Practical Foundations

CLIENT:
Chloe Walls

ADDRESS:
Tea Rose Cottage, Gedney Drove end, Spalding, PE12 9PD

DATE:
20/07/2024

DRAWING SHEET SIZE:
A3

DRAWING NUMBER:
11


REVISION: B
24/07/2024
####

This drawing is confidential and is property of Practical Foundations.
© Copyright
All dims. are in milimeters unless otherwise stated.


N

Scale 1:1250 — 60m, 0, 25

Scale 1:500 — 30m, 0, 5

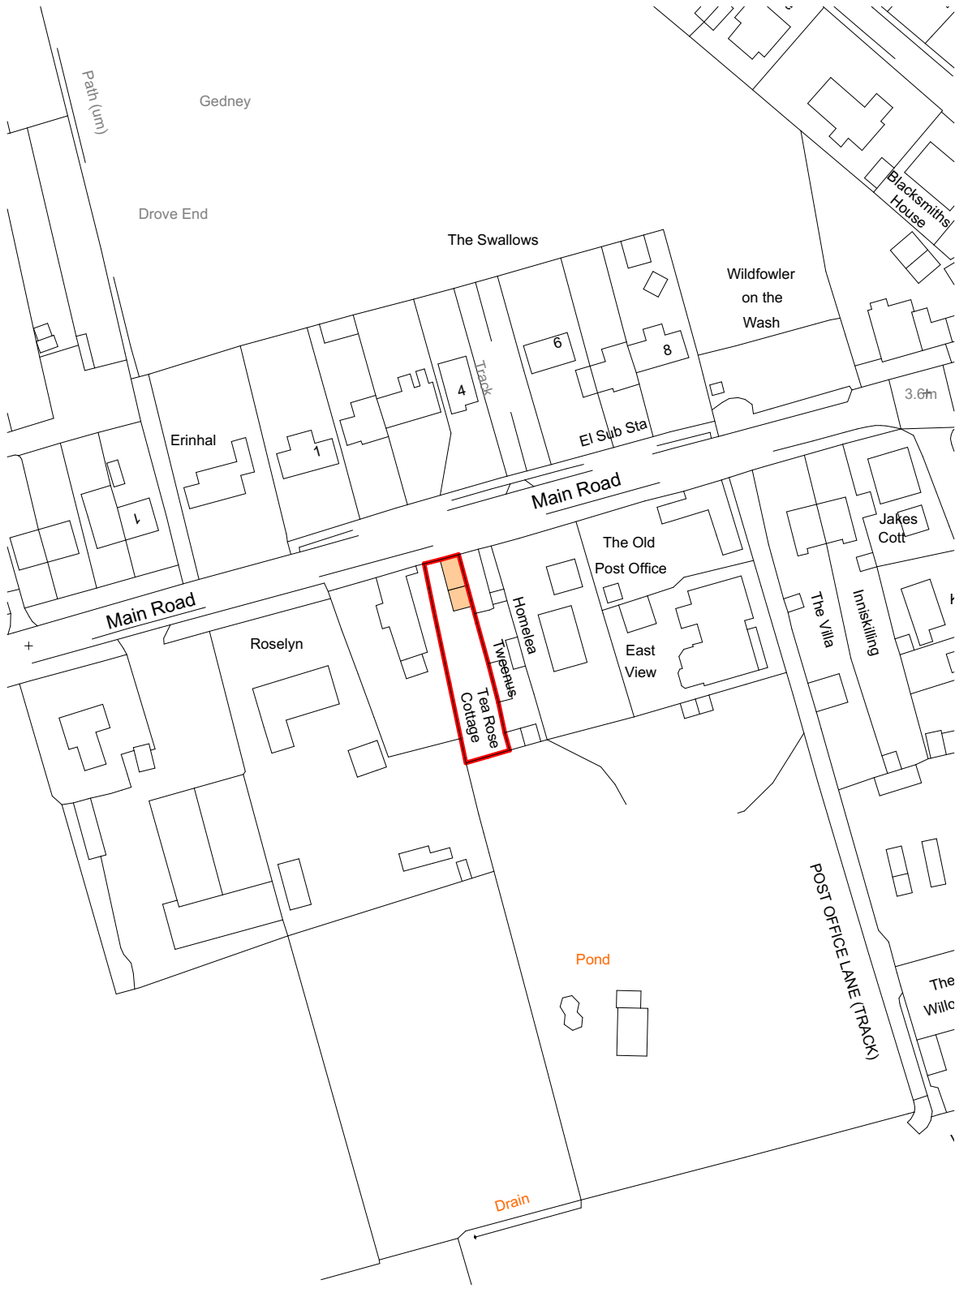

Site Location
1:1250

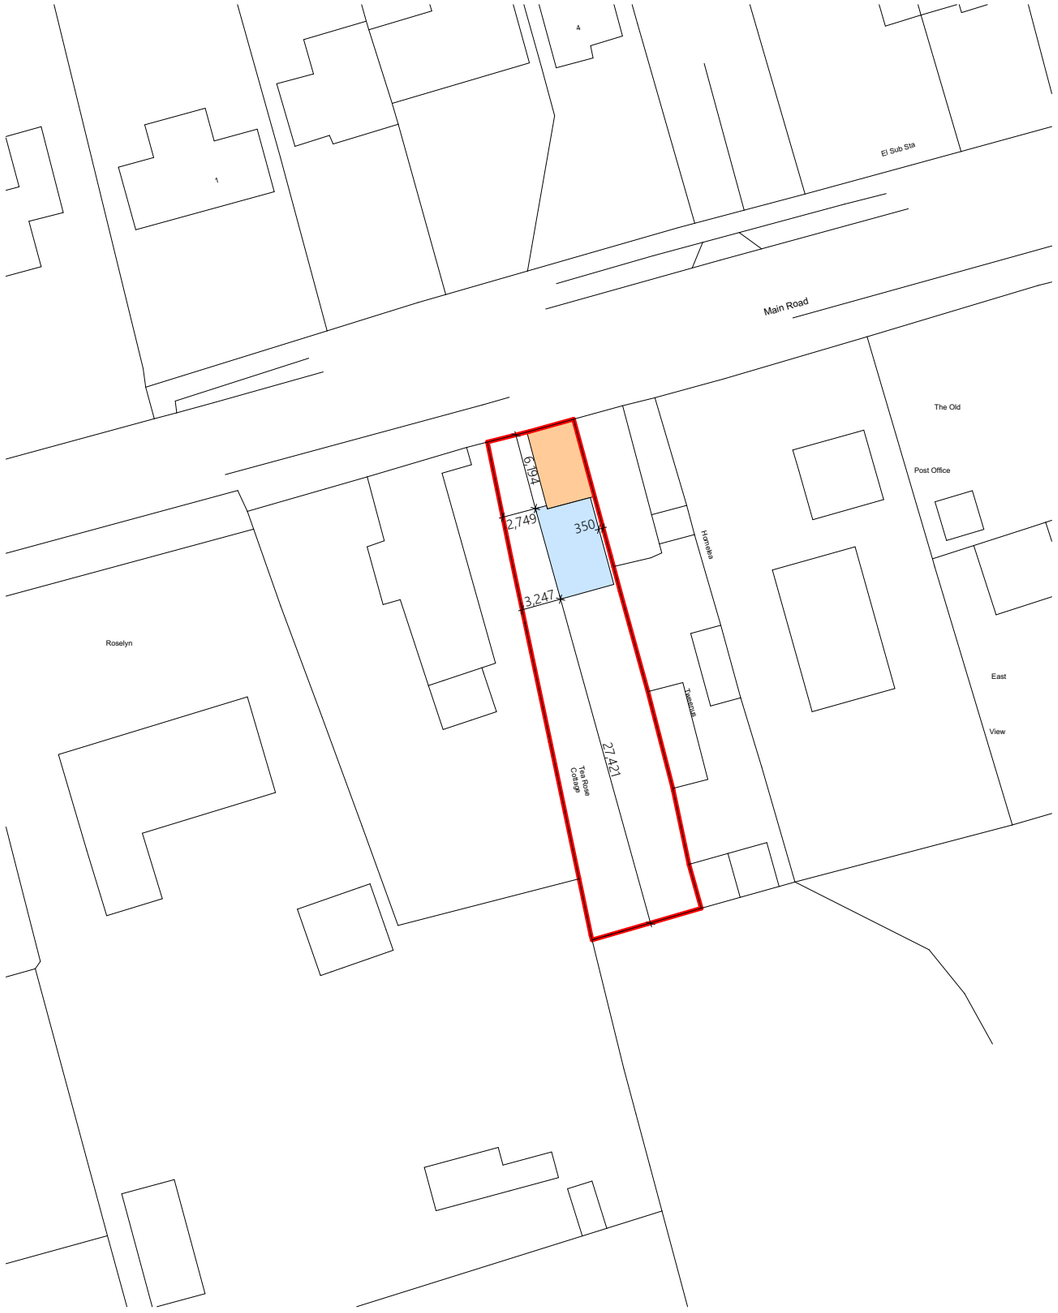

Proposed Site Layout
1:500