



THIS DRAWING IS THE COPYRIGHT OF THE ARCHITECT AND IS NOT TO BE REPRODUCED WITHOUT PRIOR PERMISSION.

ALL DIMENSIONS AND PARTICULARS ARE TO BE CHECKED ON SITE BEFORE WORK COMMENCES. DO NOT SCALE OFF THIS DRAWING.

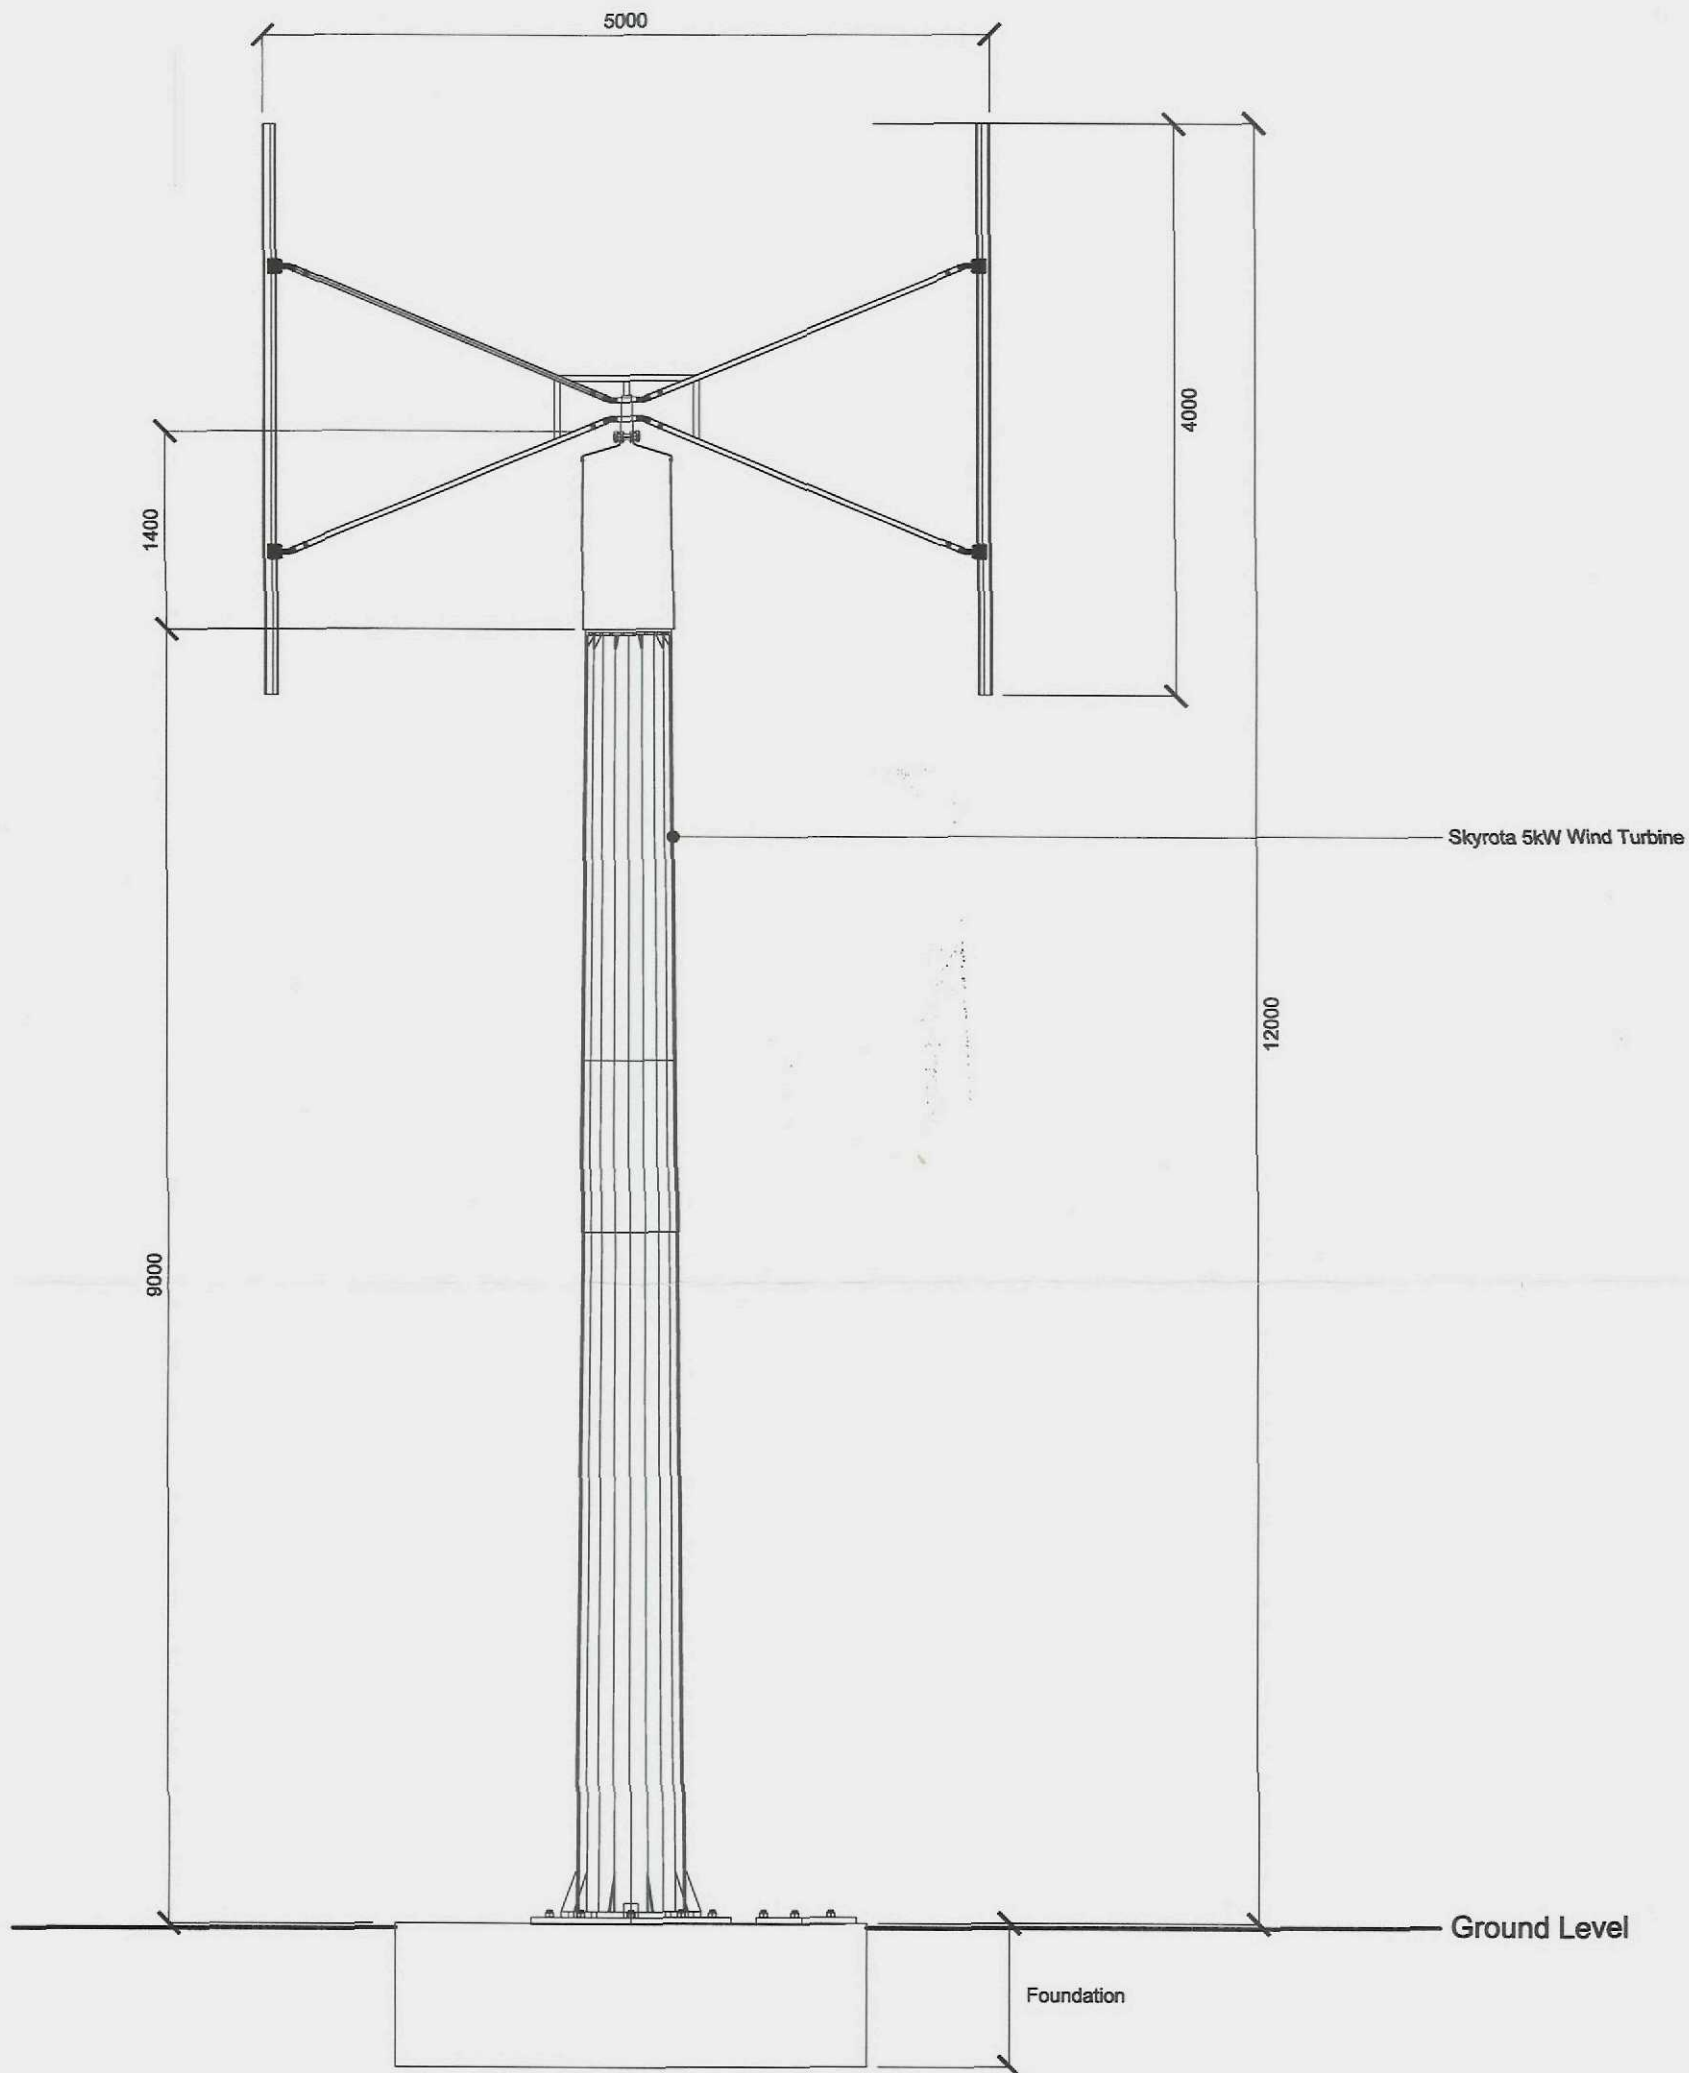

Elevation

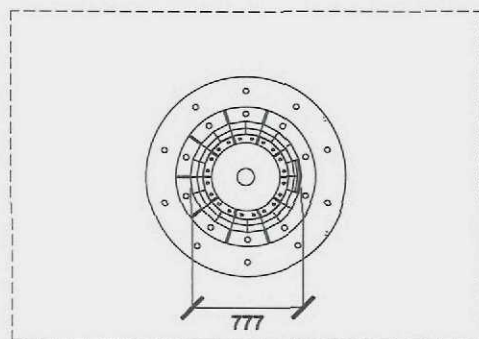

Plan

Ref: 019769
19 MAR 2009
SHDC
Planning & Development

PROJECT Proposed Wind Turbine, 89 Gedney Road, Long Sutton, Spalding PE12 9JU			 89 Gedney Road Long Sutton Spalding Lincolnshire PE12 9JU T:01406 364846 E:rmolearch@searcharchitects.co.uk
DRAWING Planning Application - Wind Turbine Elevation			
DRAWN RM	DATE 17.03.2009	DRAWING NO. 279/PB/03	
CHECKED KB	SCALE 1:50 @ A3		