
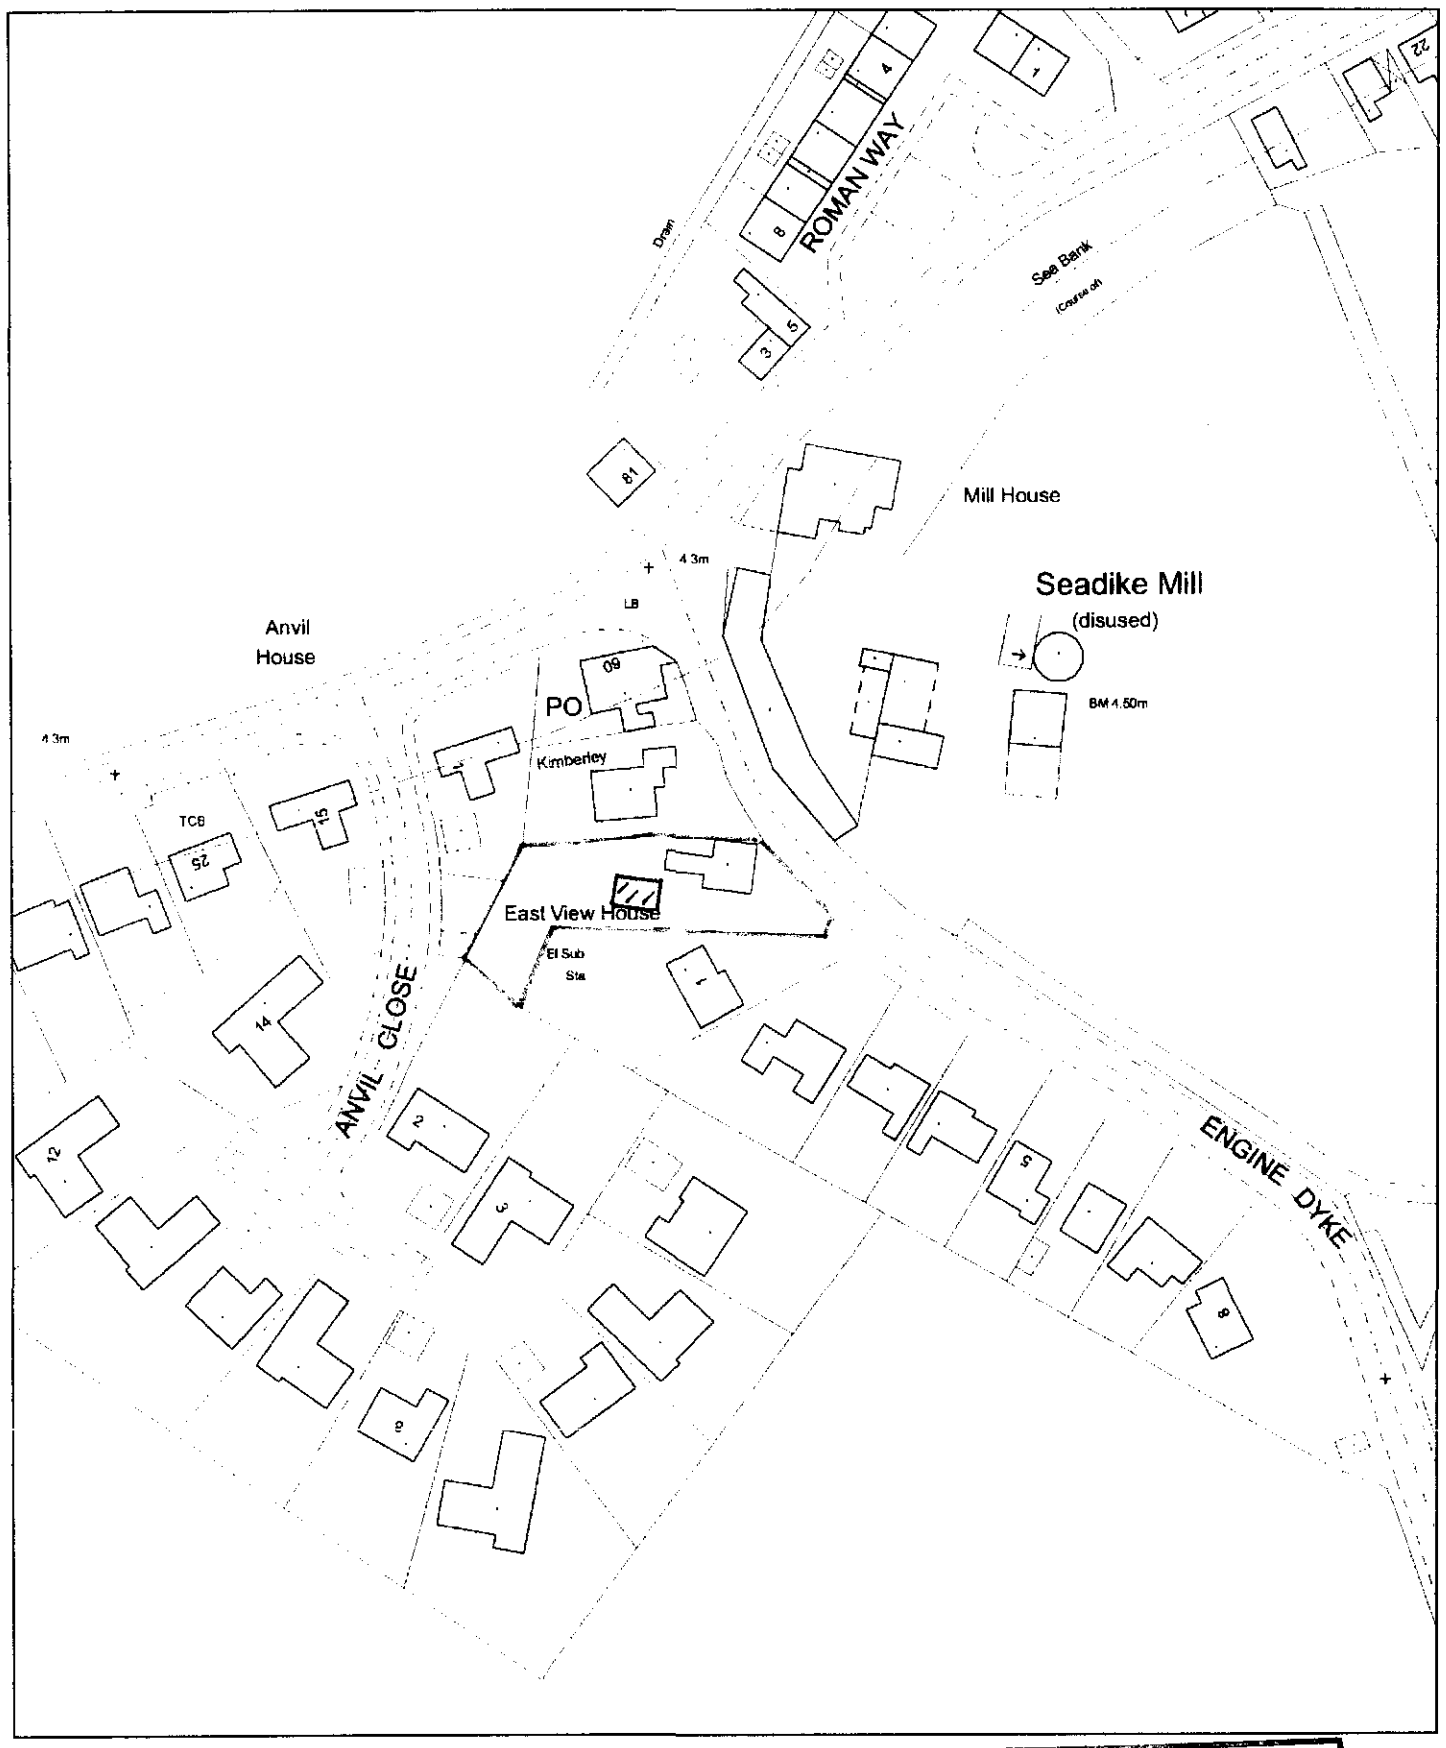


North

Scale: 1 : 1250

LOCATION PLAN

SHDC
Planning & Development
24 FEB 2003
Ref 0206/03

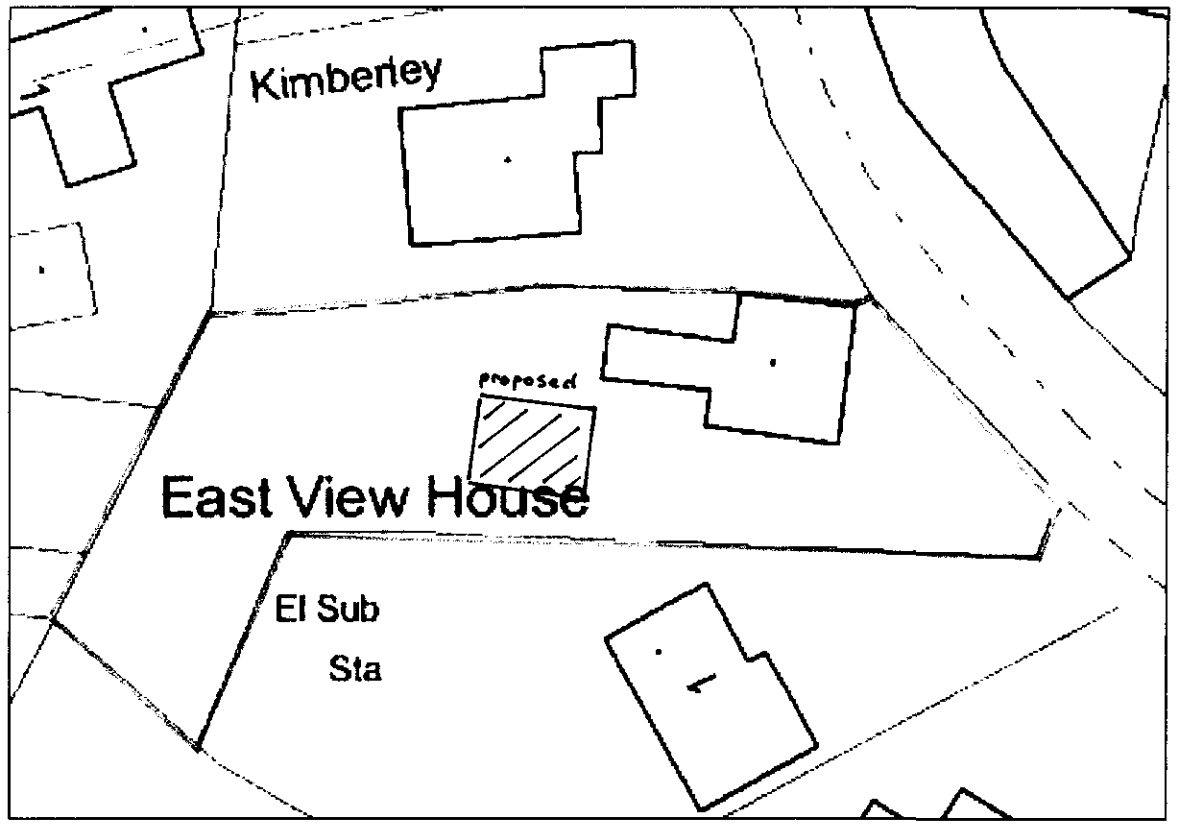


North

Scale: 1 : 500


BLOCK PLAN

Eastview House
Engine Dyke
Gedney Dyke

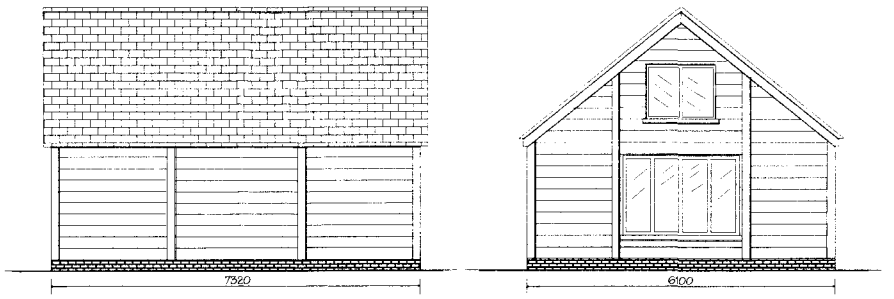

Elevation on "B"

Elevation on "C"

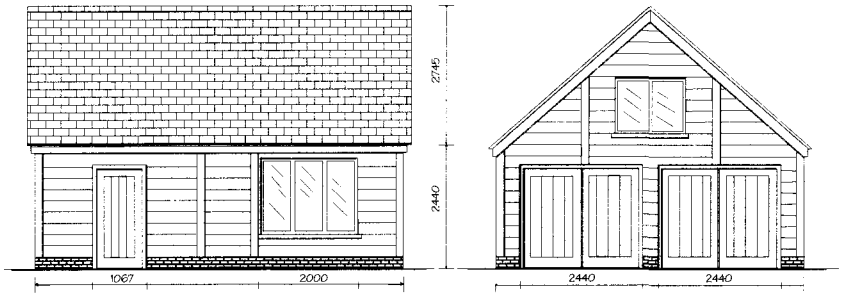

Elevation on "D"

Elevation on "A"

Eastview House


Engine Dyke

Gedney Dyke

Scale = 1 : 100


Proposed Double Garage Elevations

SHDC
Pl... Develop...
24 FEB 2003
Ref 0206/03

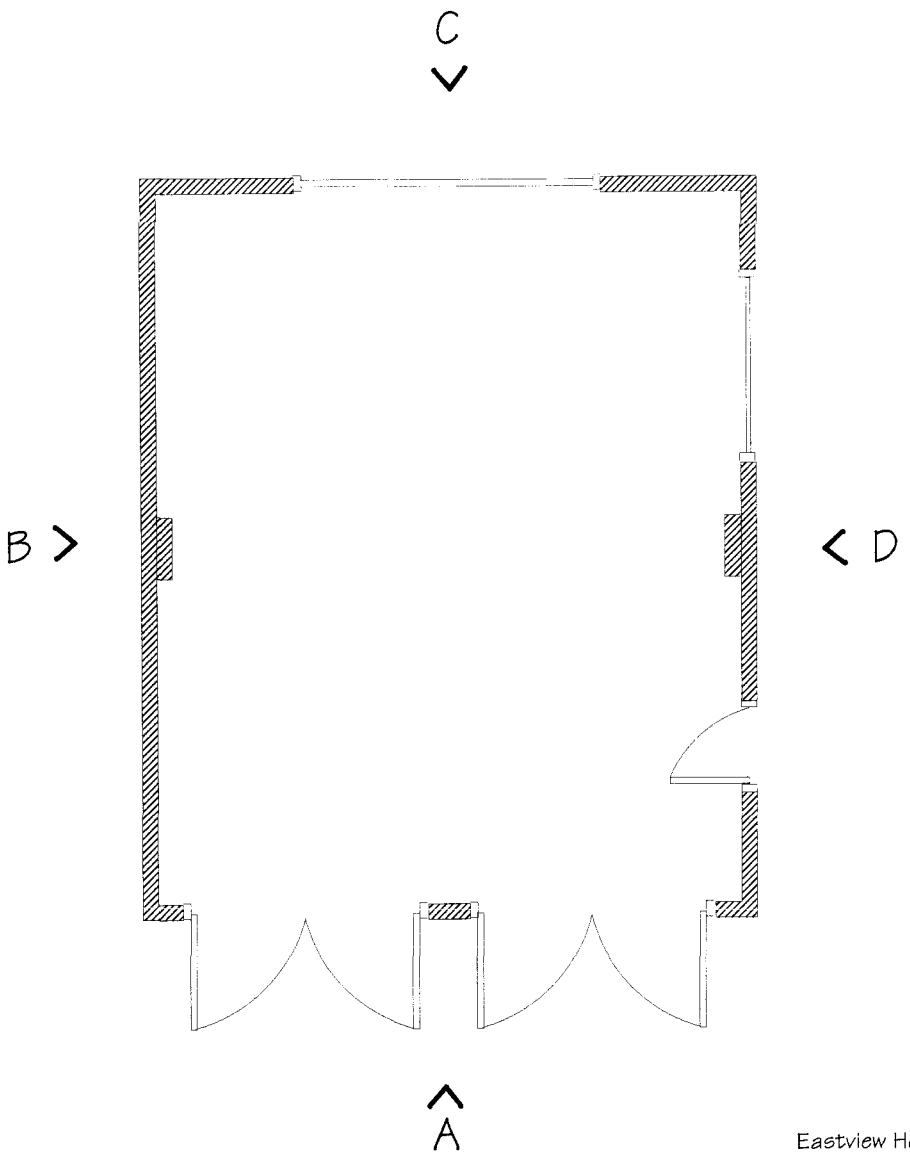

Proposed Double Garage Plan

Scale: 1 : 50

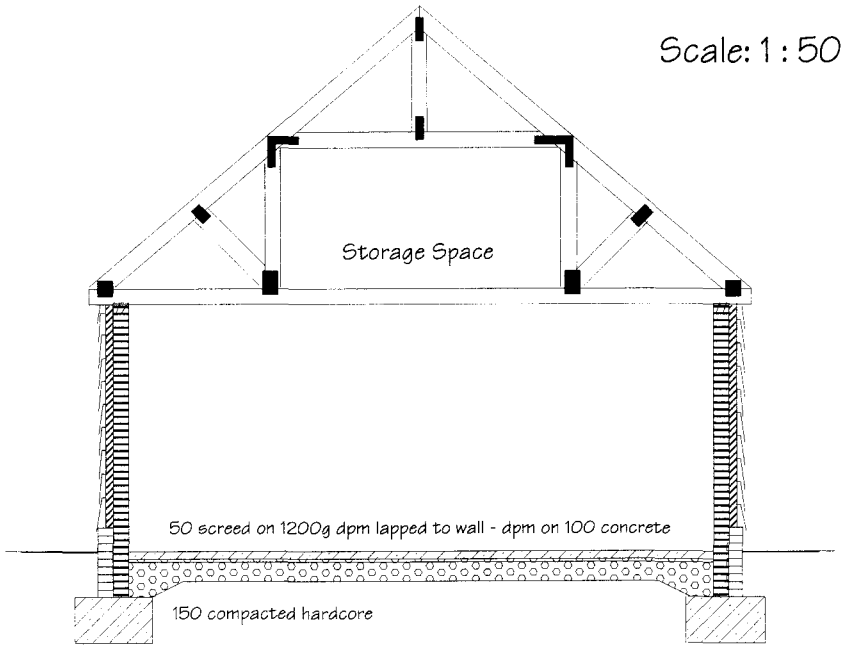

Min. 600 x 225 footings - depth to be determined by site conditions
Concrete mix for the strip foundations minimum 1:2:4

Section on "B" - "D"

Eastview House
Engine Dyke
Gedney Dyke

Planning Development
24 FEB 2003
Ref C206103