
LANDSCAPE SCHEME

A MIXED HEDGE PLANT HT. 45 - 60 cm @ 40 cm c/c.
- (a) HAWTHORN (CRATAEGUS MONOGYNA)
- (b) BEECH (FAGUS SYLVATICA)
- (c) BLACKTHORN (PRUNUS SPINOSA)
- (d) BUCKTHORN (RHAMNUS CATHARTICA)

B 1.8m HIGH CLOSE BOARDED TIMBER FENCE

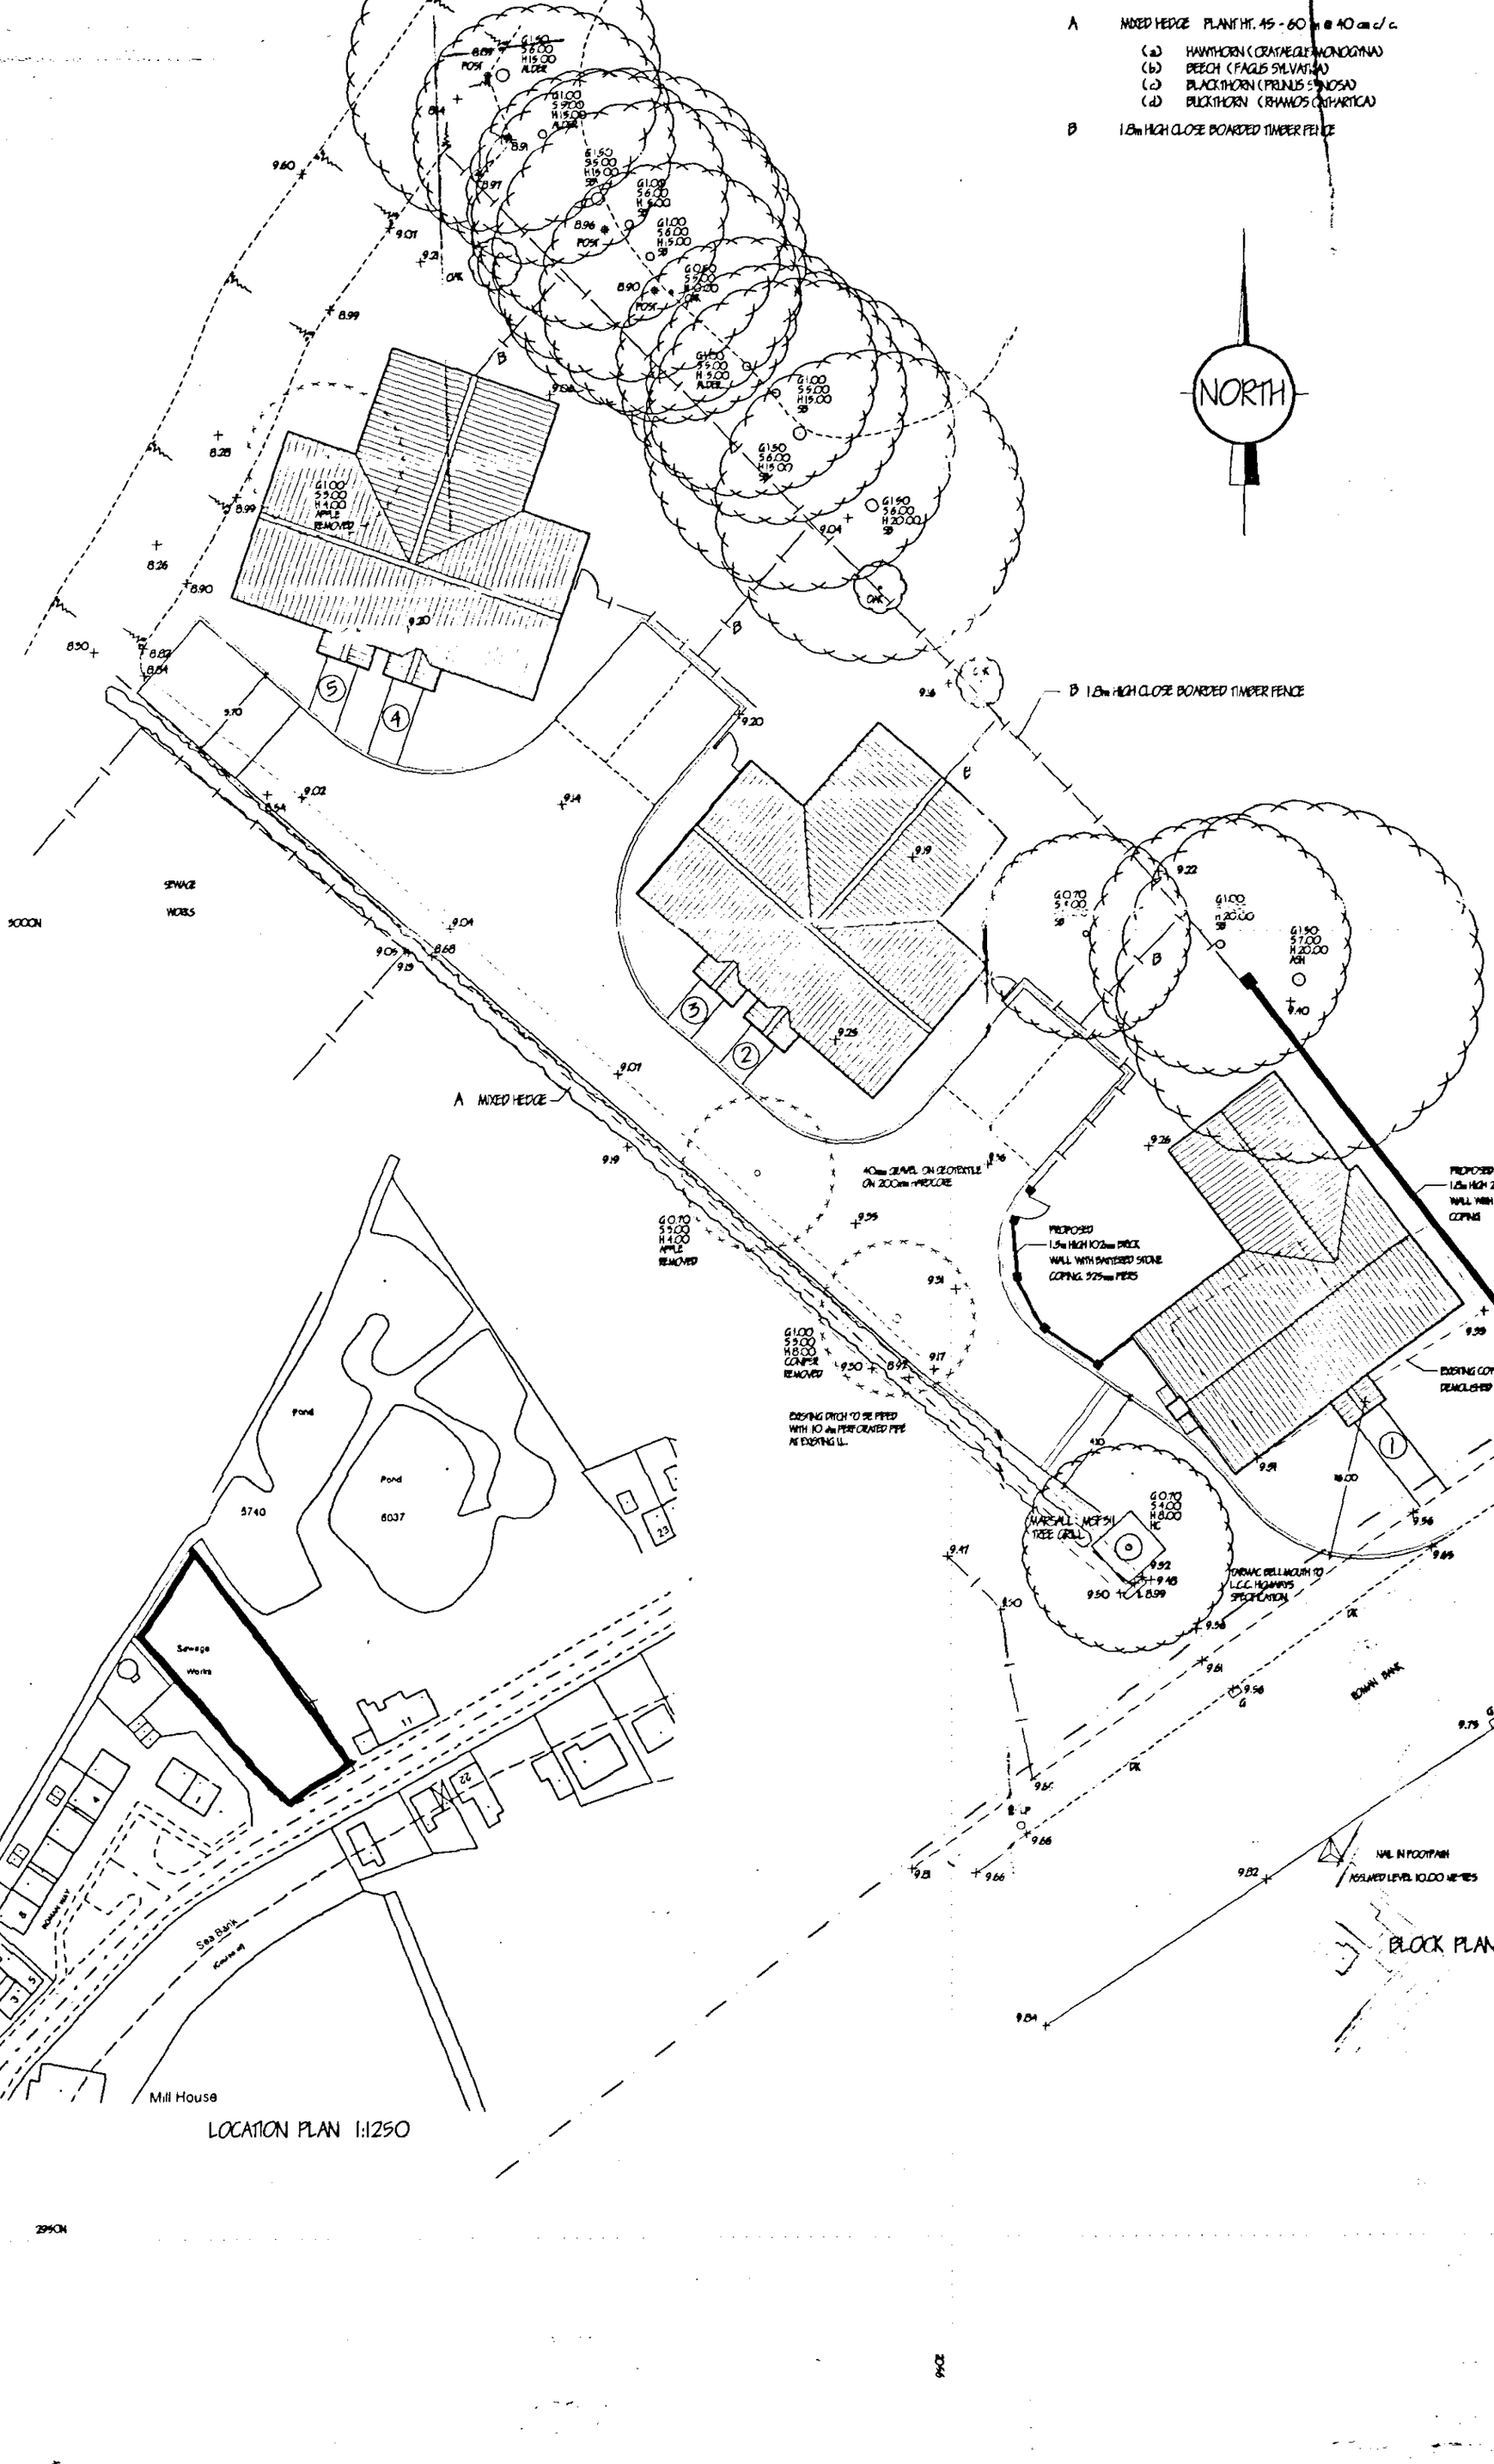

LOCATION PLAN 1:1250

BLOCK PLAN 1:200

ref:	revision	date

G. R. MERCHANT
I.ENG AMICE FIWO

ARCHITECTURAL, STRUCTURAL AND LAND DRAINAGE CONSULTANTS

Unit 4, Wrights Mews
12A Park Road, Holbeach,
Spalding, Lincs. PE12 7EE
Tel: 01406 490800
Fax: 01406 425744
E-Mail: G. R. Merchant @ Merchant. FS. CO. UK

Project
PROPOSED RESIDENTIAL DEVELOPMENT
ROMAN BANK
OEDNEY DYKE
SPALDING LINC'S.

Client
MR & MRS K. HARGREAVES

Drawing
BLOCK / LOCATION PLANS

Job Ref.	Drawing No.
729-03	03
Date	**Drawn**
AUGUST '03	J.C.

Scale
1:200

DO NOT SCALE FROM THIS DRAWING

This drawing is copyright and may not be altered, traced, photographed or used for any other purpose other than that for which it is issued.

The General Contractor is to check all dimensions on site and report any discrepancies to the Architect.

All details shown on this drawing including foundations are based upon typical site conditions related to the area. No responsibility can be accepted for abnormal conditions which may be discovered during construction unless reported to the Architect so that design amendments may be considered. Site soil surveys are recommended in respect of foundations to establish specific site conditions before foundation work is undertaken.