
PROPOSED SITE RE-DEVELOPMENT, CASH & CARRY, GEDNEY DYKE

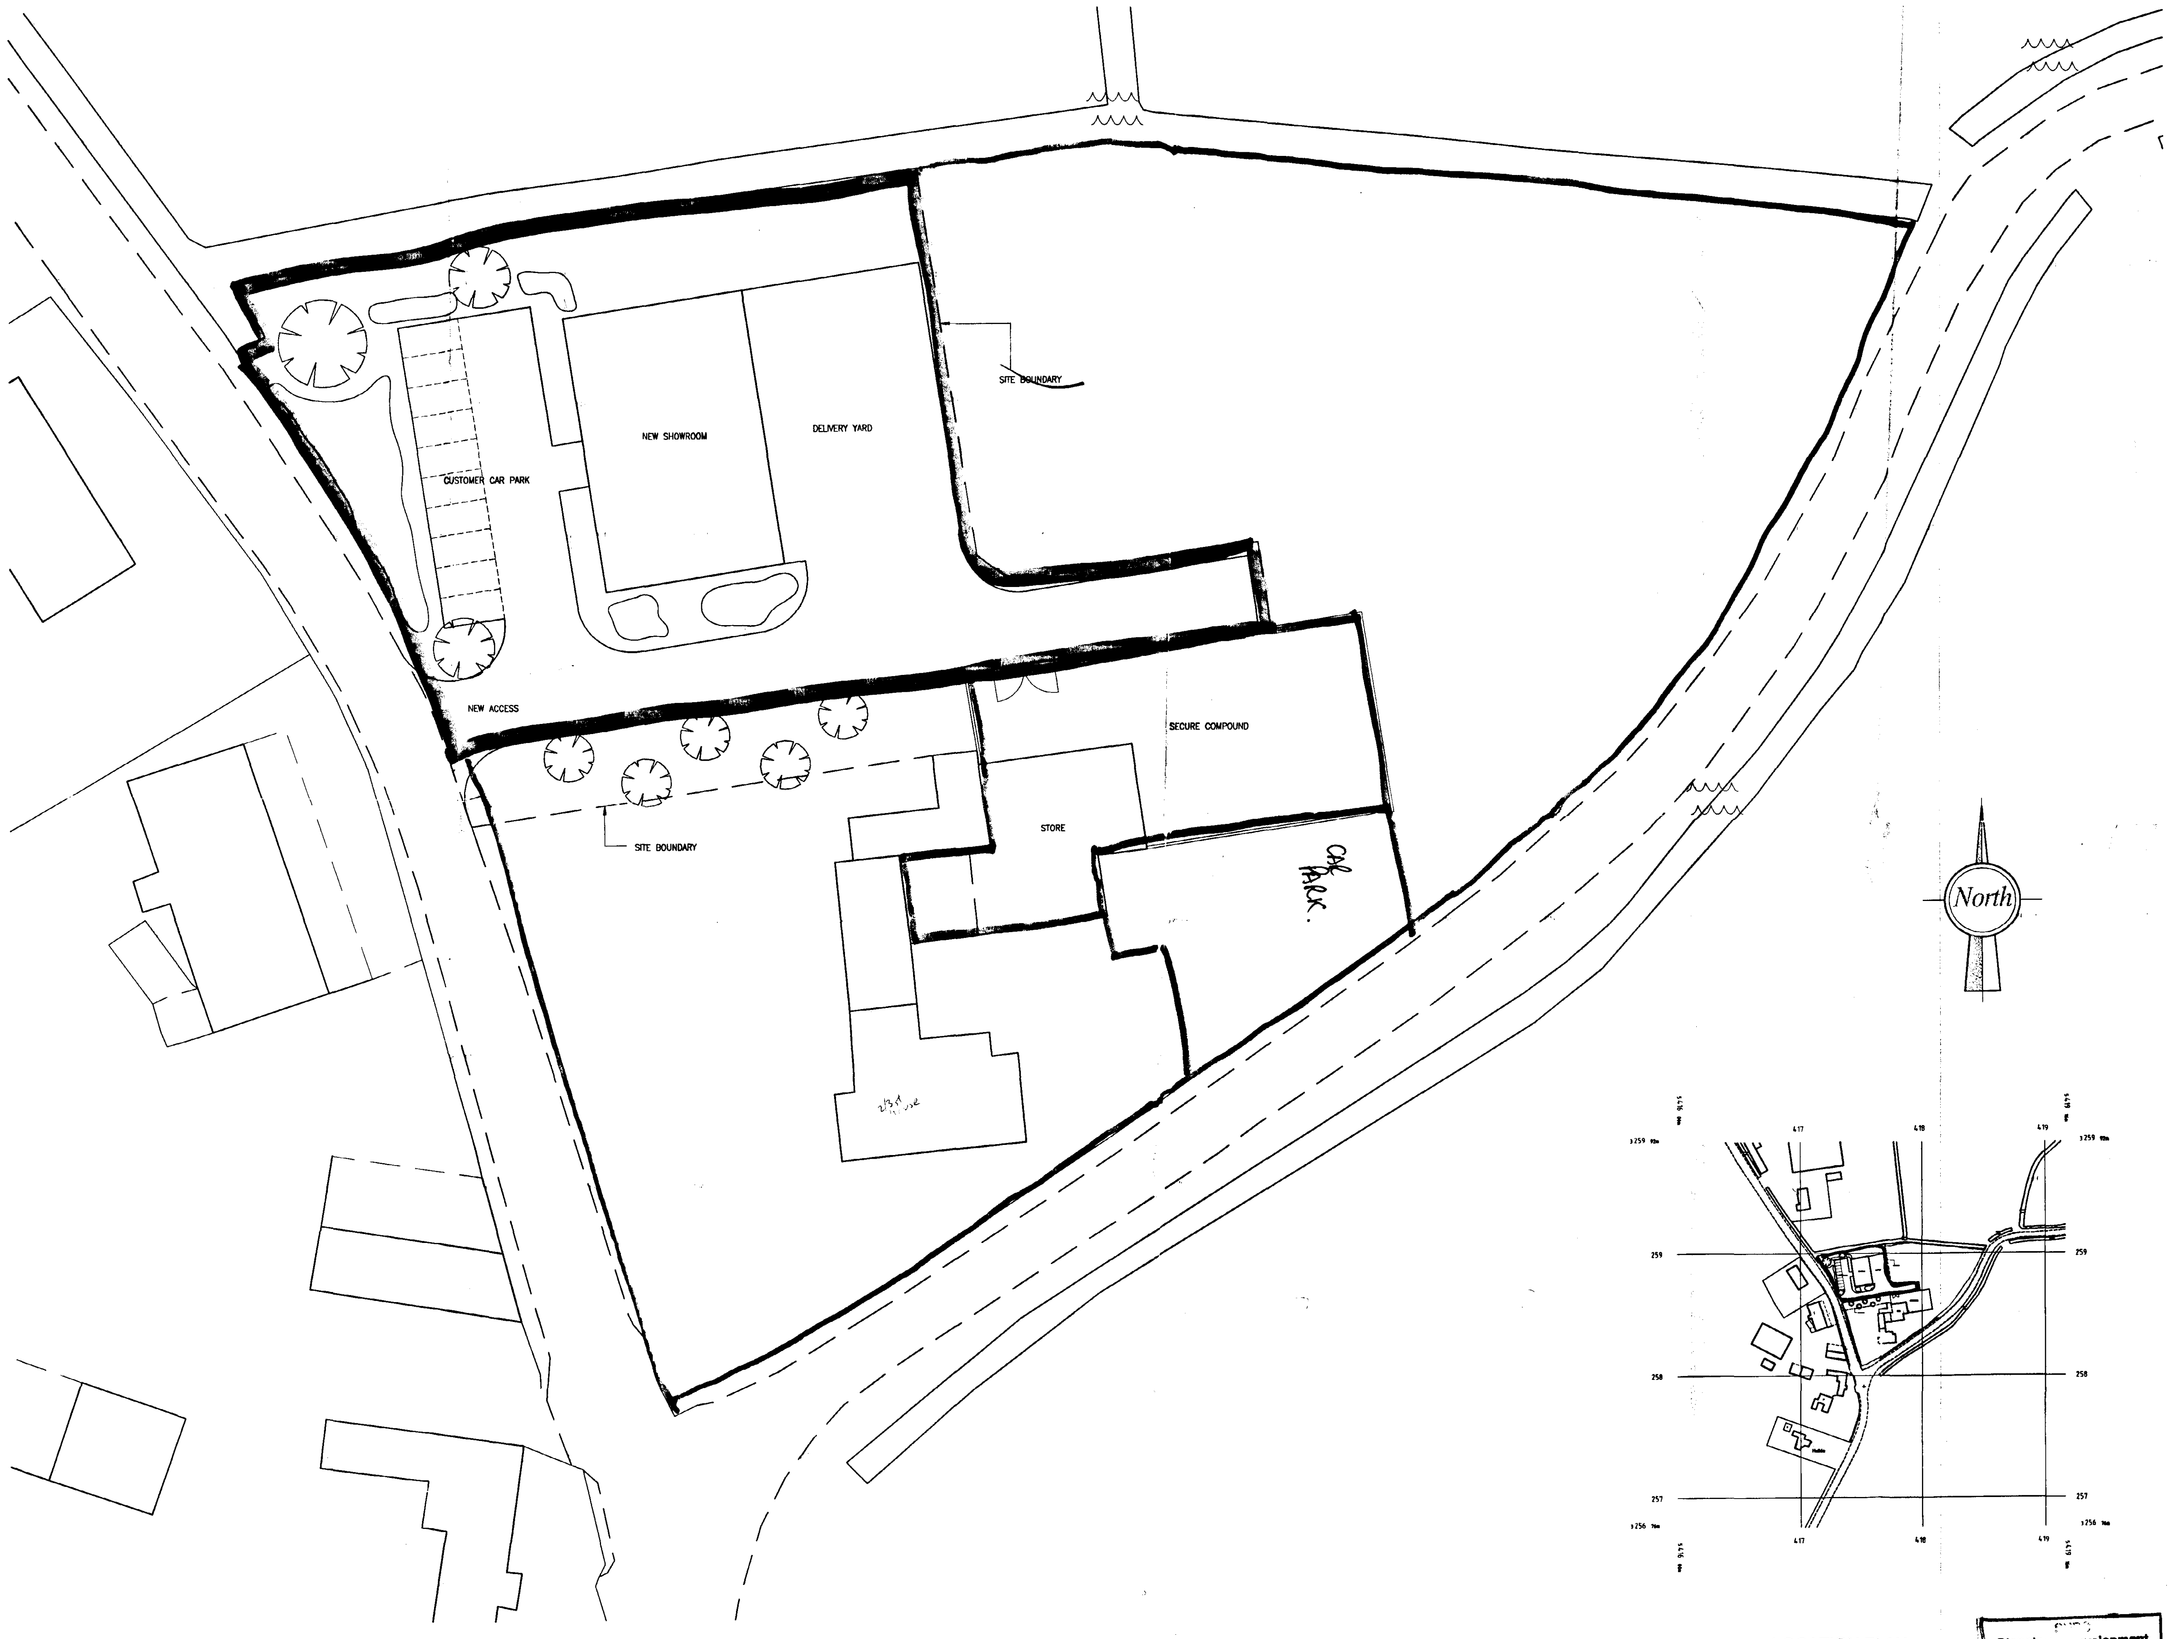

PROPOSED SITE LAYOUT
Scale 1:250

C:\TEMP\GH0043-02.dwg

LOCATION PLAN
Scale 1:2500

Planning Development
24 FEB 2003
Ref 0208/03

revision	date	init.	revision details.

Project.
PROPOSED SITE RE-DEVELOPMENT FOR:
CASH & CARRY
UNIT 1
ENGINE DYKE
GEDNEY DYKE
SPALDING
LINCS. PE12 0DE

DETERMINED PLAN

Drawing.
PROPOSED SITE LAYOUT

Scale 1:2500, 1:250	Drawing No. GH0043-02
Date. OCT 2001	Drawn. C.H