


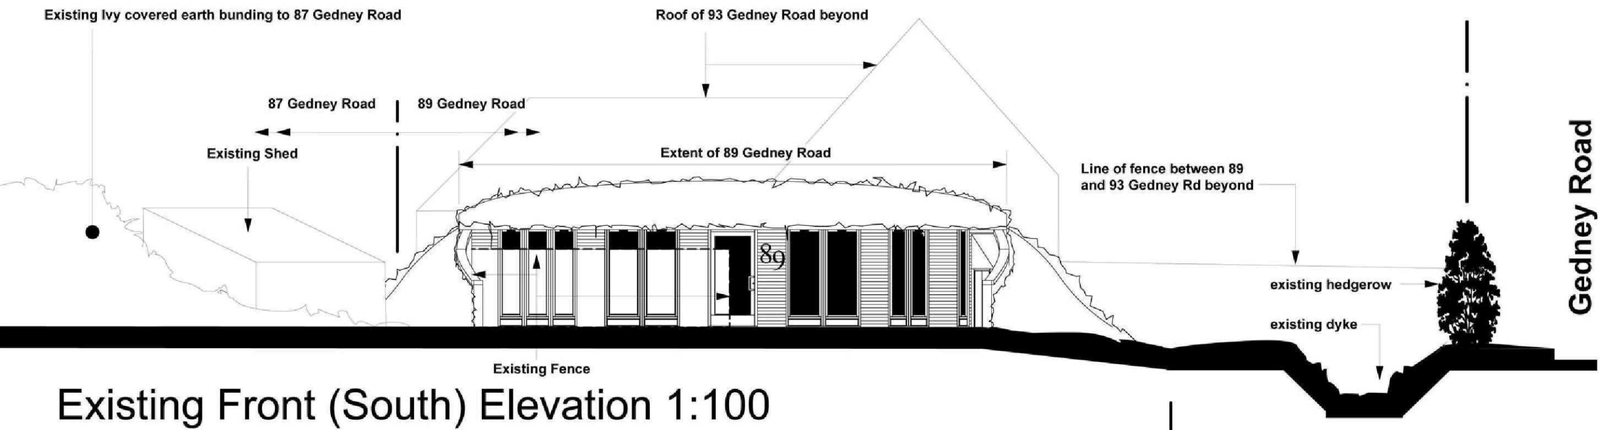


Existing Front (South) Elevation 1:100

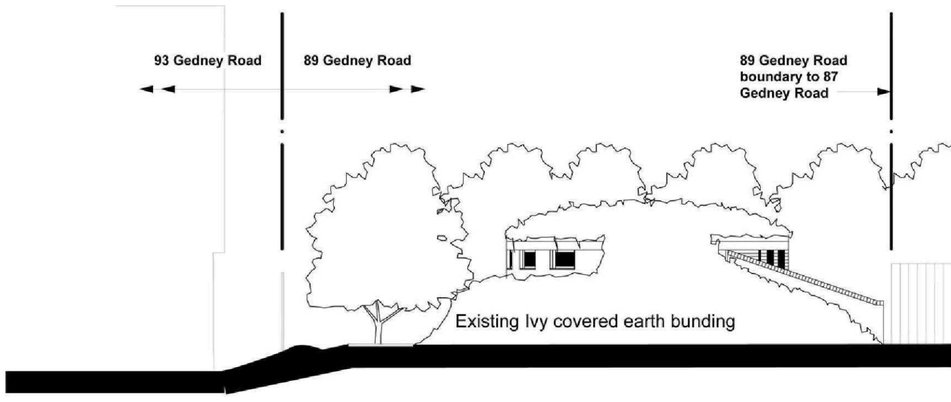


Existing Side (West) Elevation 1:100

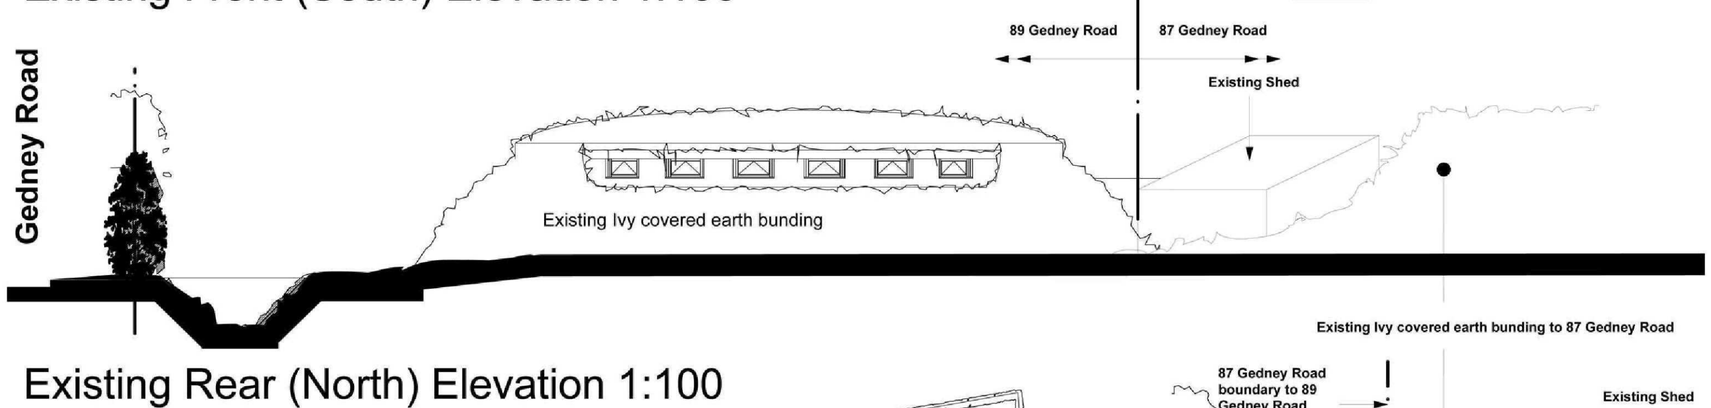


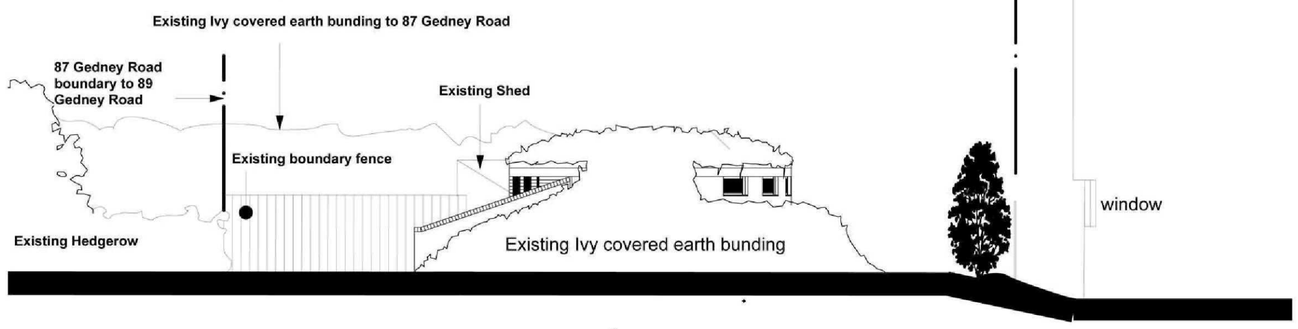

Existing Rear (North) Elevation 1:100

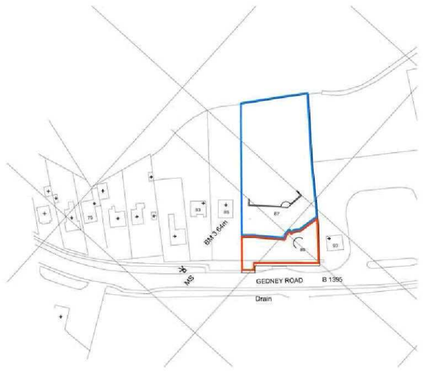


Location Plan 1:2500

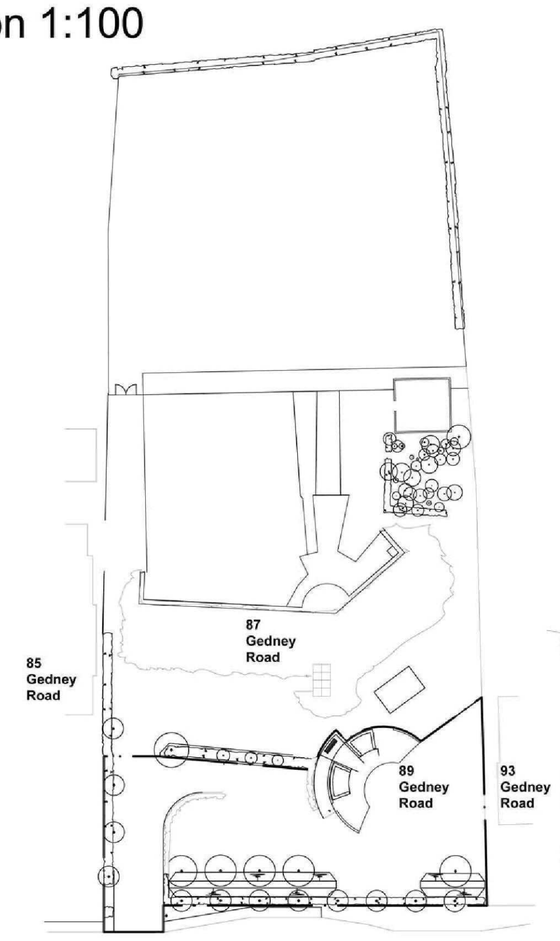

Site Plan 1:500

Existing Side (East) Elevation 1:100

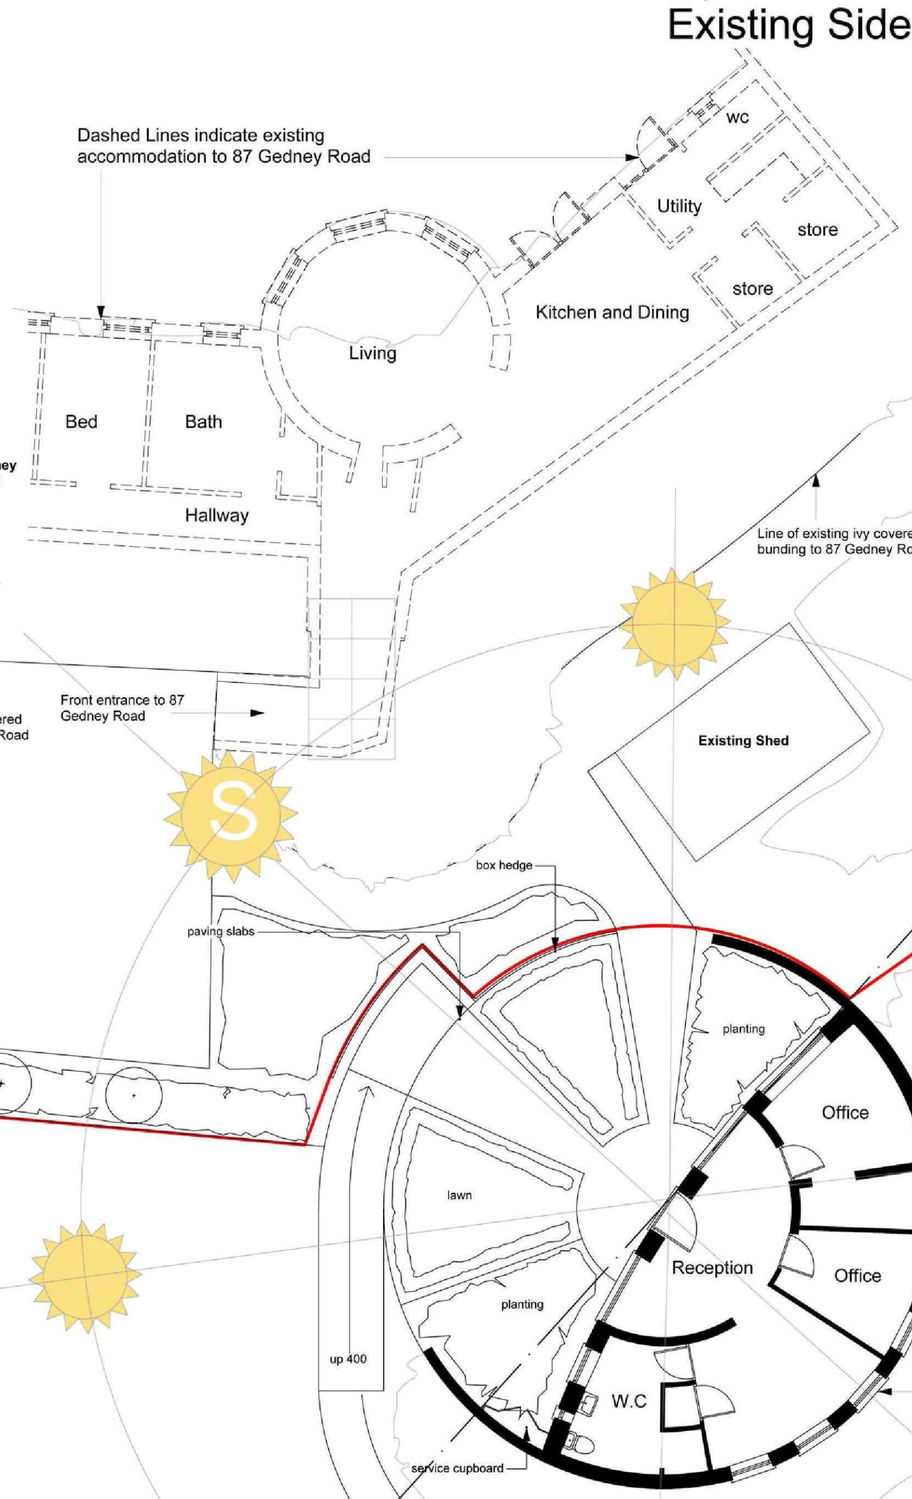

Existing Floor Plan 1:100

Existing Plans and Elevations

89 GEDNEY ROAD

Change of use and extension of SEArch's former offices to a two bedroom bungalow

SEArch Architects
9 Hoddins Way, Long Sutton,
Spalding, Lincolnshire PE12 9JB
T: 01406 364646 F: 01406 364471
E: molearch@searcharchitects.co.uk
www.searcharchitects.co.uk

279.PB.01