


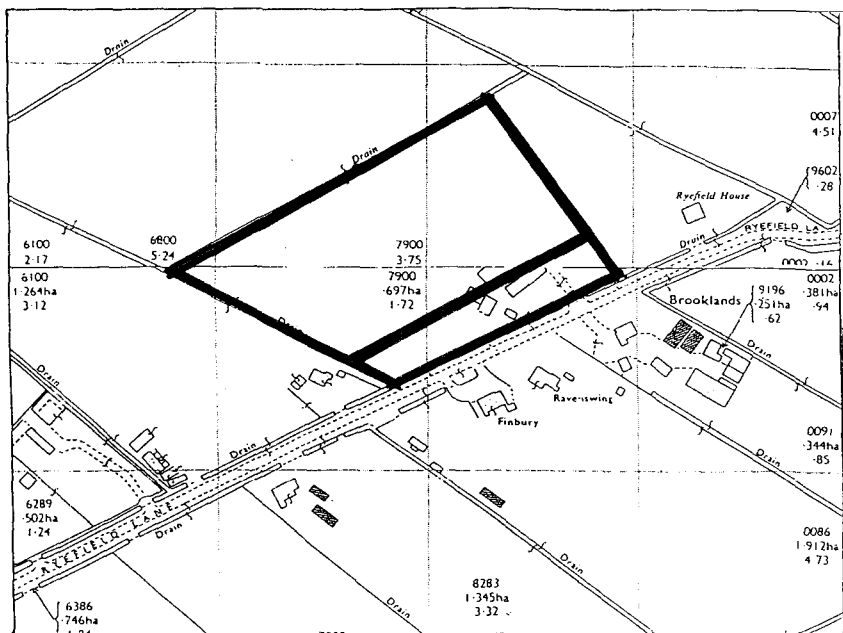

0028/94

BROWN & CO

plans reproduced from Ordnance Survey Maps with the permission of the Controller of Her Majesty's Stationery Office Crown Copyright, Licence No. ES 73274E

TITLE Ryefield Lane, Gedney Fen 3.75 Acres

DRAWING NUMBER SGPK/ 3627

SCALE 1: 2500

DATE September 1996