





FRONT




SIDE

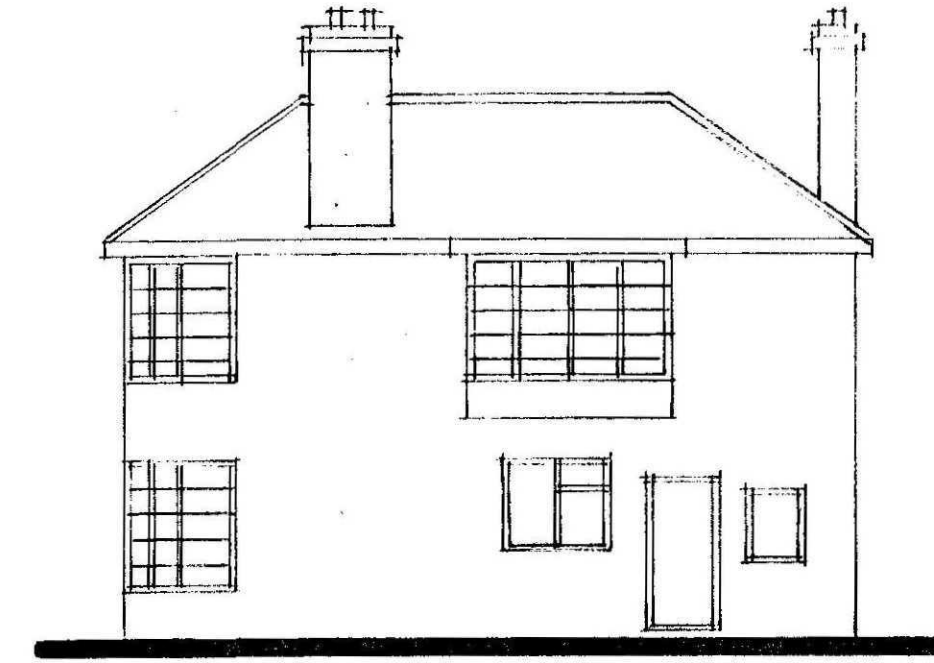


REAR

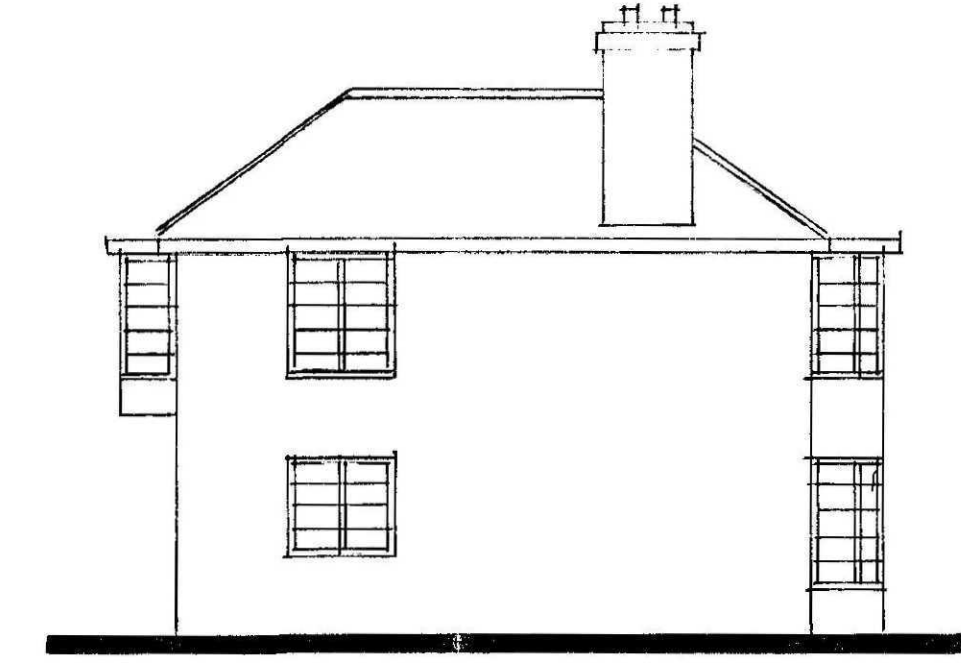

SIDE

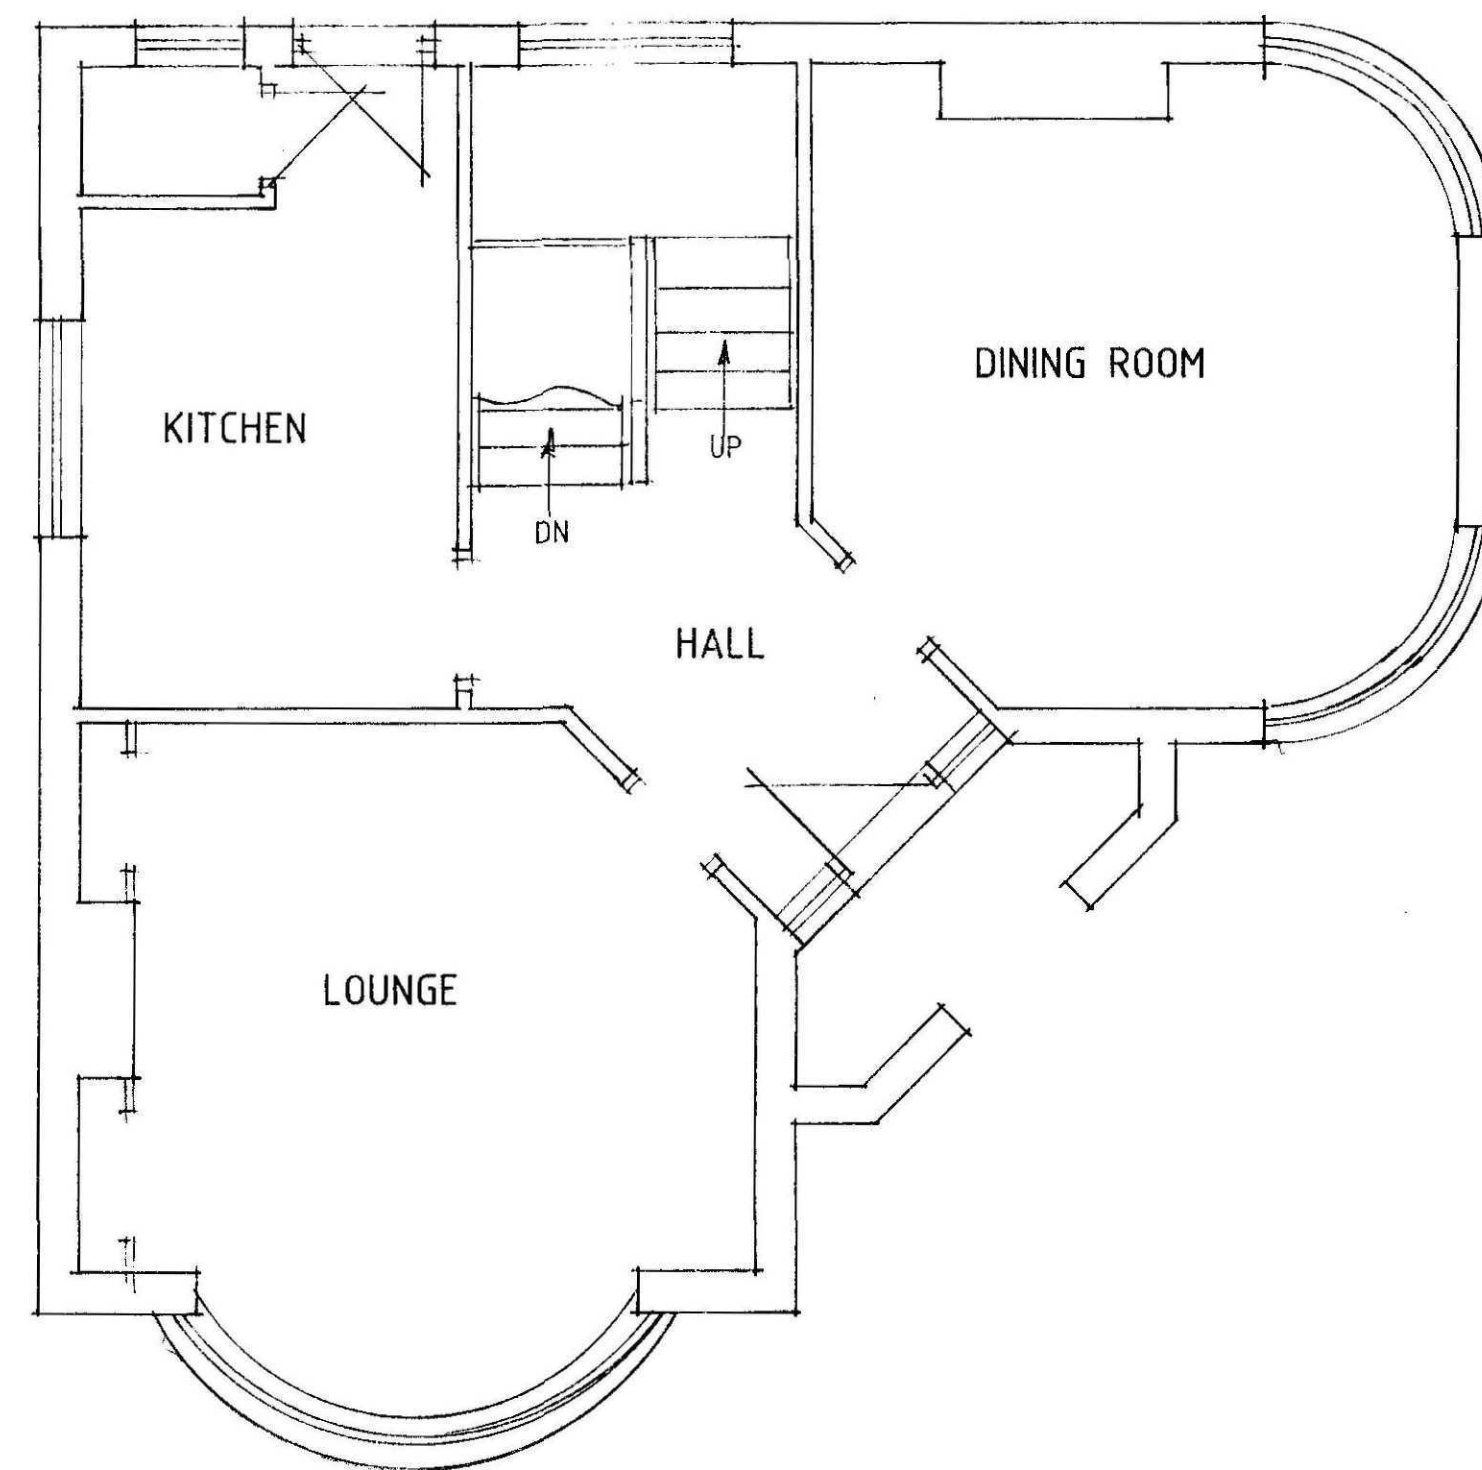

GROUND FLOOR PLAN

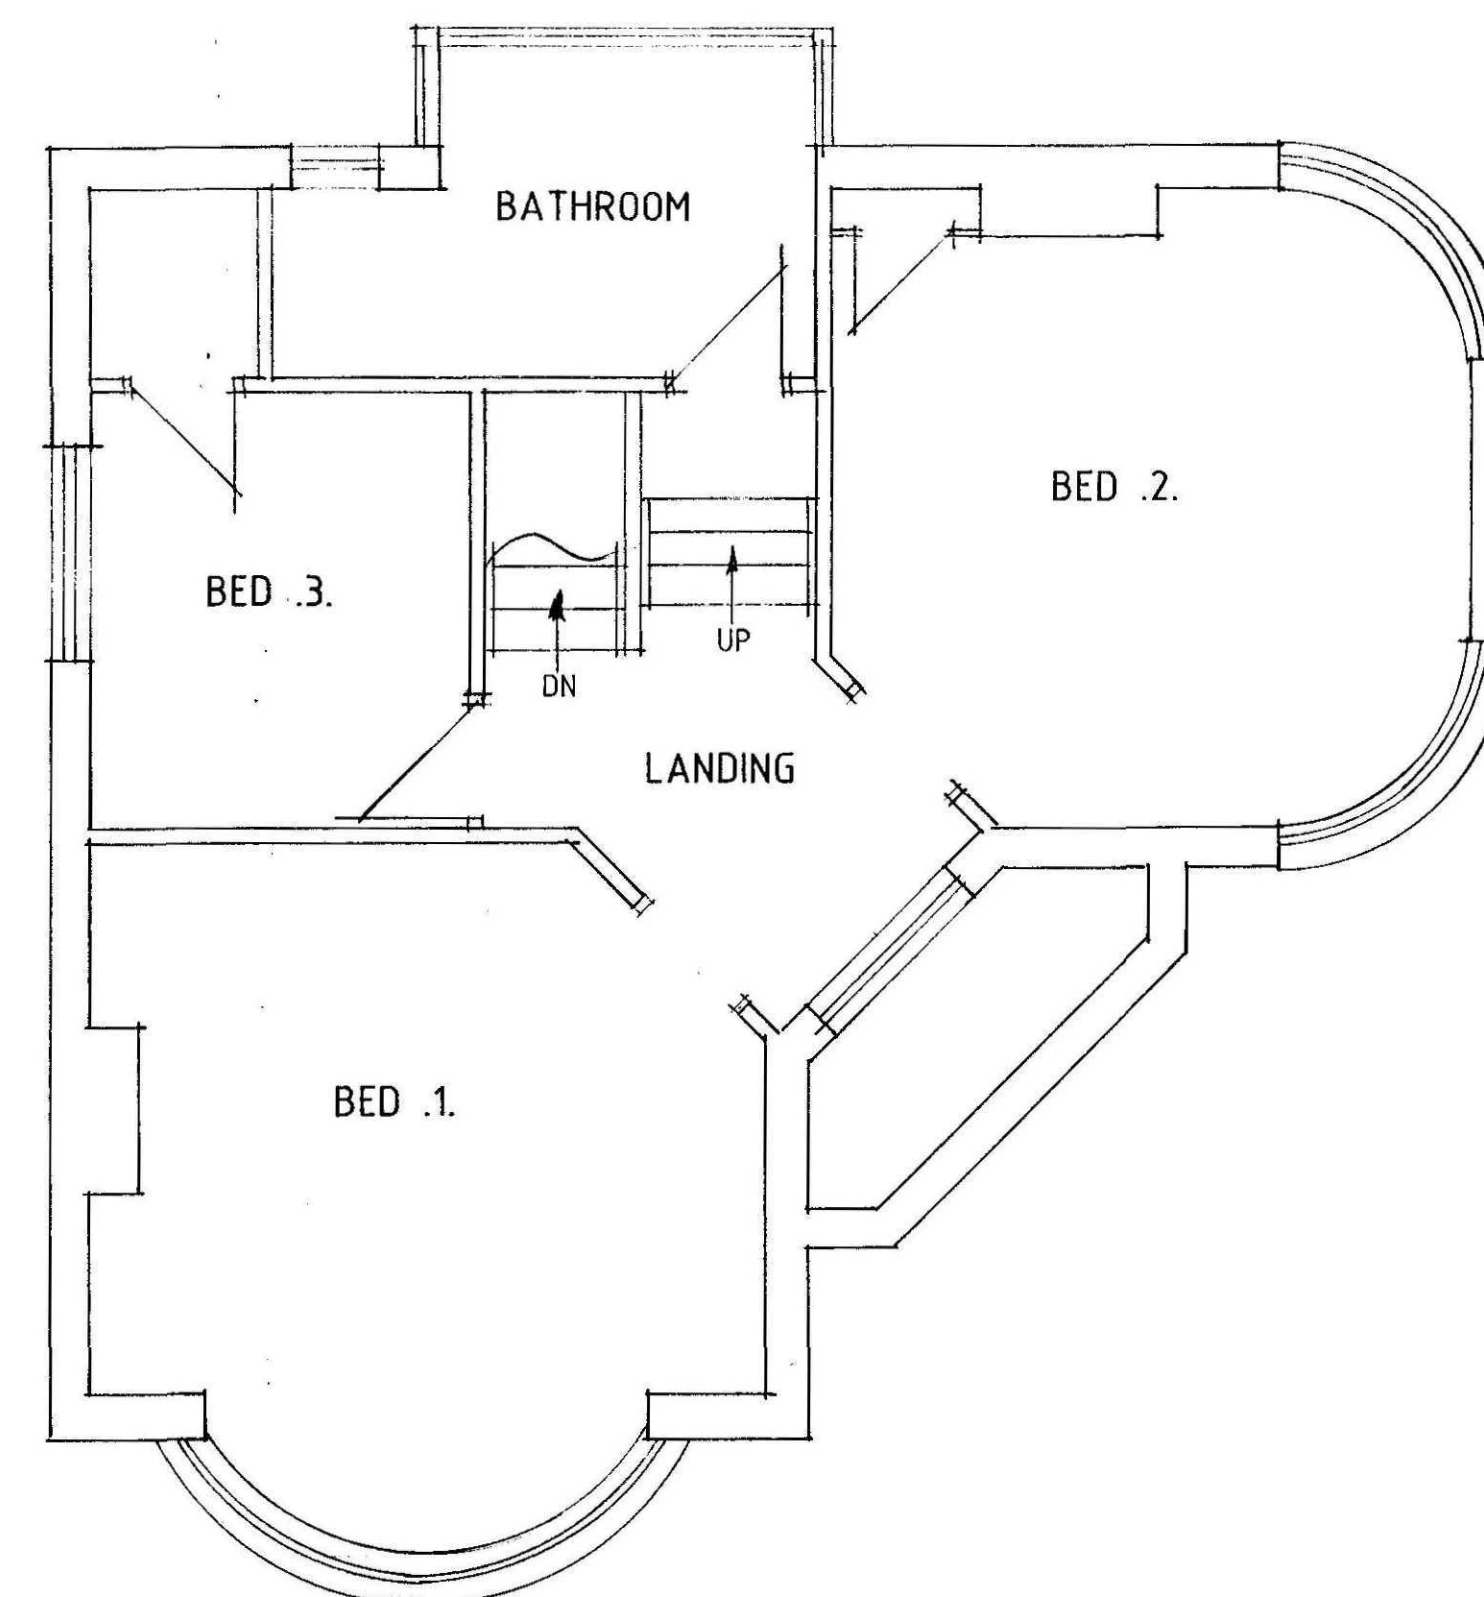

FIRST FLOOR PLAN

Status
DESIGN
CONSULTANTS IN ARCHITECTURE & PLANNING

PROPOSED REPLACEMENT
HOUSE AT EXETER HOUSE,
MAIN ROAD, GEDNEY FOR

MR. & MRS. P. THACKERY.

EXISTING HOUSE PLANS
& ELEVATION

1:50 1:100 SD14-032/4
OCT-14 B.GILHAM.

