




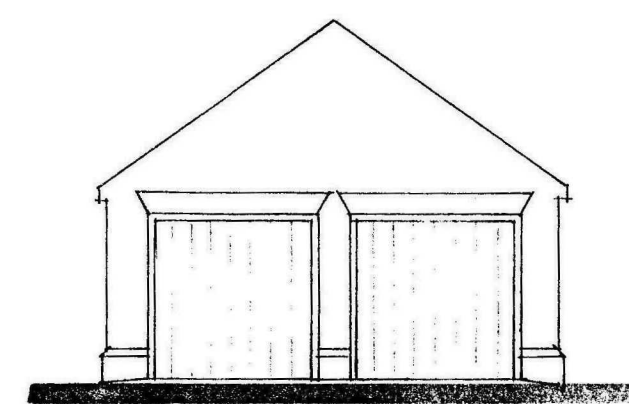


FRONT

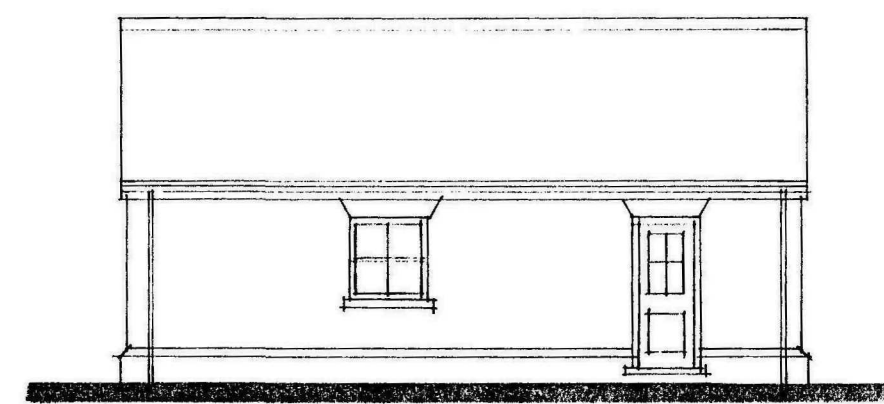


SIDE

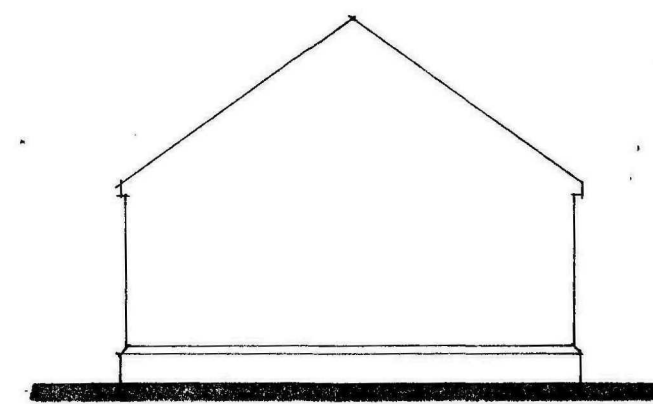

REAR

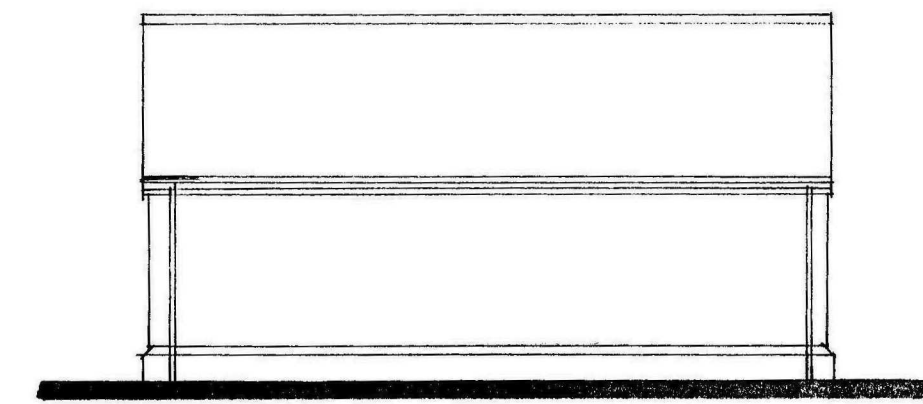

SIDE

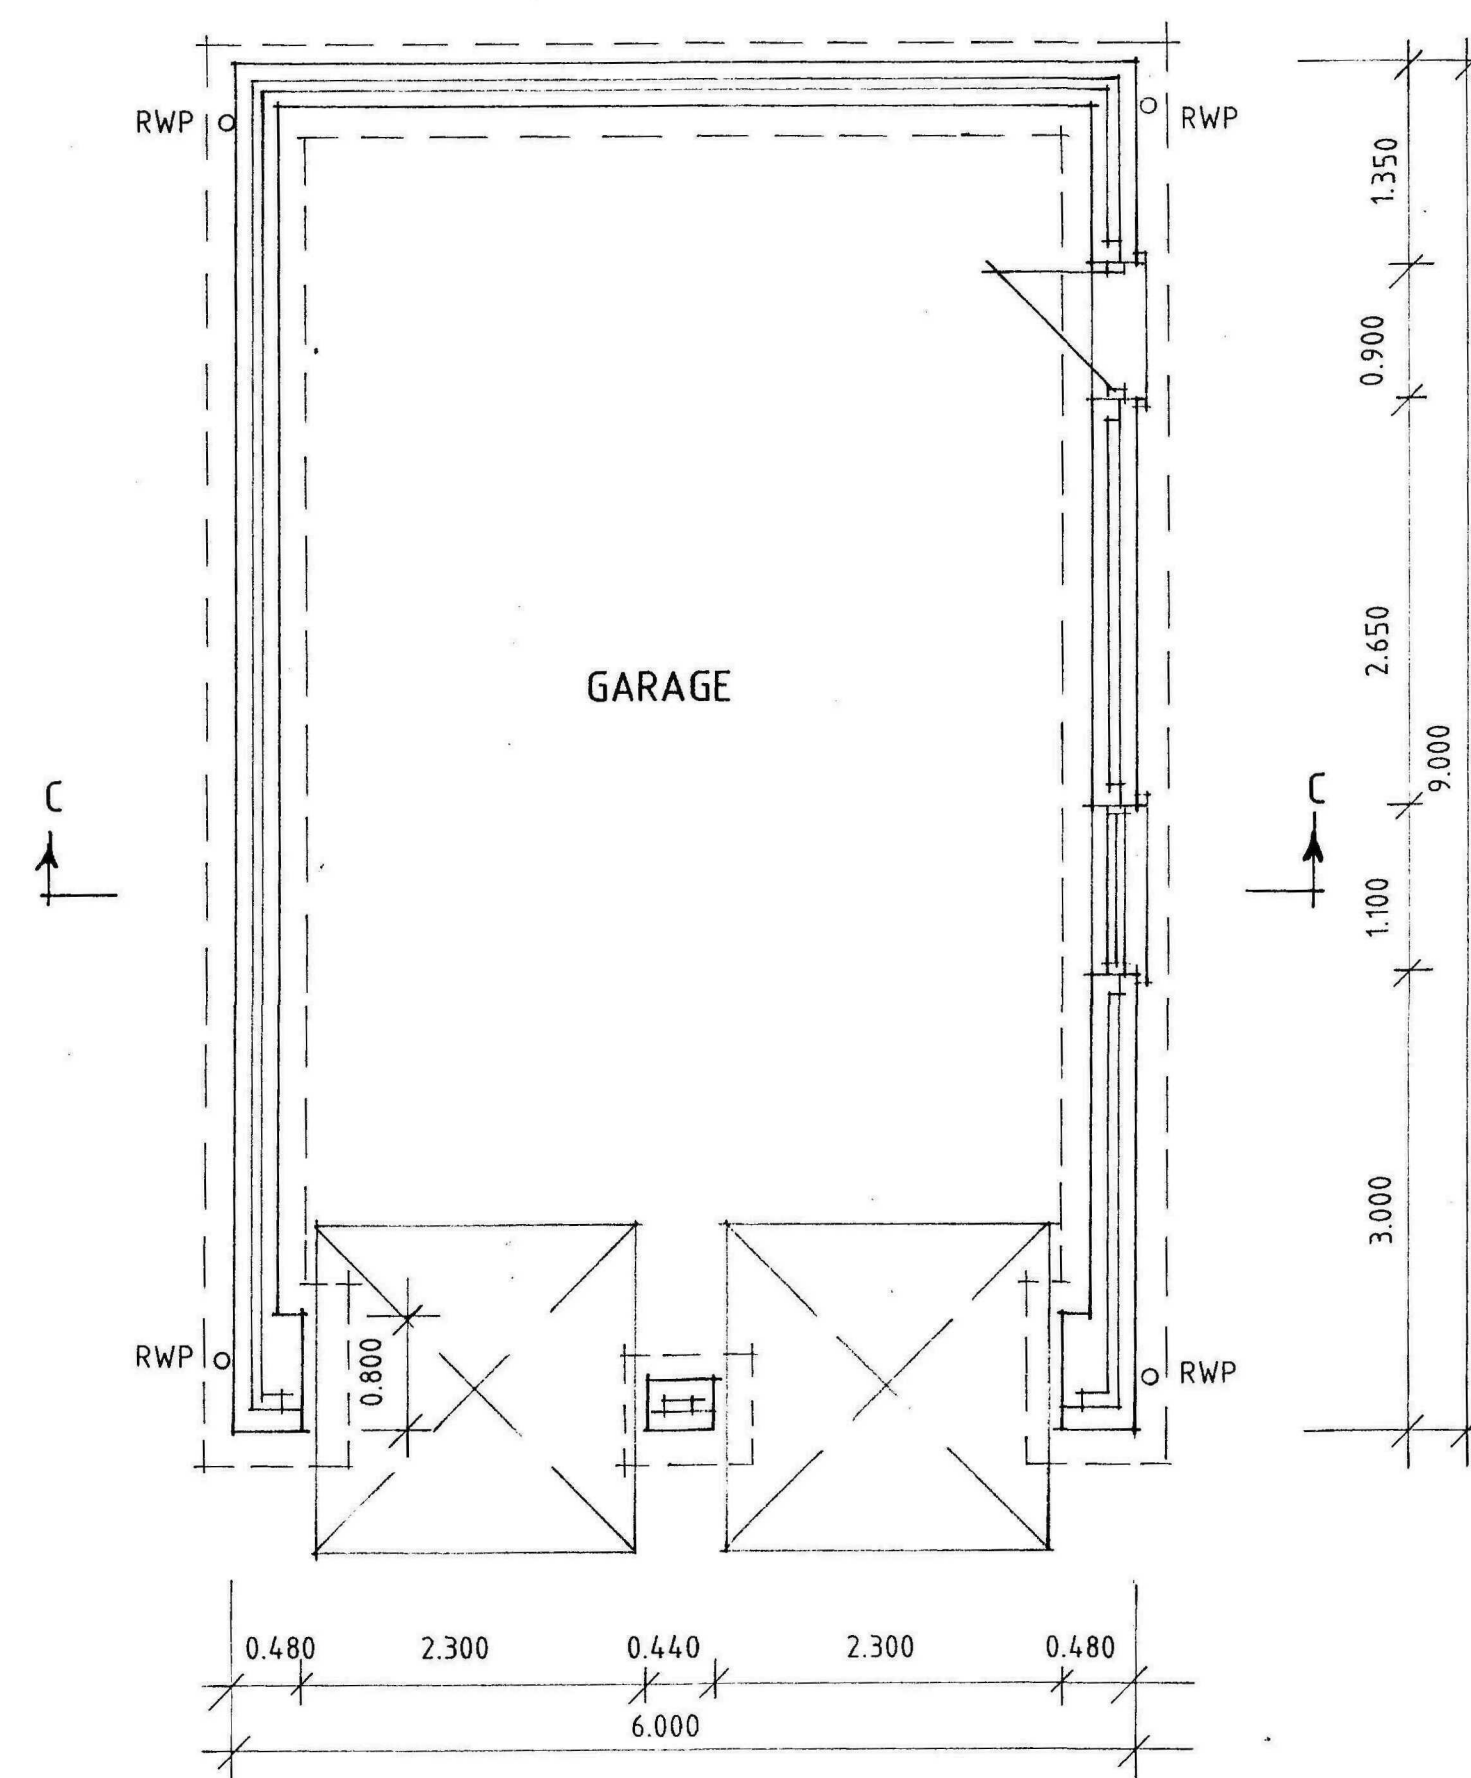

PLAN

A - IMF, ADDED - 16.1.15

Status
DESIGN
CONSULTANTS IN ARCHITECTURE & PLANNING

PROPOSED REPLACEMENT
HOUSE WITH GARAGE AT
EXETER HOUSE, MAIN ROAD,
GEDNEY FOR

MR. & MRS. P. THACKERY.

GARAGE

1:50 1:100 SD14-032/3
OCT-14 B.GILHAM.

2 Edinburgh Walk, Holbeach,
Spalding, Lincs. PE12 7AP
Tel: 01406 424343 Fax: 01406 490702

