

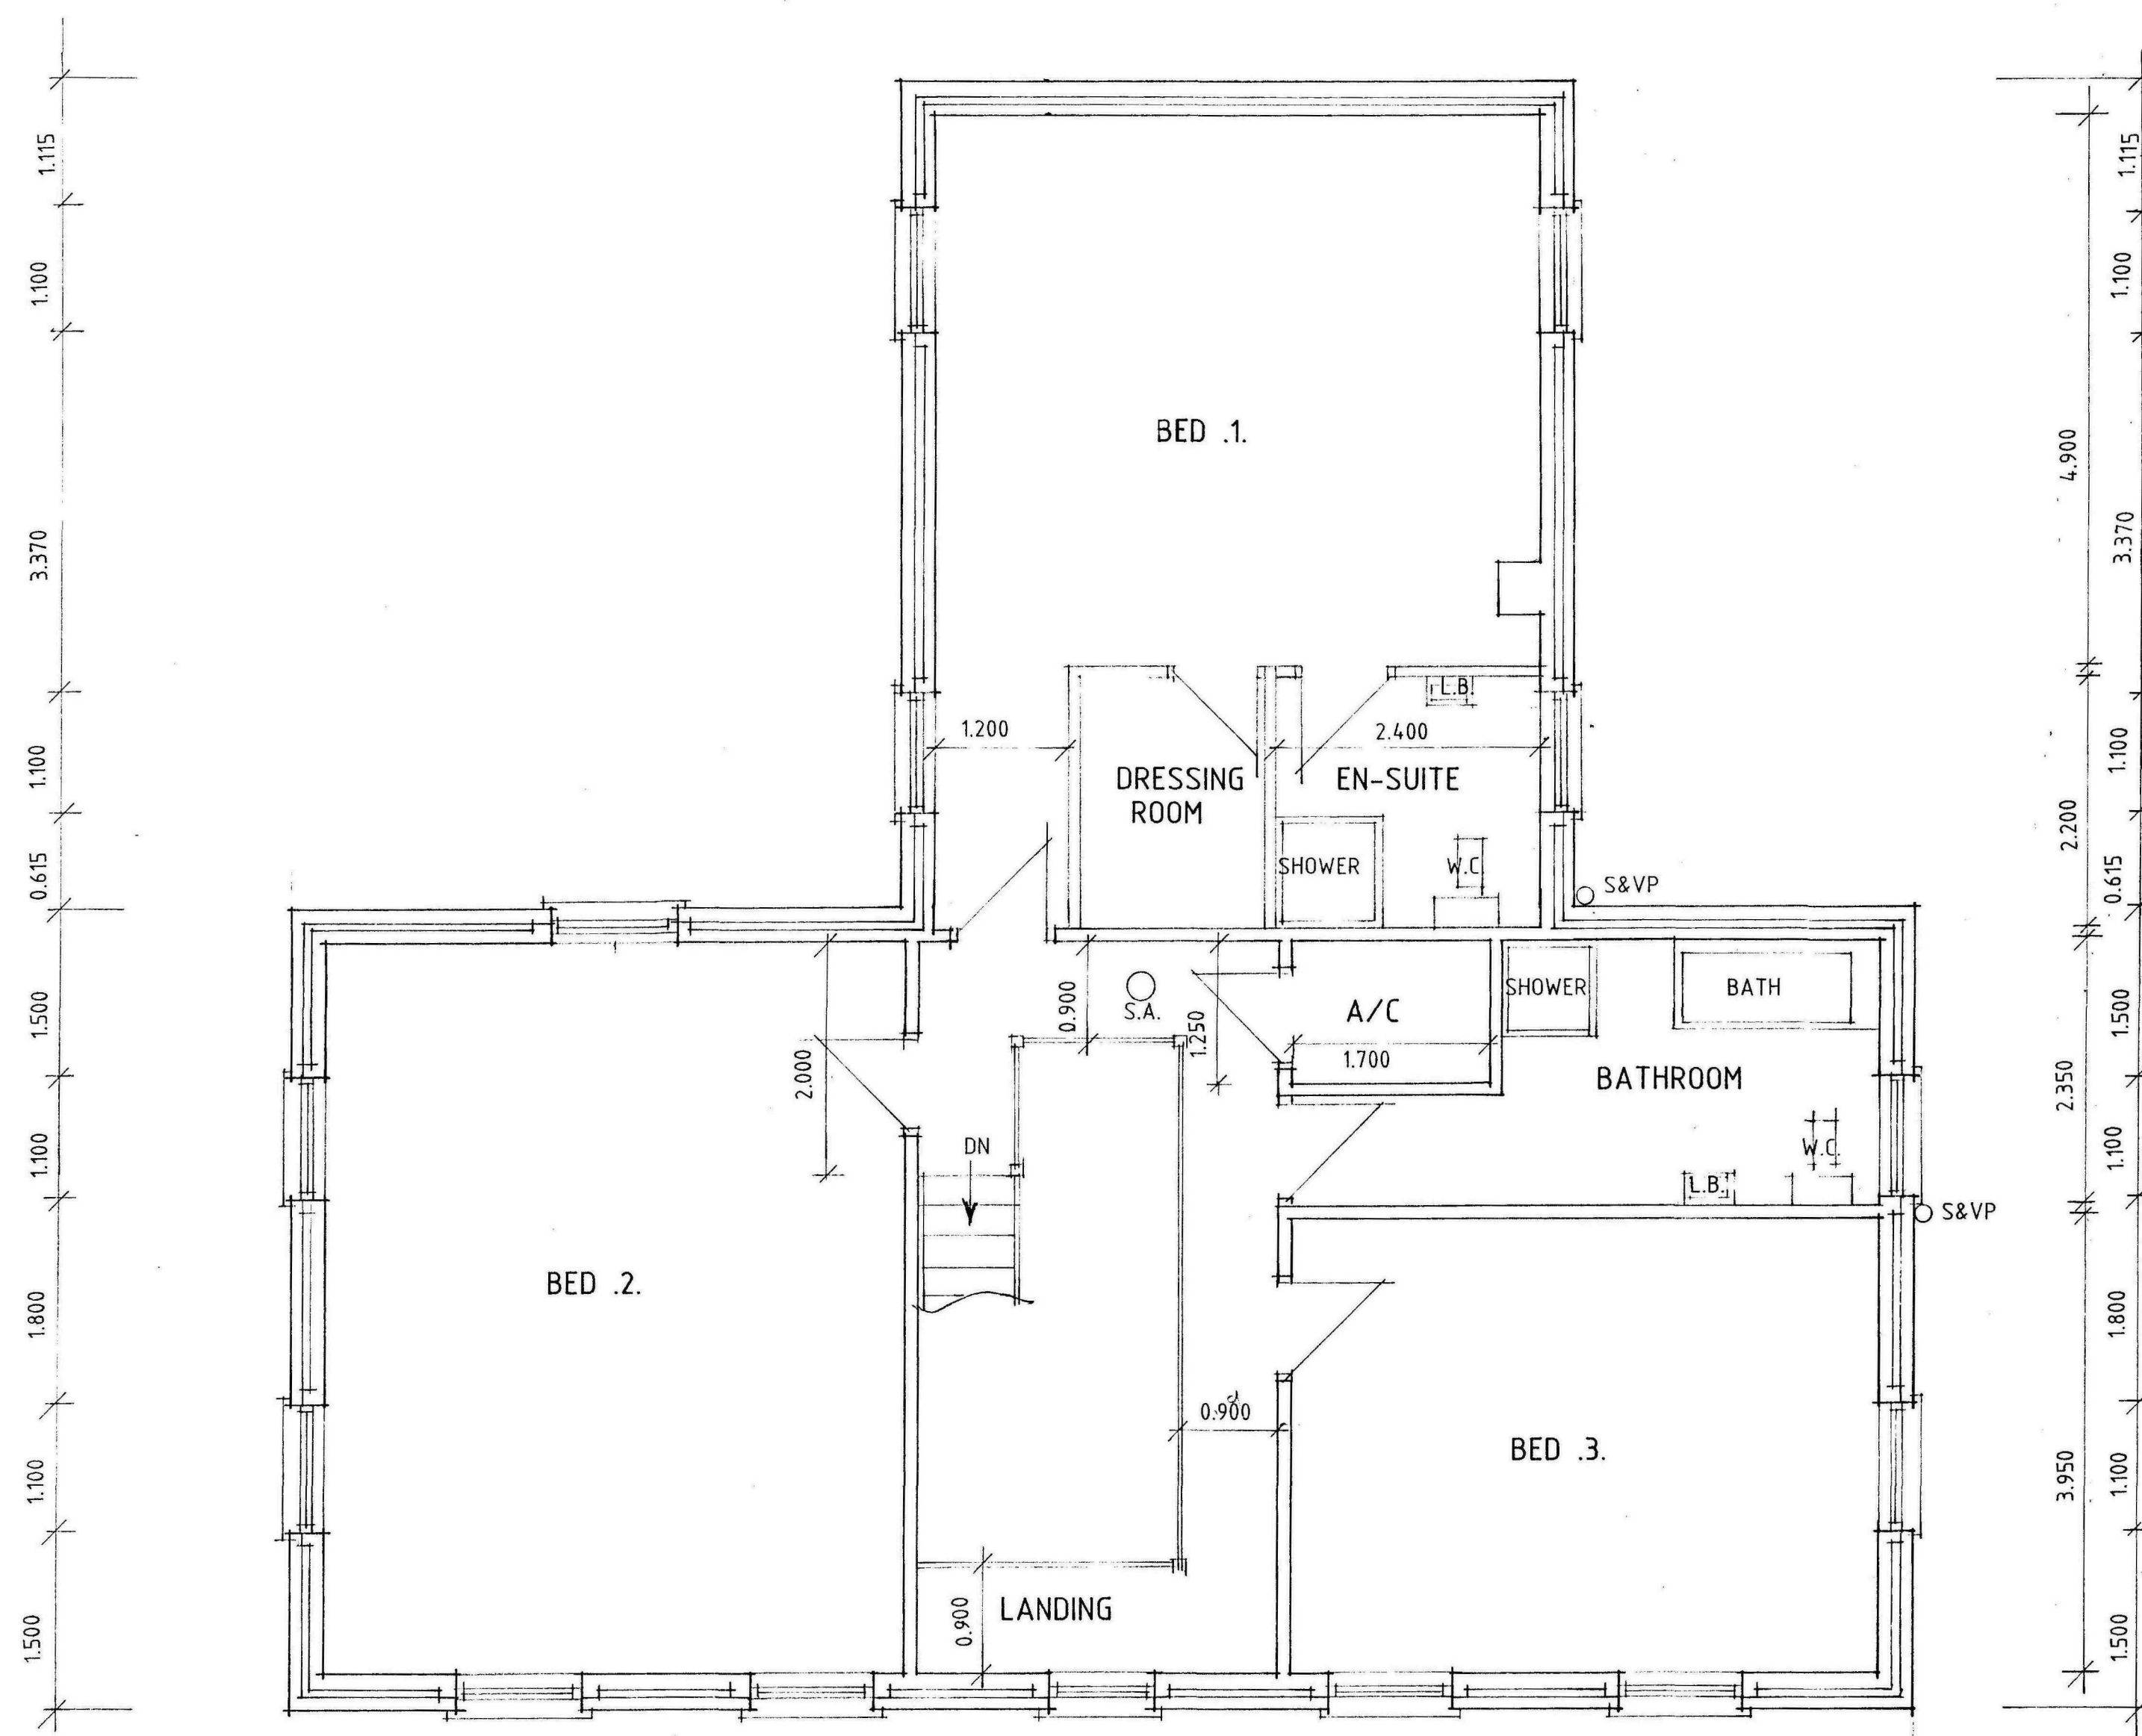


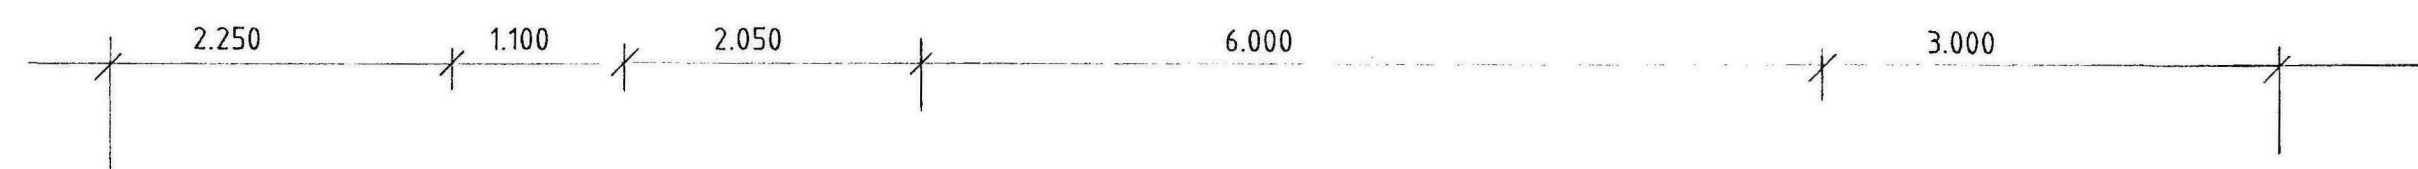

FIRST FLOOR PLAN

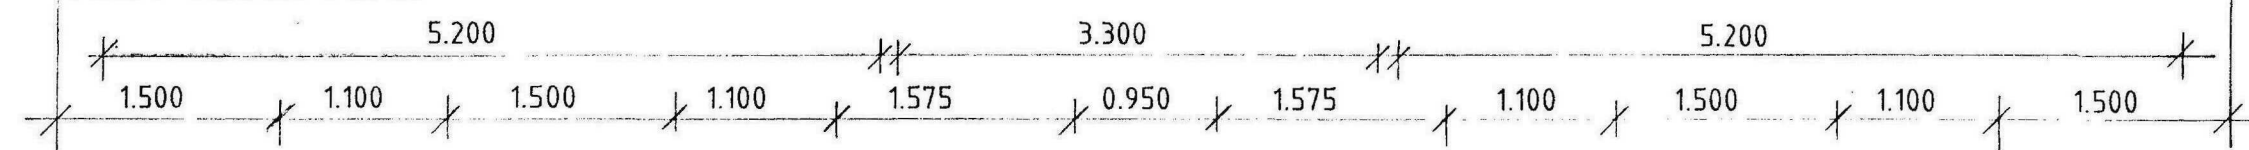

B - IMF, ADDED - 8.1.15
A - DESIGN ALTS - 27.11.14

Status
DESIGN
CONSULTANTS IN ARCHITECTURE & PLANNING

PROPOSED REPLACEMENT
HOUSE AT EXETER HOUSE,
MAIN ROAD, GEDNEY FOR

MR. & MRS. P. THACKERY

PROPOSED FIRST FLOOR
PLAN

1:50 SD14-032/7

NOV-14 B.GILHAM.

2 Edinburgh Walk, Holford,
Spalding, Lincs. PE12 7AP
Tel: 01406 424363 Fax: 01406 490702

