


HISTORIC BOX SASH WINDOW


FLUSH REVEAL WITHIN STRUCTURE:

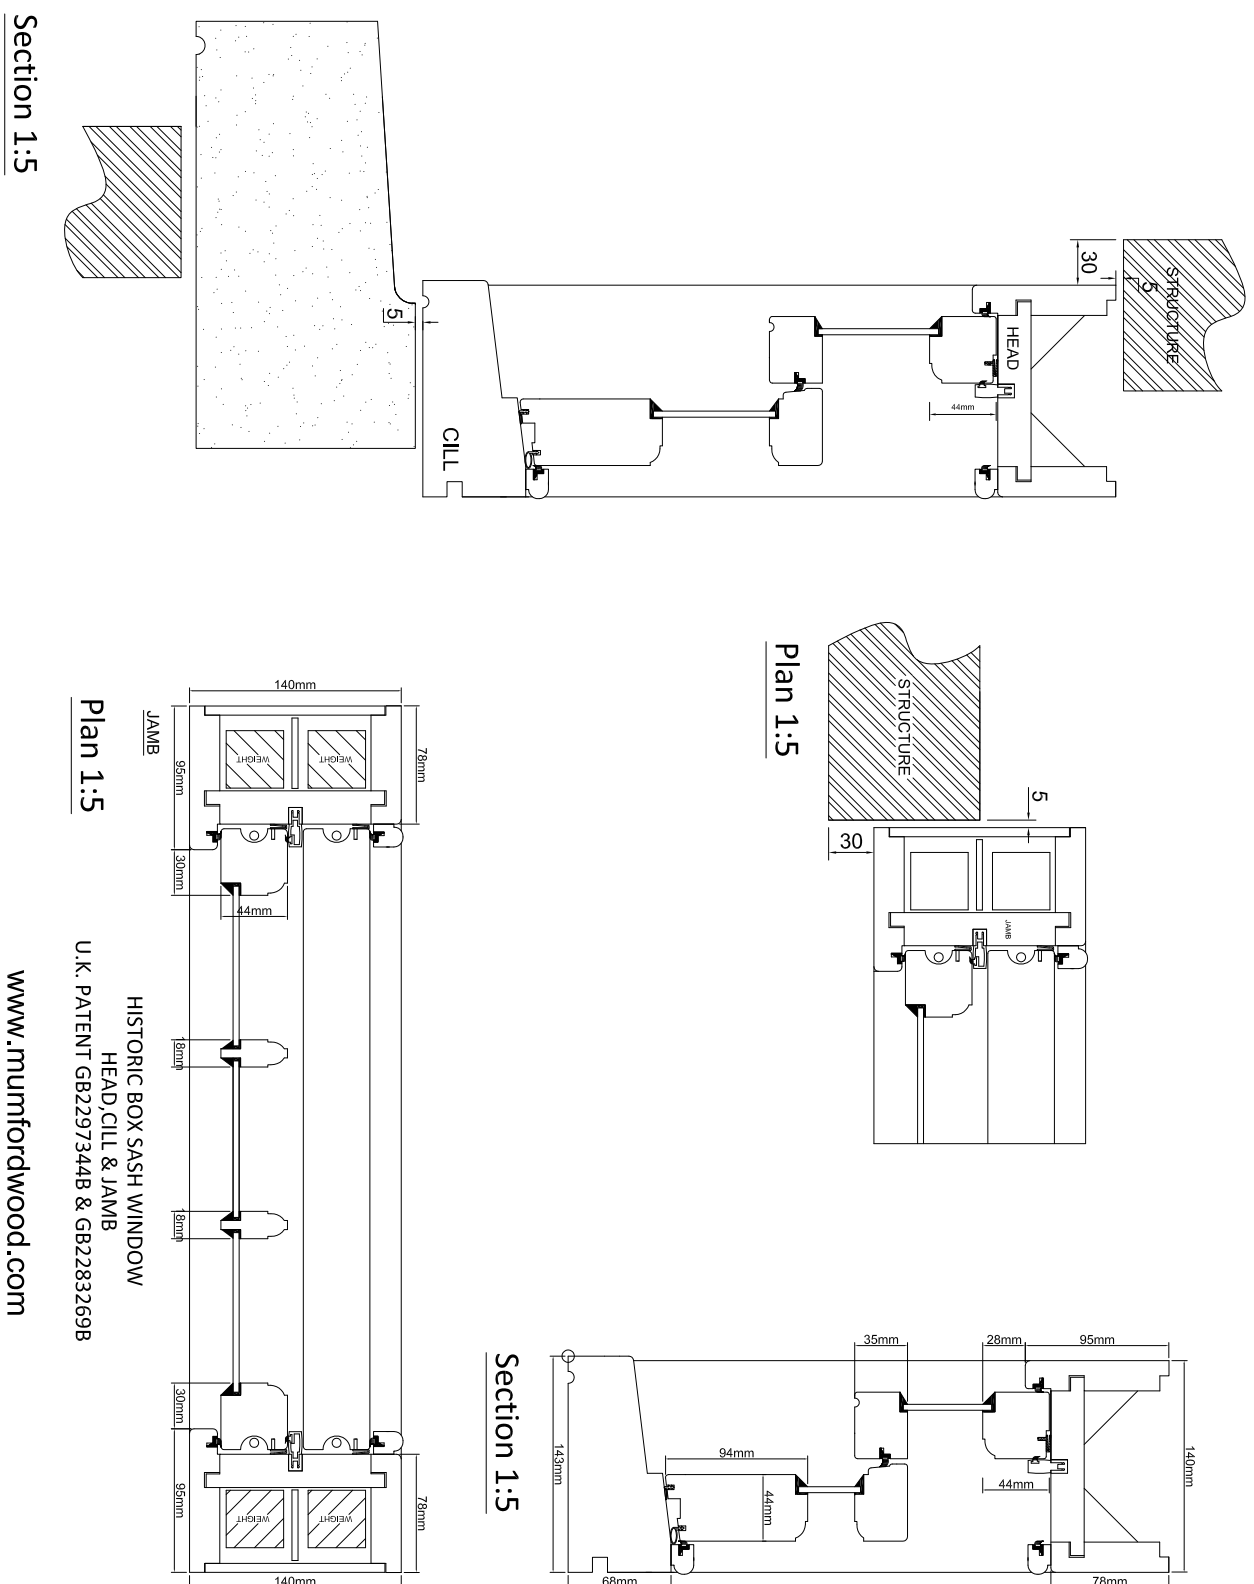


Proposed Sliding Box Sash Window Detail 1.5 (Front and Side Elevations)

CONSERVATION CASEMENT WINDOW





FLUSH REVEAL WITHIN STRUCTURE:

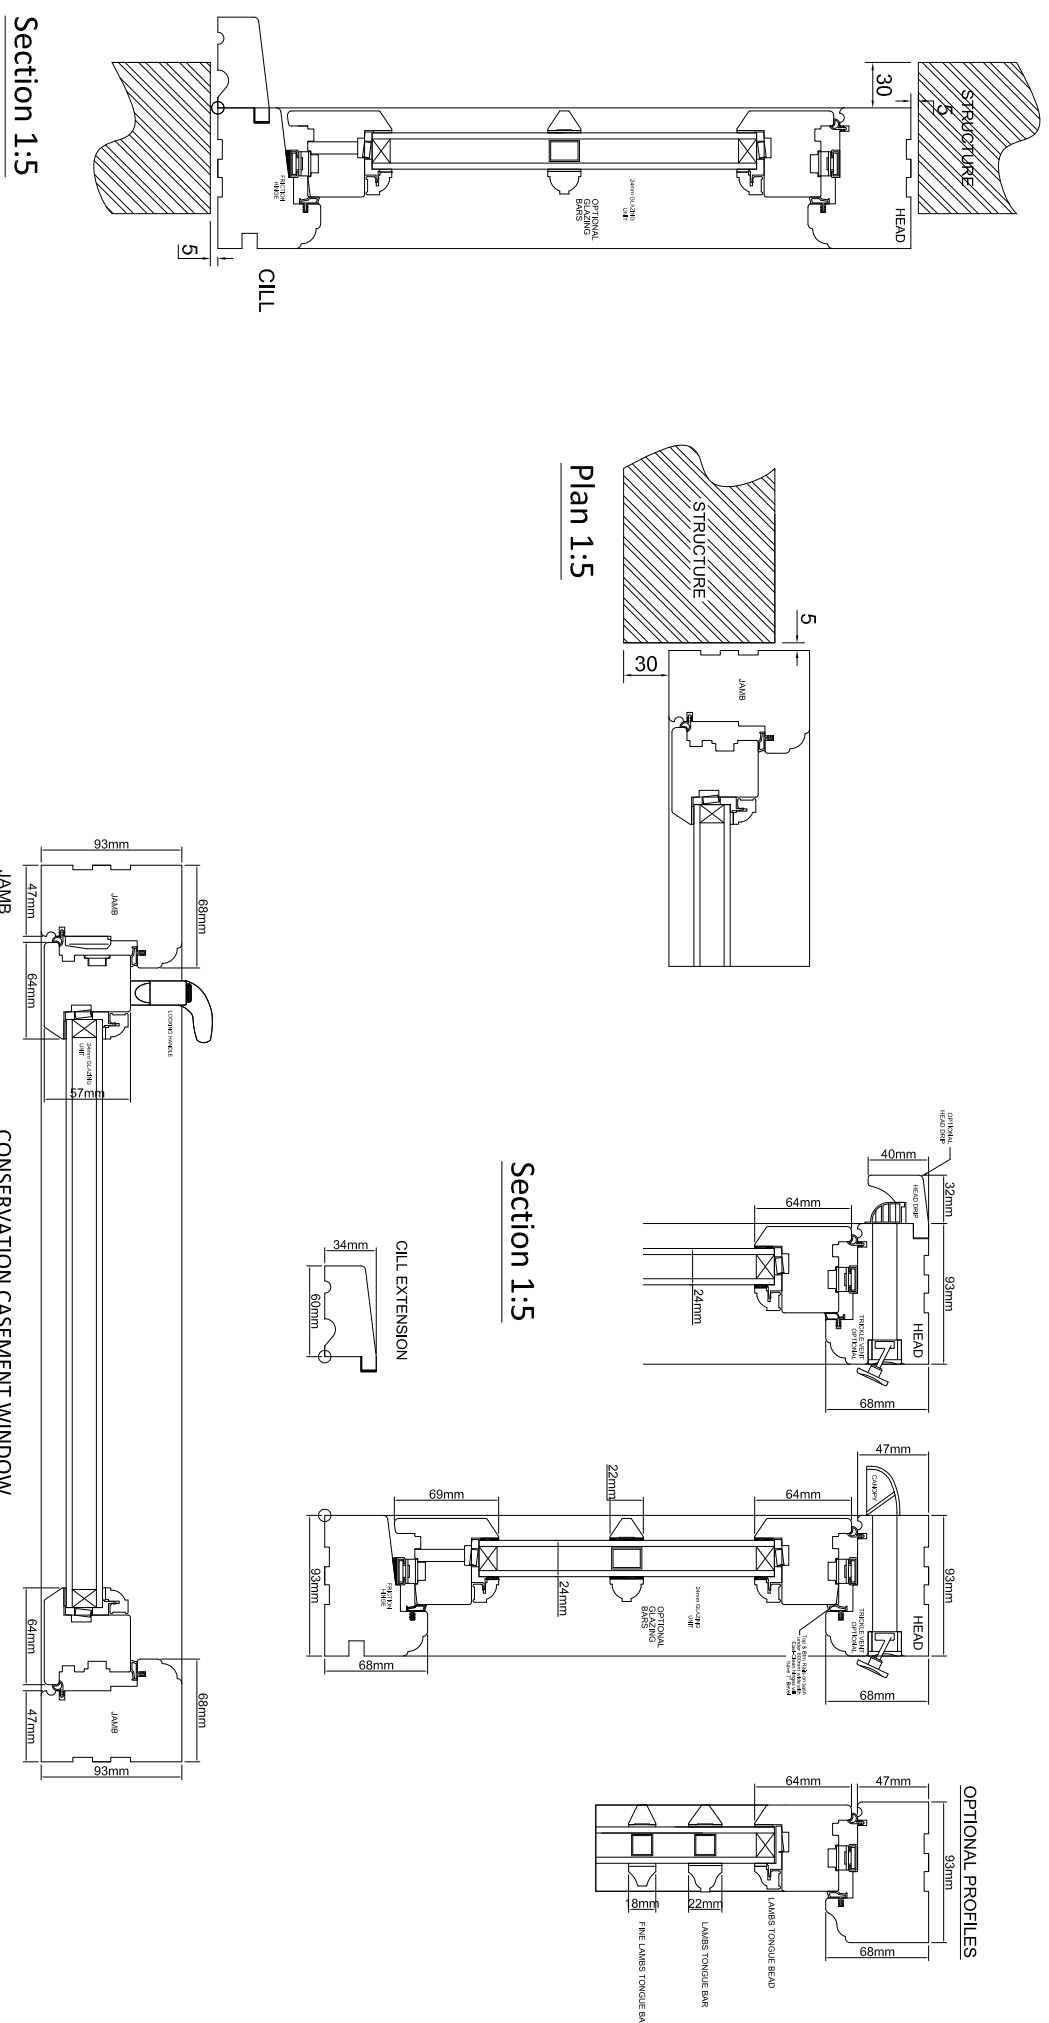



Proposed Casement Window Detail 1:5
(Rear Elevation)

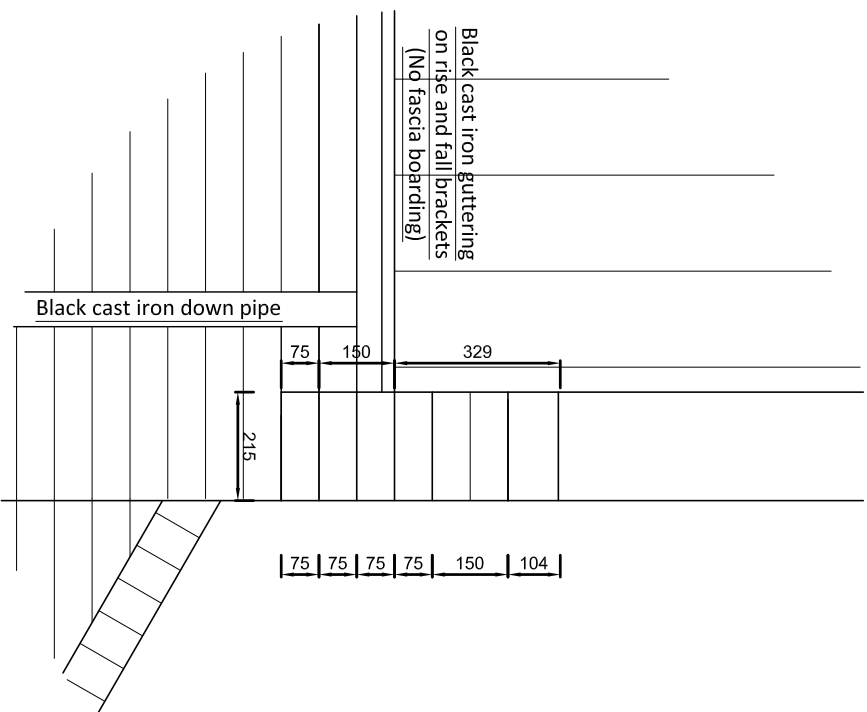


Proposed Eaves Details 1:15

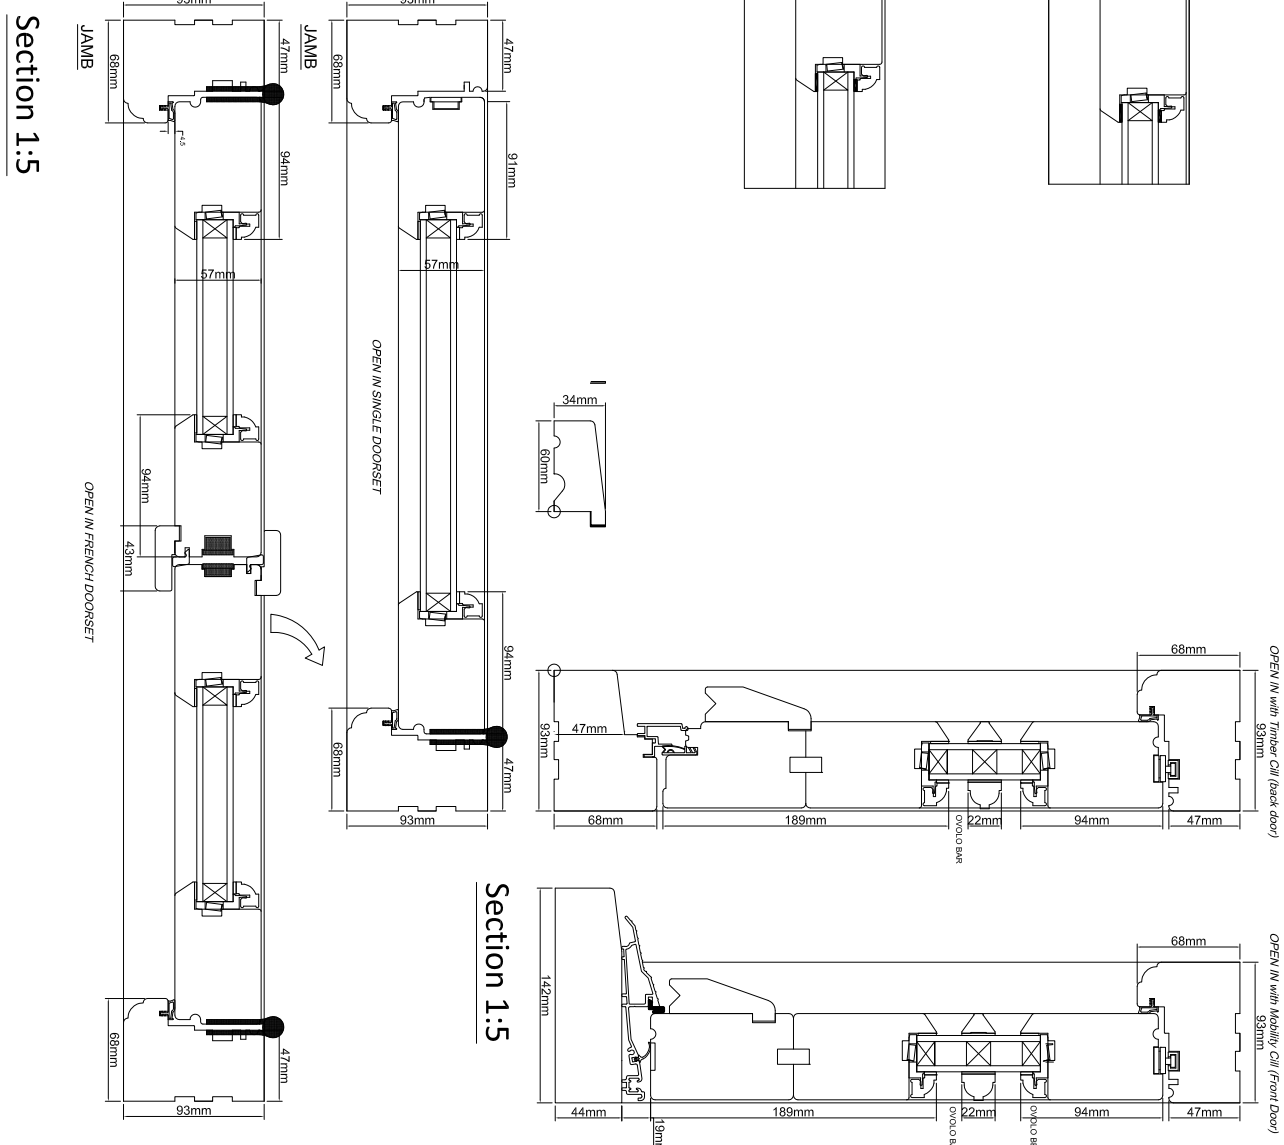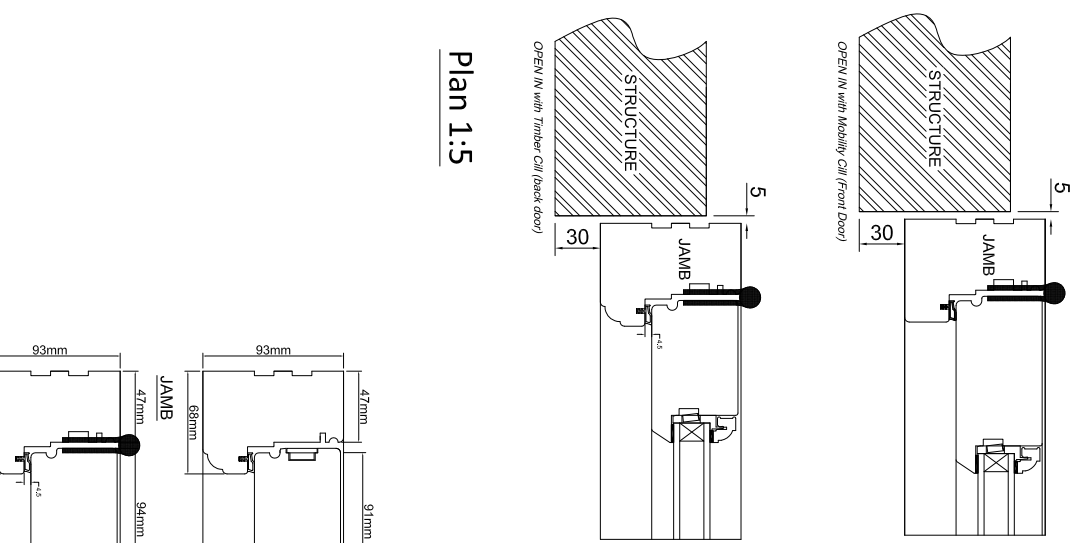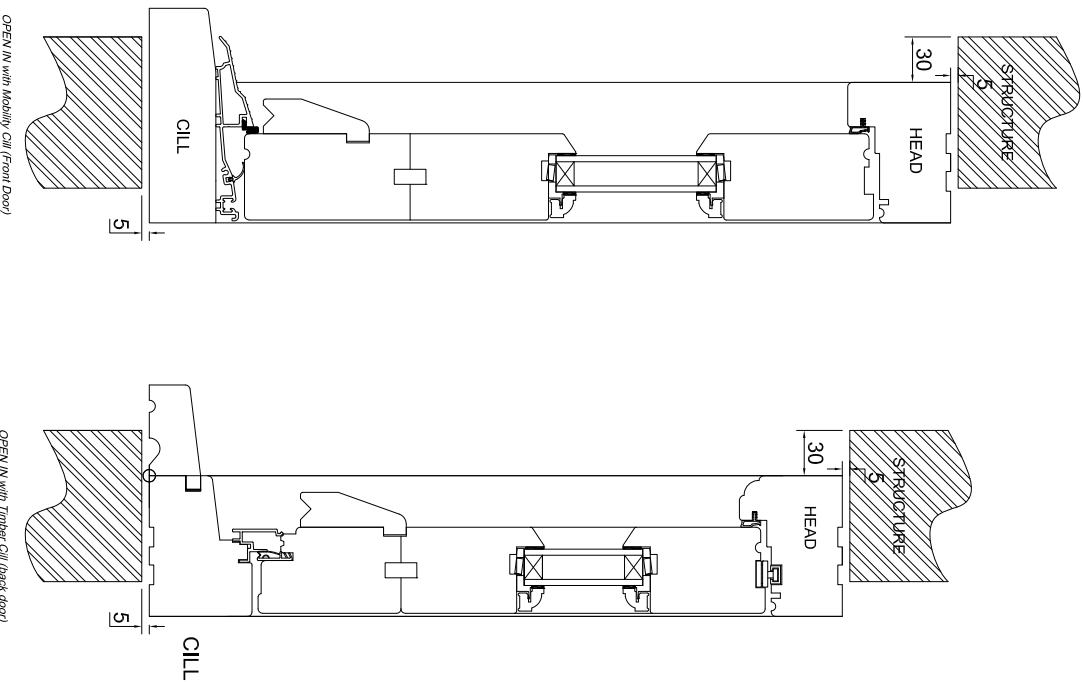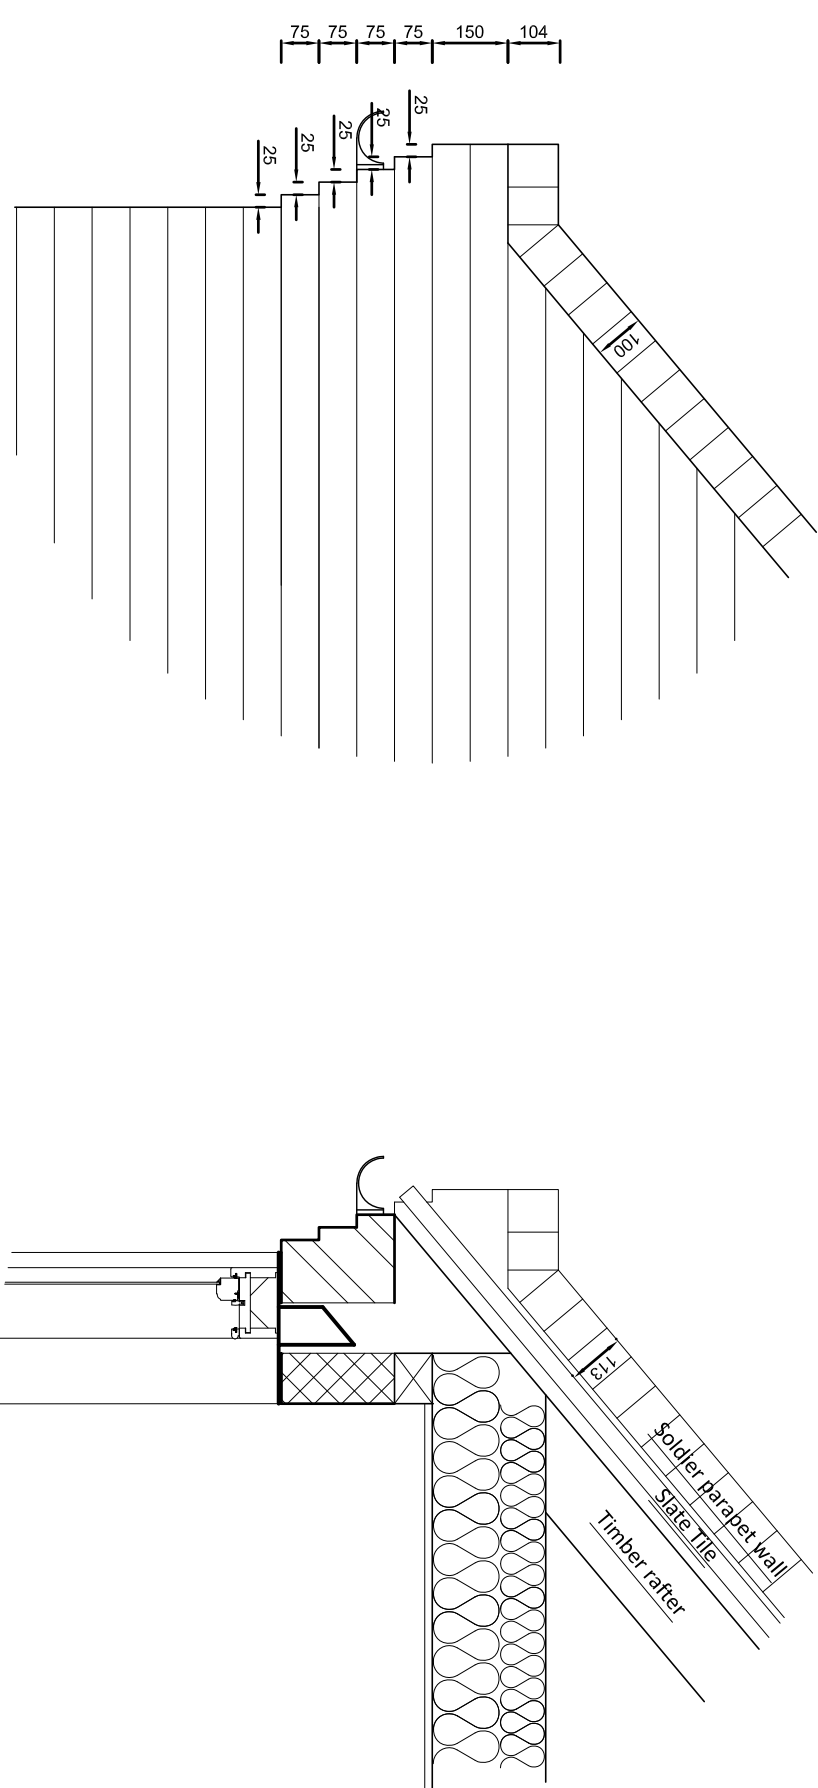

Proposed Door Details 1:5
(Front Door, Back Door & Patio Doors)

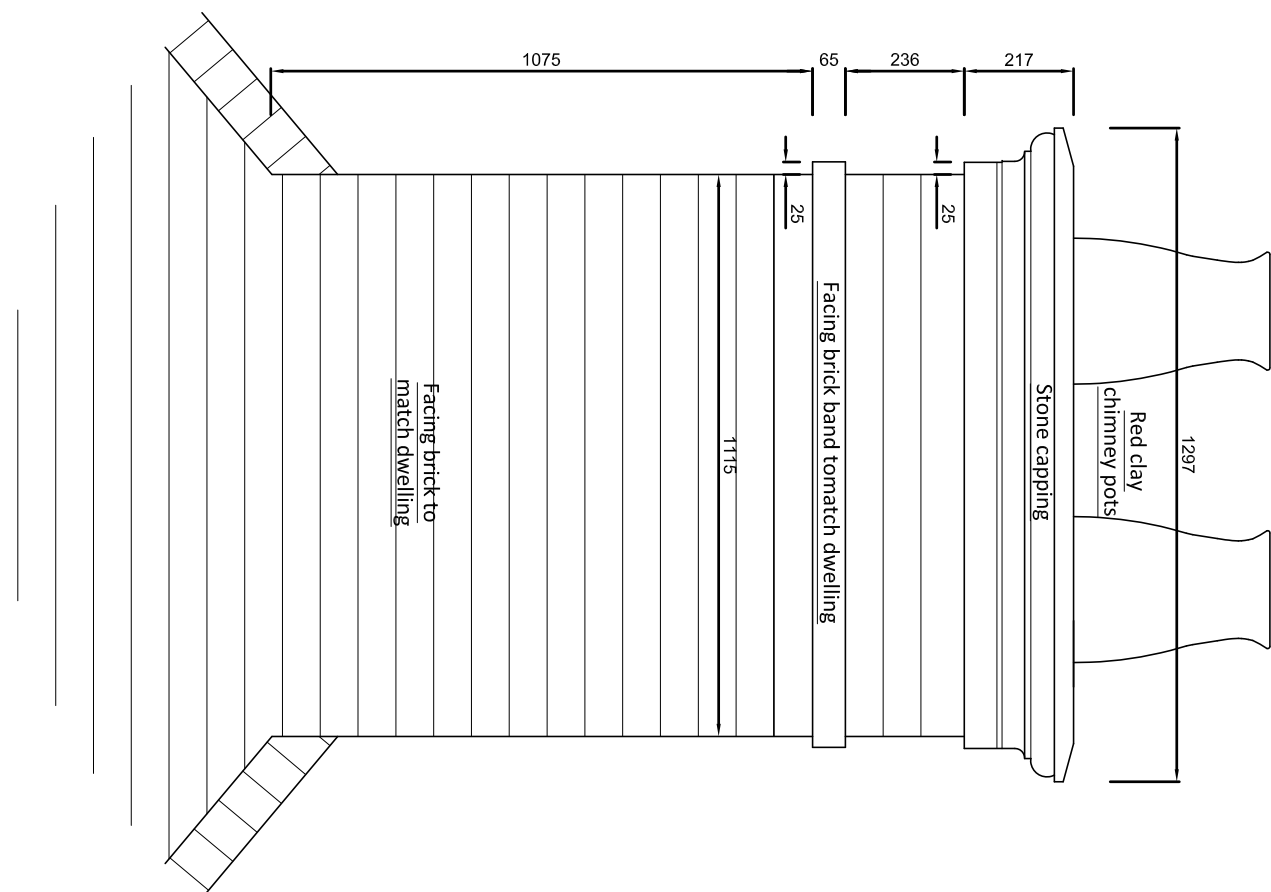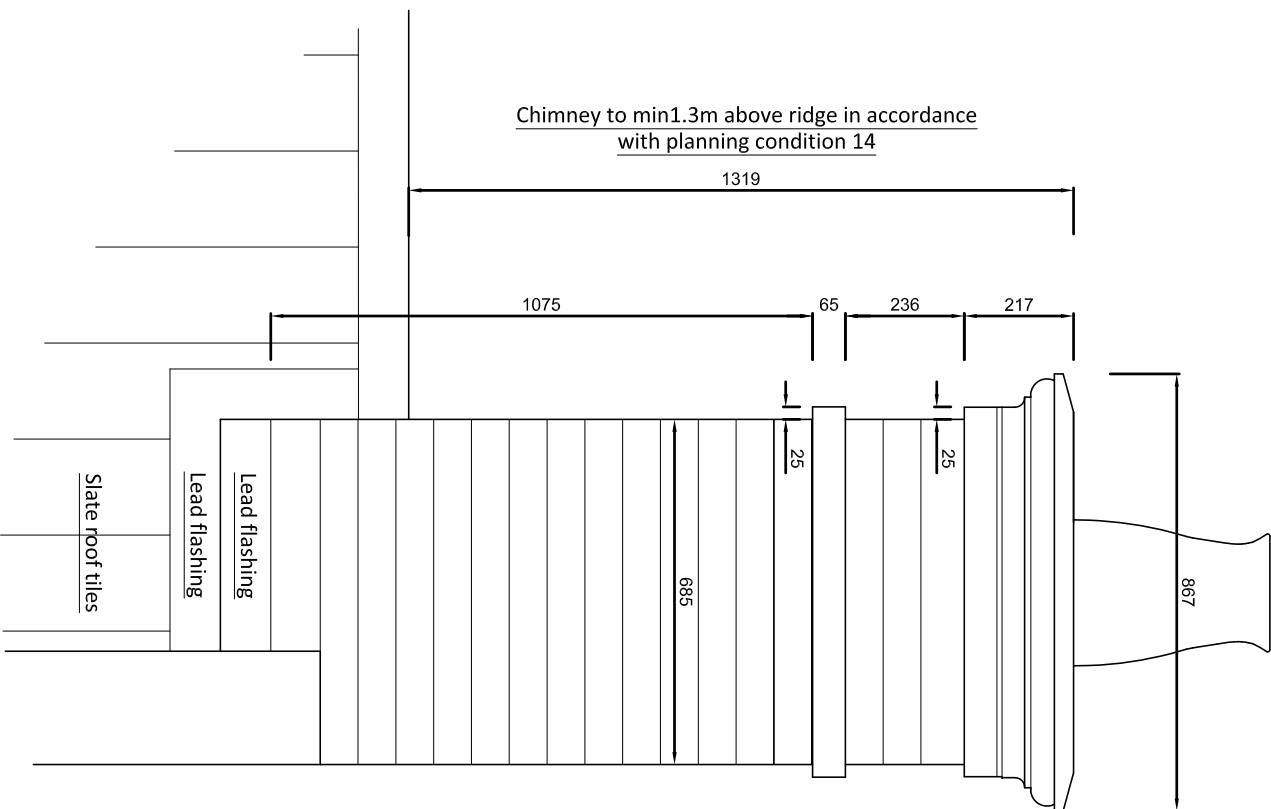

Sample Photo

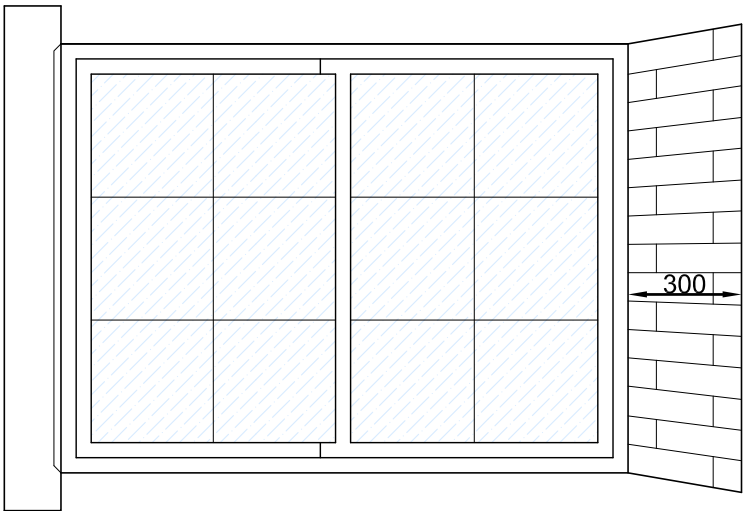

Proposed Georgian Arch Detail (Rubbed/Flat) 1:20