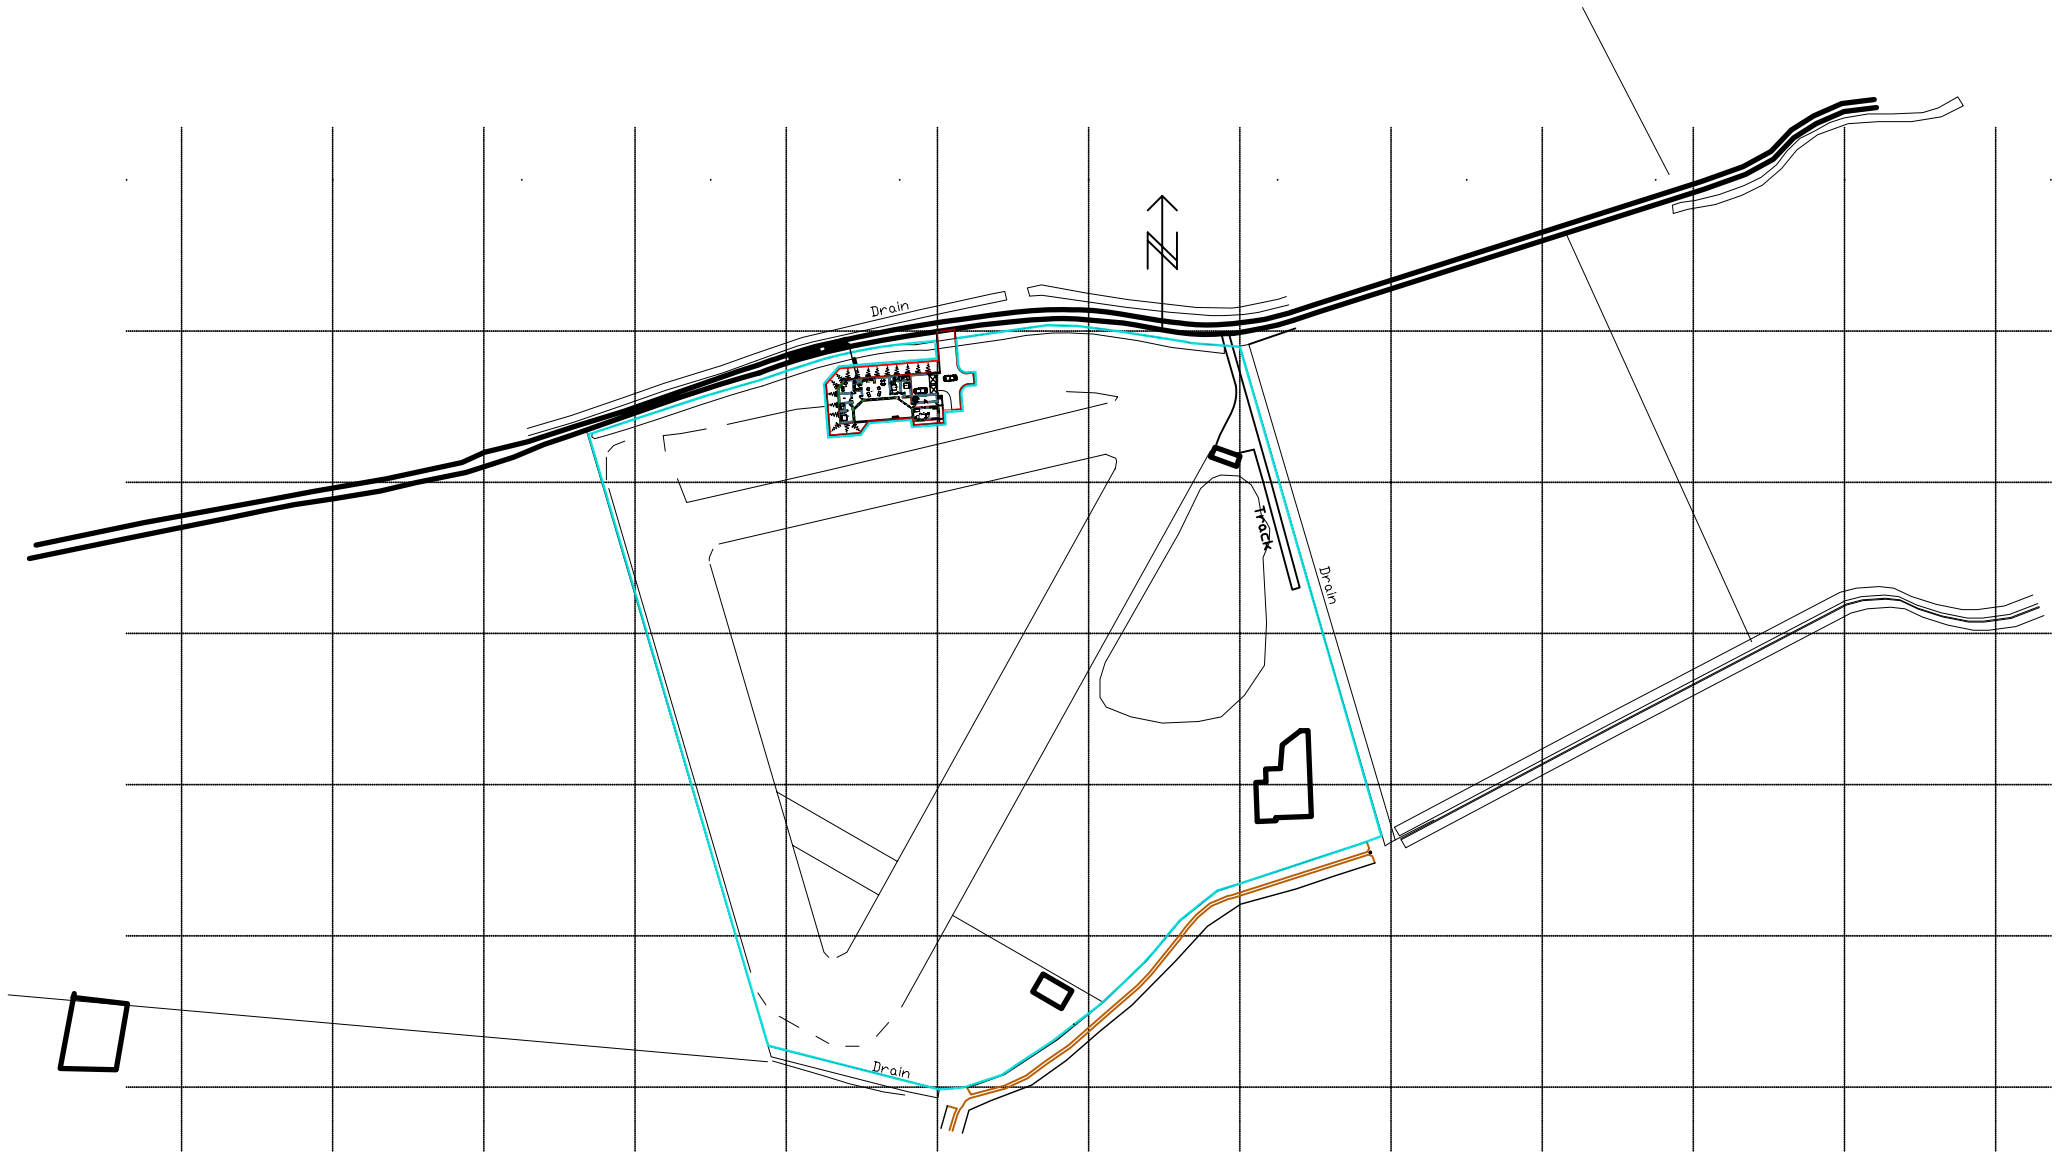


Drawing Title LOCATION PLAN

Scale 1: 2500

Date JAN 2016

Drawn db

Checked

Drawing number DC / 292W / 202

Revision

Client Wingland Airfield

Project Proposed Facilities

DC ARCHITECTURAL SERVICES LIMITED

ARCHITECTURAL AND PLANNING SERVICES

The Barn, Partney Mill, Spilsby, Lincolnshire, PE24 4PE

TEL NO. 05601 500536 fax 01790 752865 mobile 077762227893

e-mail davidbiggadike@btconnect.com