
Notes

Measurements
Do not scale from this drawing.
All measurements should be checked against on site conditions and any discrepancies should be brought to the attention of the Robert Doughty Consultancy.

Ordnance Survey Map
© Crown Copyright 2018. OS Licence No: AR 100010613

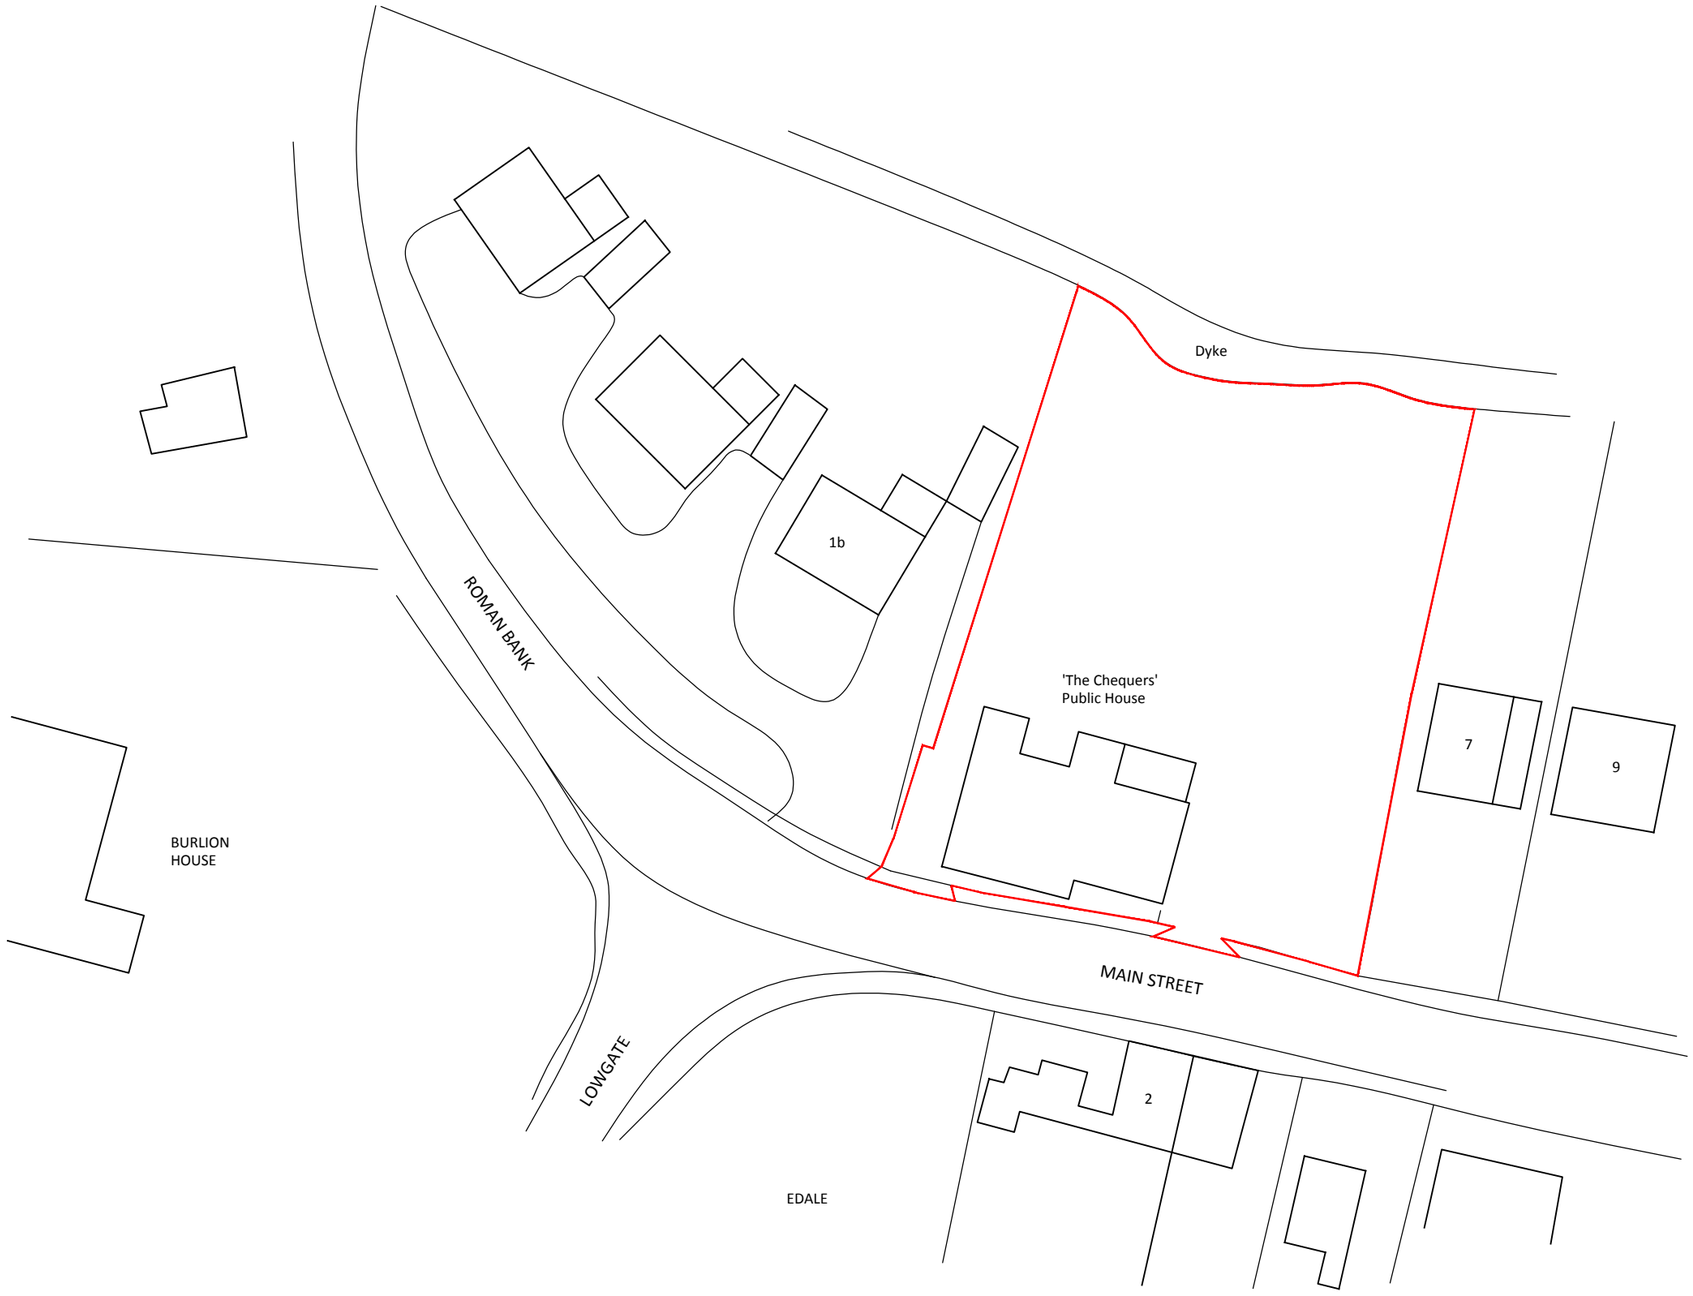

Rev	By	Notes	Date

rdc
Robert Doughty
Consultancy

32 High Street, Helpringham
Sleaford, Lincolnshire NG34 ORA

Tel: 01529 421646
Fax: 01529 421358
Email: admin@rdc-landplan.co.uk
Web: www.rdc-landplan.co.uk

Client: Mr. G. Franklin		
Project: Change of Use, The Chequers. Gedney Dyke		
Drawing title: Existing Block Plan		
Drawing No: 1185-4_PL_BP01	Rev: -	Drawn: MD
Scale: 1:500 @ A3	Date: 12.02.18	Checked: CS