

Notes

Measurements
Do not scale from this drawing.
All measurements should be checked against on site conditions and any discrepancies should be brought to the attention of the Robert Doughty Consultancy.

Ordnance Survey Map
© Crown Copyright 2018. OS Licence No: AR 100010613

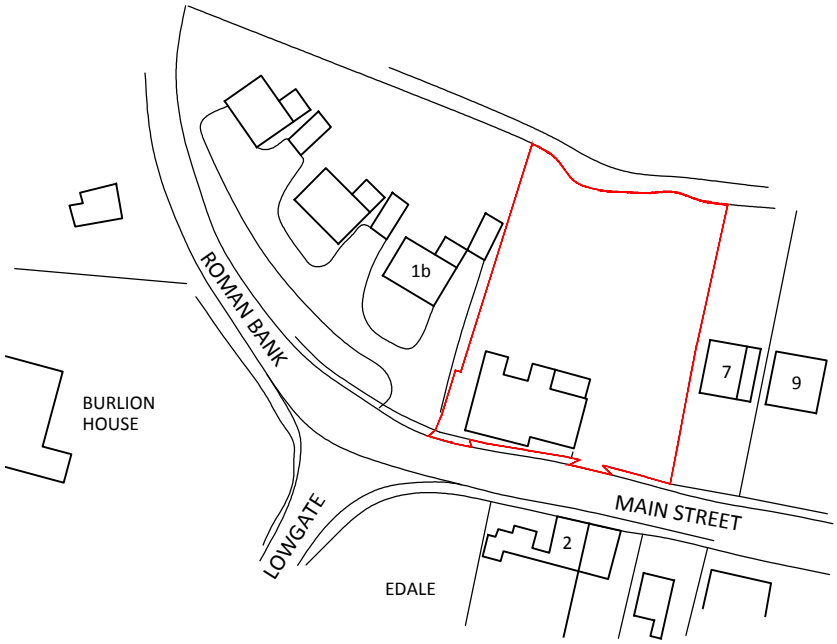

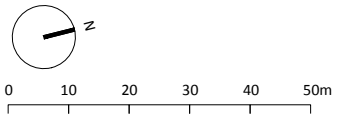

Rev	By	Notes	Date

rdc
Robert Doughty Consultancy
© 32 High Street, Helpringham
Sleaford, Lincolnshire NG34 ORA
Tel: 01529 421646
Fax: 01529 421358
Email: admin@rdc-landplan.co.uk
Web: www.rdc-landplan.co.uk

Client: Nene Transport (Lincs) Ltd		
Project: Change of Use, The Chequers. Gedney Dyke		
Drawing title: Location Plan		
Drawing No: 1185-4_PL_LP01	Rev: -	Drawn: MD
Scale: 1:1250 @ A4	Date: 12.02.18	Checked: CS