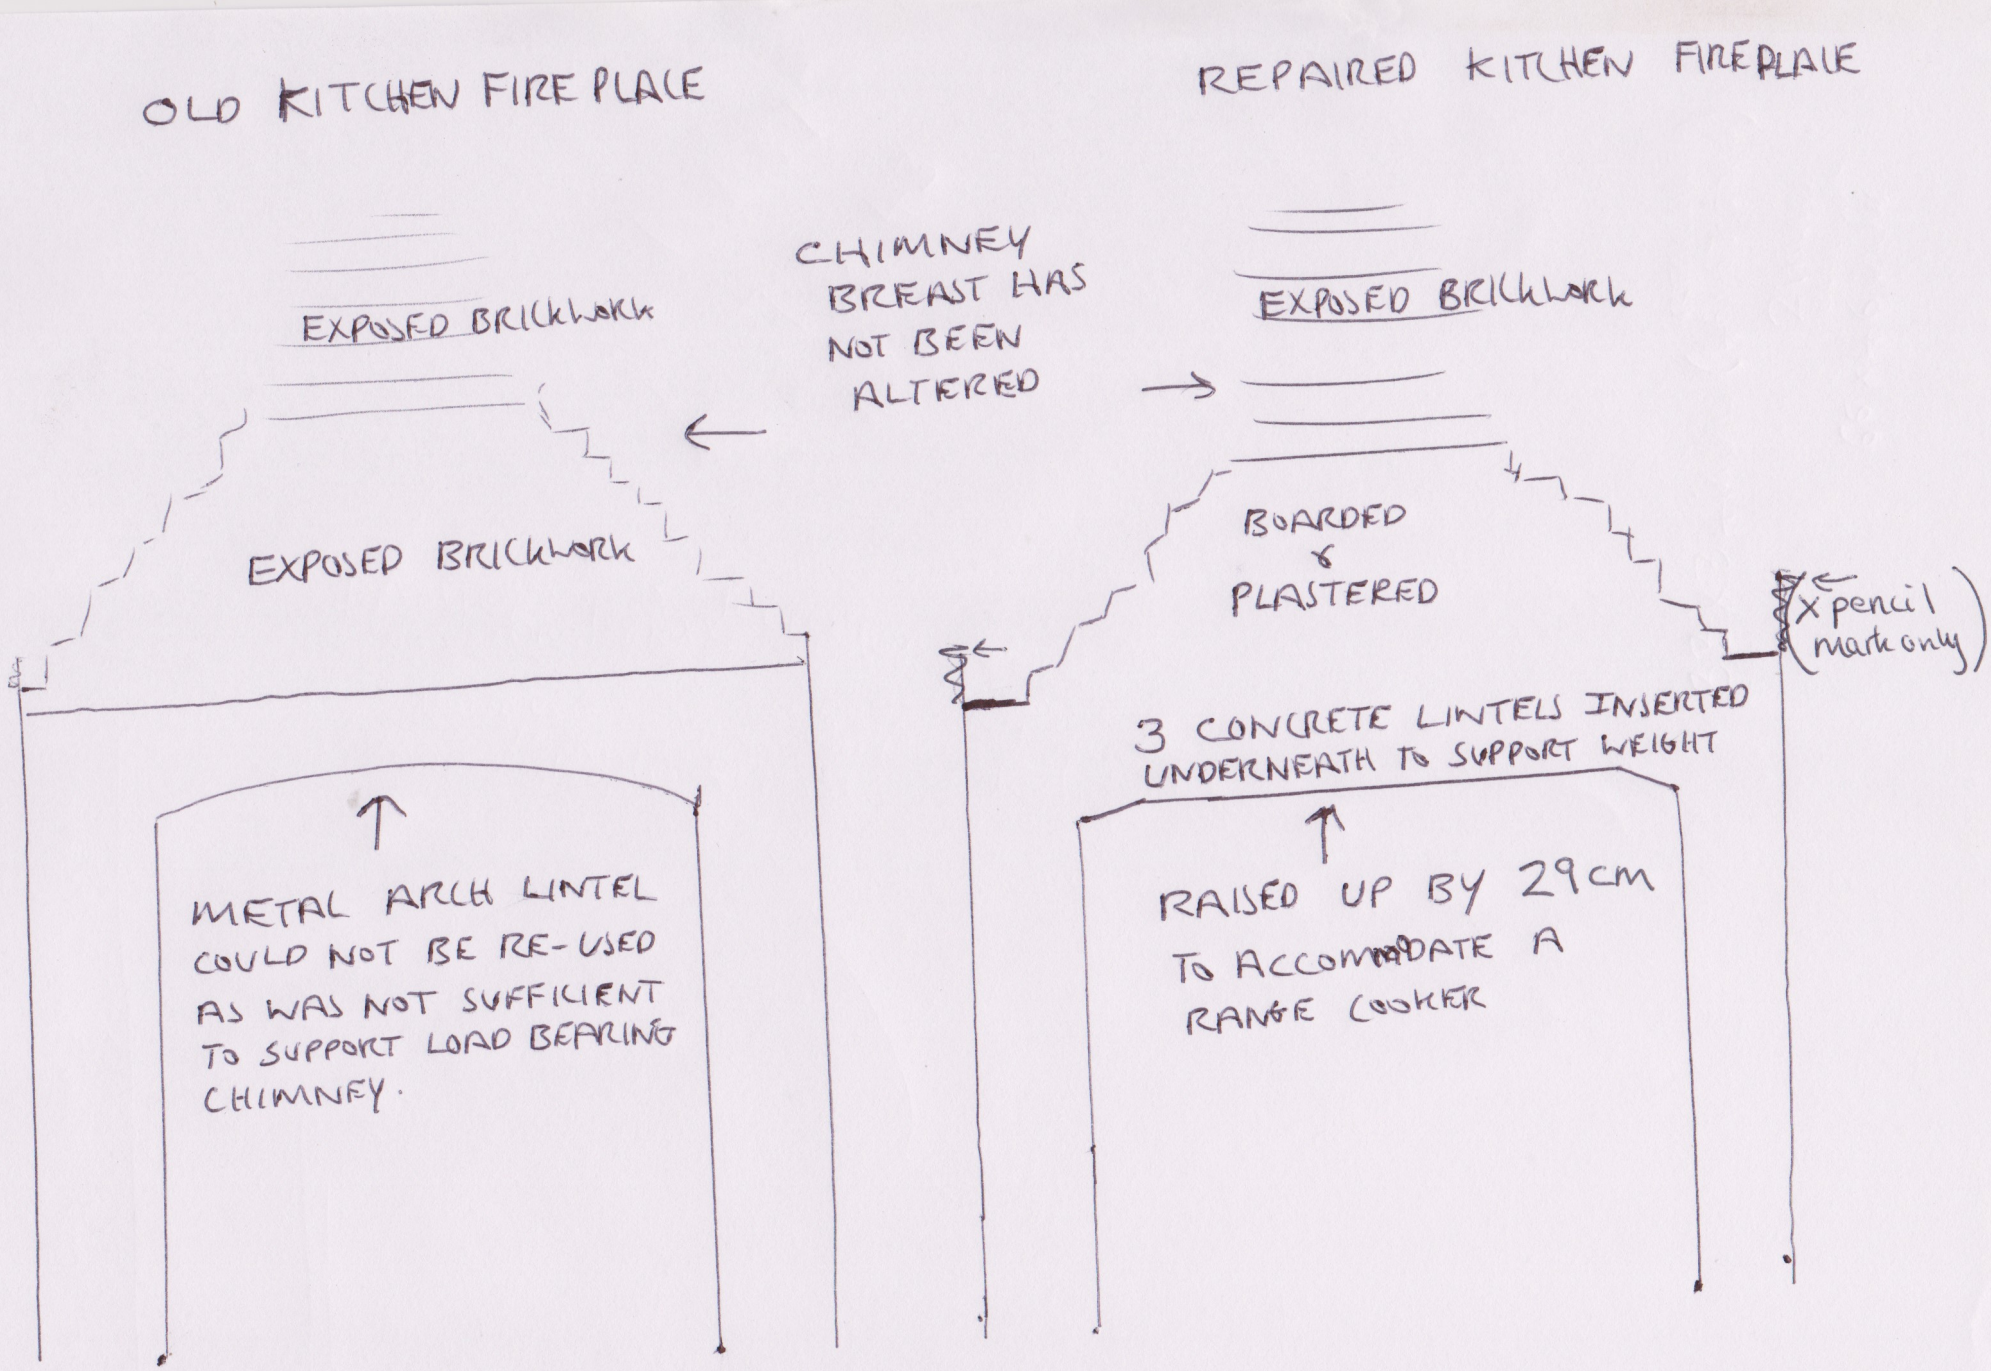

OLD KITCHEN FIRE PLACE
REPAIRED KITCHEN FIREPLACE
EXPOSED BRICKWORK
CHIMNEY BREAST HAS NOT BEEN ALTERED
EXPOSED BRICKWORK
EXPOSED BRICKWORK
BOARDED & PLASTERED
X pencil mark only
3 CONCRETE LINTELS INSERTED UNDERNEATH TO SUPPORT WEIGHT
METAL ARCH LINTEL COULD NOT BE RE-USED AS WAS NOT SUFFICIENT TO SUPPORT LOAD BEARING CHIMNEY.
RAISED UP BY 29cm TO ACCOMMODATE A RANGE COOKER