
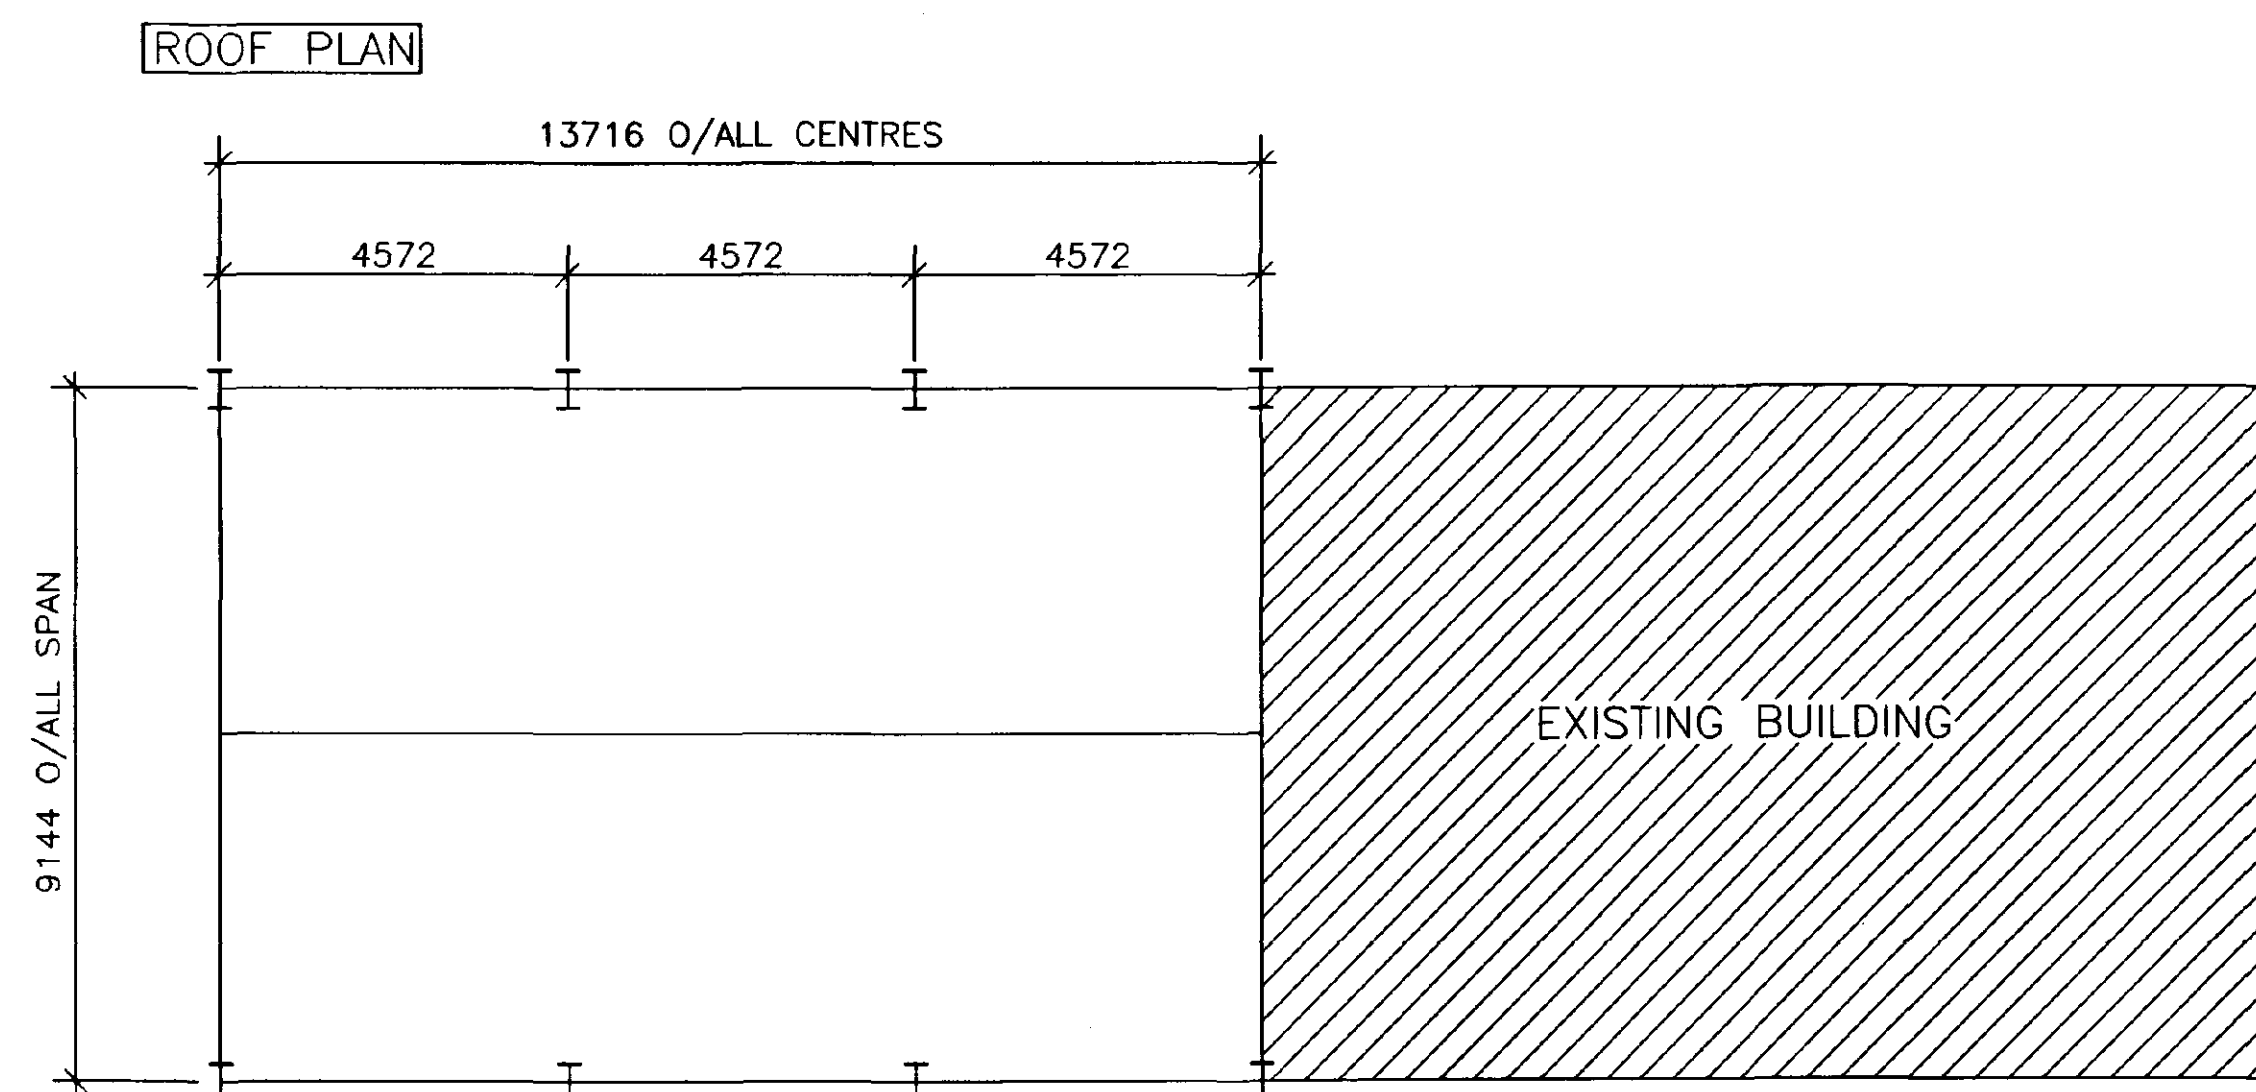
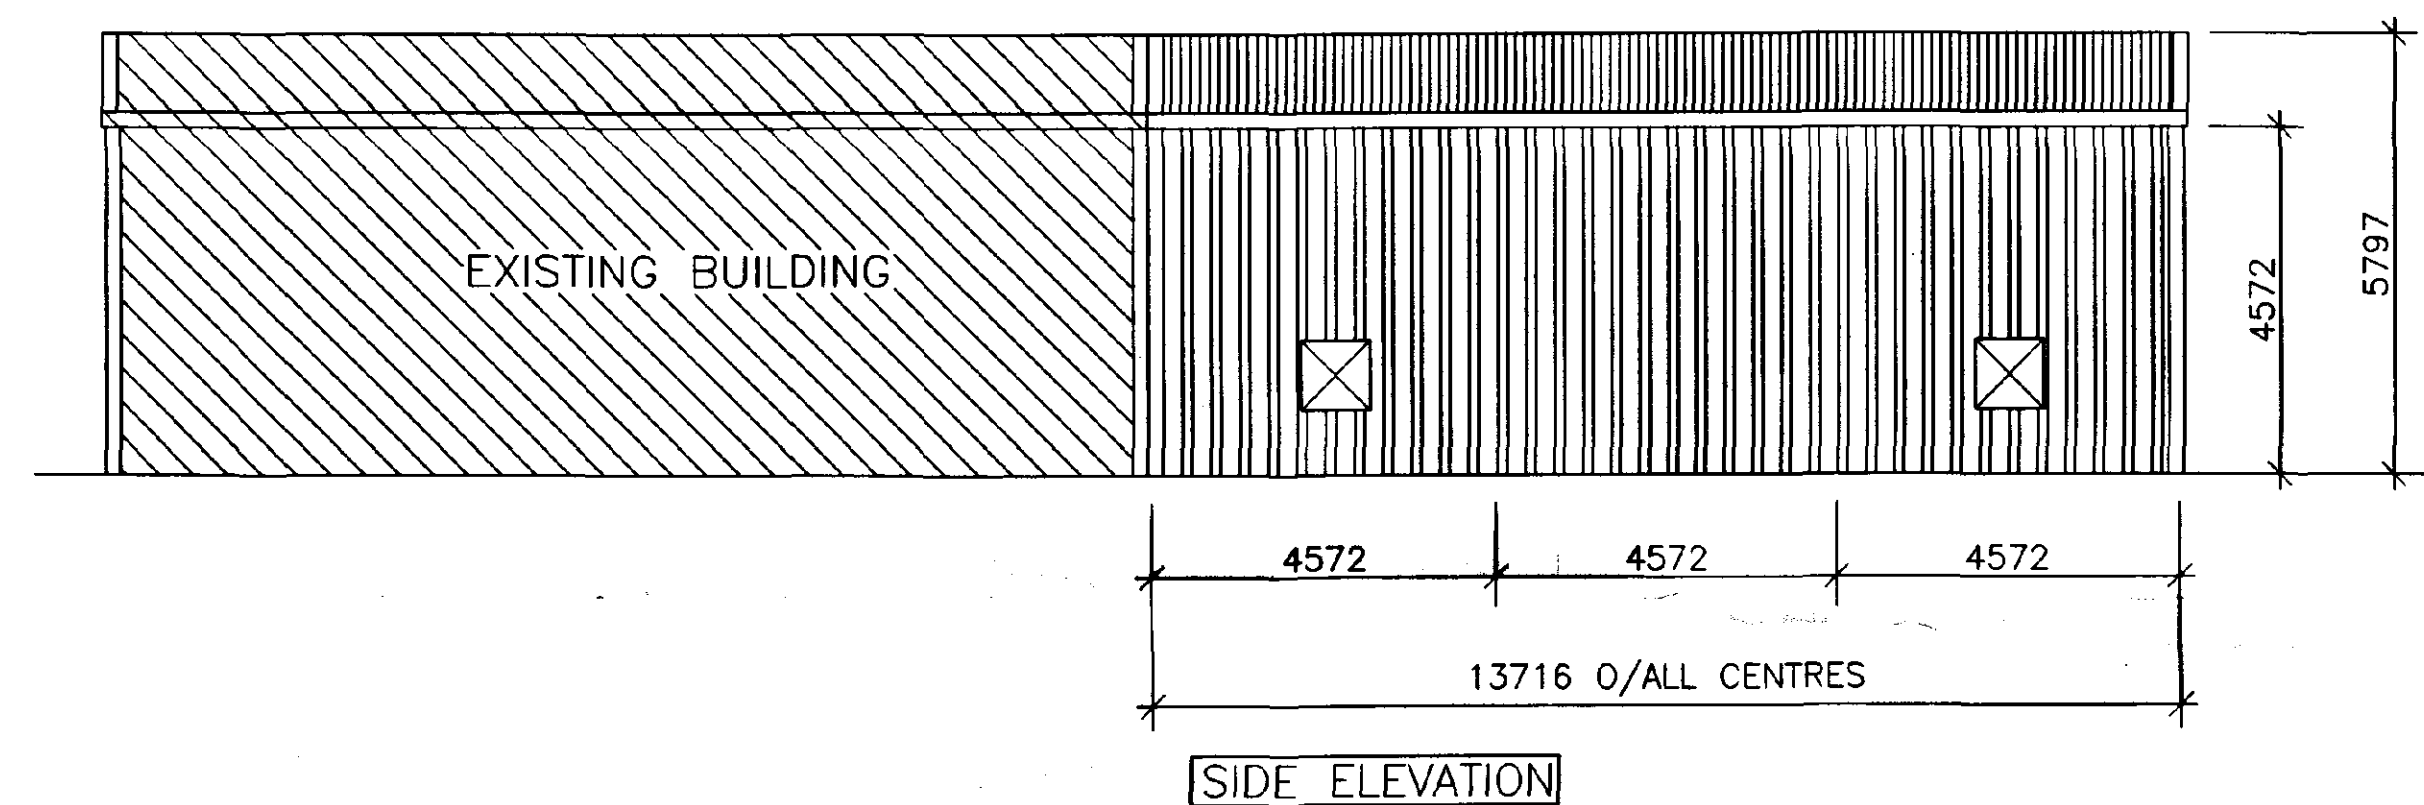
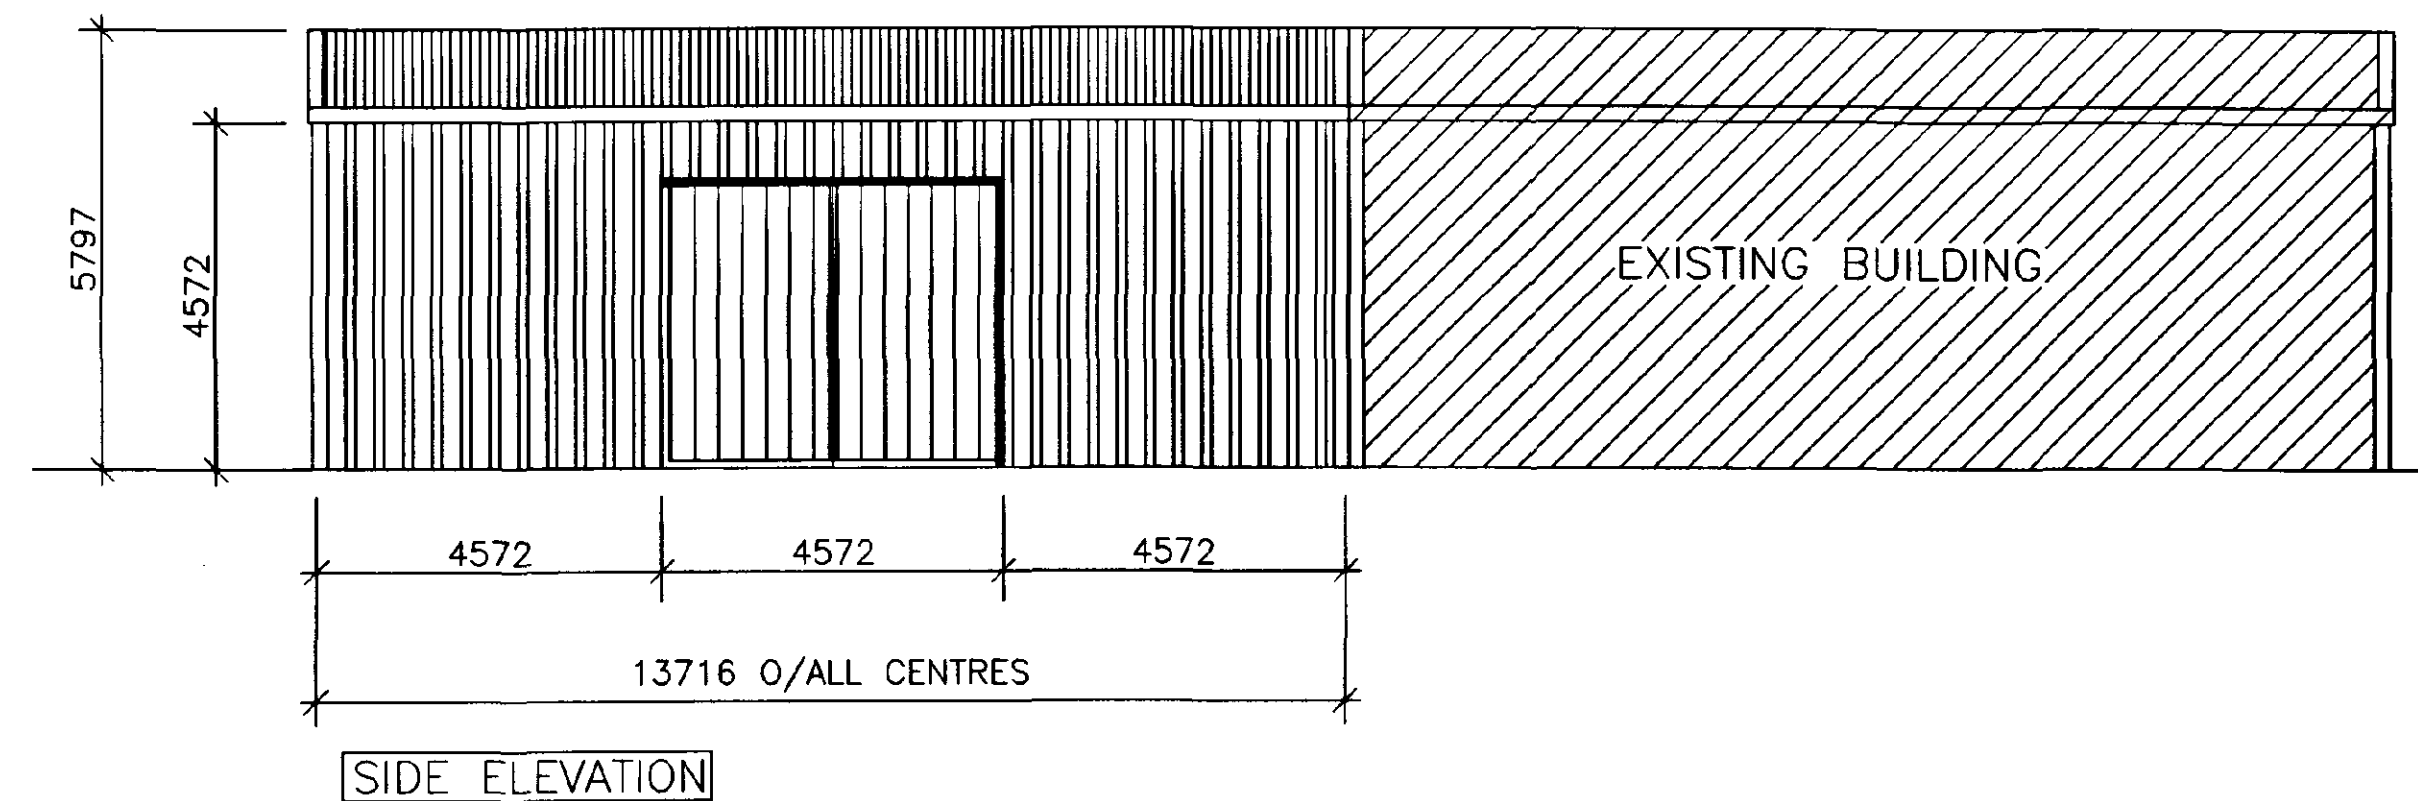


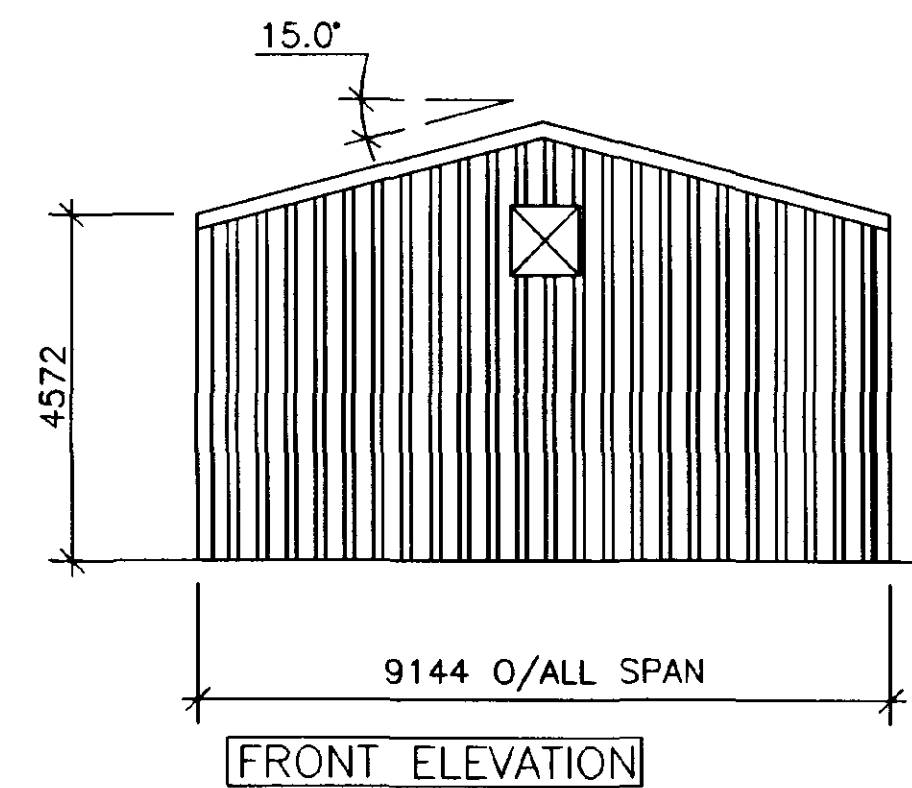

SPECIFICATION

ROOF: NATURAL GREY 150 PROFILE NON-ASBESTOS FIBRE CEMENT SHEETING, INCLUDING FOR CROWN SHEETS AND PLAIN WING BARGE-BOARDS TO THE GABLE VERGES. MAJORITY OF ROOF WILL BE CLAD IN GRP TRANSLUCENT ROOFLIGHTS

VERTICAL: GRP TRANSLUCENT ROOFLIGHTS

DOORS: 1 NO. PAIR OF SLIDING DOORS TO SUIT OPENINGS 4572MM WIDE X 3810MM HIGH. CLAD IN BOX PROFILE GALVANISED STEEL SHEETING

DETERMINED
PLAN

SOUTH HOLLAND CO.
HOUSING PLANNING
18 MAR 1999
Ref: 0274/99

THIS DRAWING IS CONFIDENTIAL & THE COPYRIGHT OF ROBINSON CONSTRUCTION. IT MUST NOT BE COPIED OR PASSED TO A THIRD PARTY WITHOUT WRITTEN CONSENT

ISSUE STATUS					

REV	BY	DATE	AMENDMENT	CHKD	DATE
-----	----	------	-----------	------	------

PAINT SPECIFICATION

CONTRACT TITLE C. WRIGHT & SON
WHITE HOUSE FARM, GEANEY DYKE,
Nr SPALDING, Lincs.
DRAWING CONTENTS PROPOSED DEVELOPMENT.

SR

Robinson
Construction

S. Robinson & Sons (Engineers) Limited
Tel (01332) 574771 Fax (01332) 581401
Ascol Drive Industrial Estate Derby, DE24 6NU, England E-Mail: Admin@robinsons.com

INITIALS	DATE	SCALE 1:100
A.P.P.	17/3/99	DRAWING No
CHKD.BY		P595/001

REV.	SHEET
	A1