



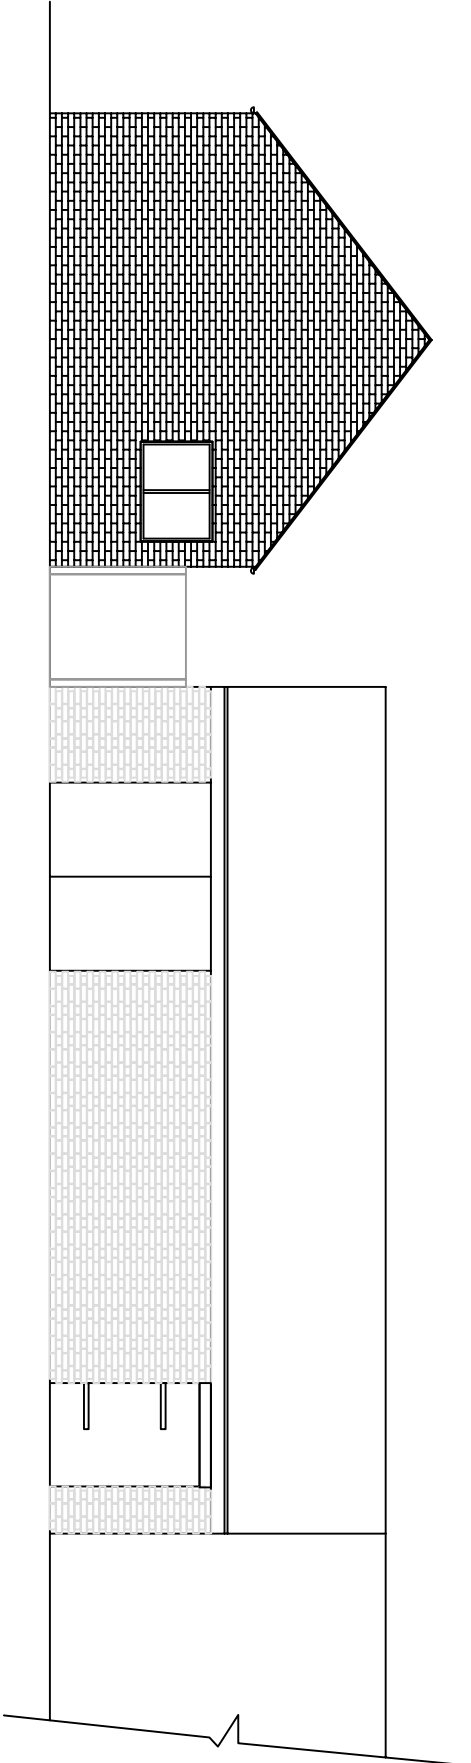

WEST ELEVATION

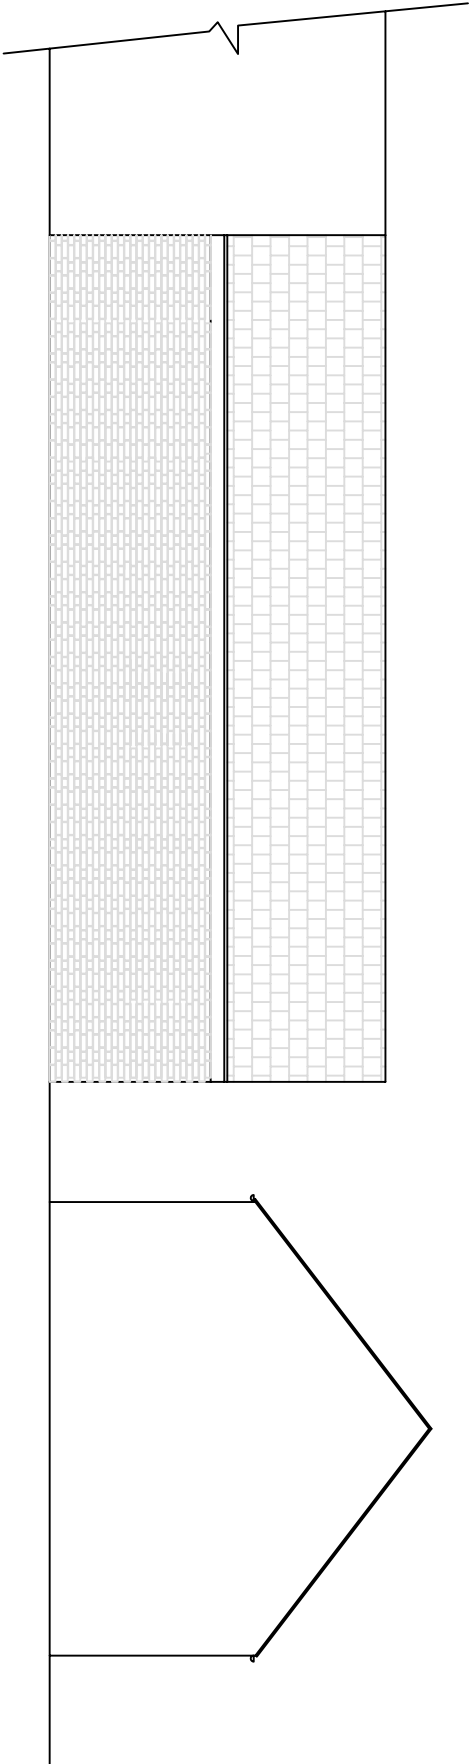

EAST ELEVATION

JEPCO LTD

NORFOLK HOUSE FARM
GEDNEY DROVE END, SPALDING
Lincs

PROPOSED OFFICE EXTENSION
EXISTING ELEVATIONS

drawn
F G Ward

05 - 10 - 10

scale
1:100 (A3)

revision
JEP-10402 (00)

**HENNOCK
INTERNATIONAL
LIMITED**

Consultants
5 The Dales
Nettleham
Lincs. LN22SA
01522 753600
frank@hennock.co.uk