

Traditional Barn Conversion

Broadgate Nurseries, Bullock's Short Gate, Gedney Broadgate

Proposed Sections

Scale: 1:50

Sheet Size: A2


AP043259-PW-07

Revision


09/03/2023

1

This drawing is for Planning purposes ONLY. It should only be used for the project specified and by the clients who commissioned the work. The drawing is not intended as a working drawing for construction. All dimensions should be treated as approximate. The contractor is responsible for all setting-out and construction work carried out on site. © Copyright reserved Brown & Co. JHWalter

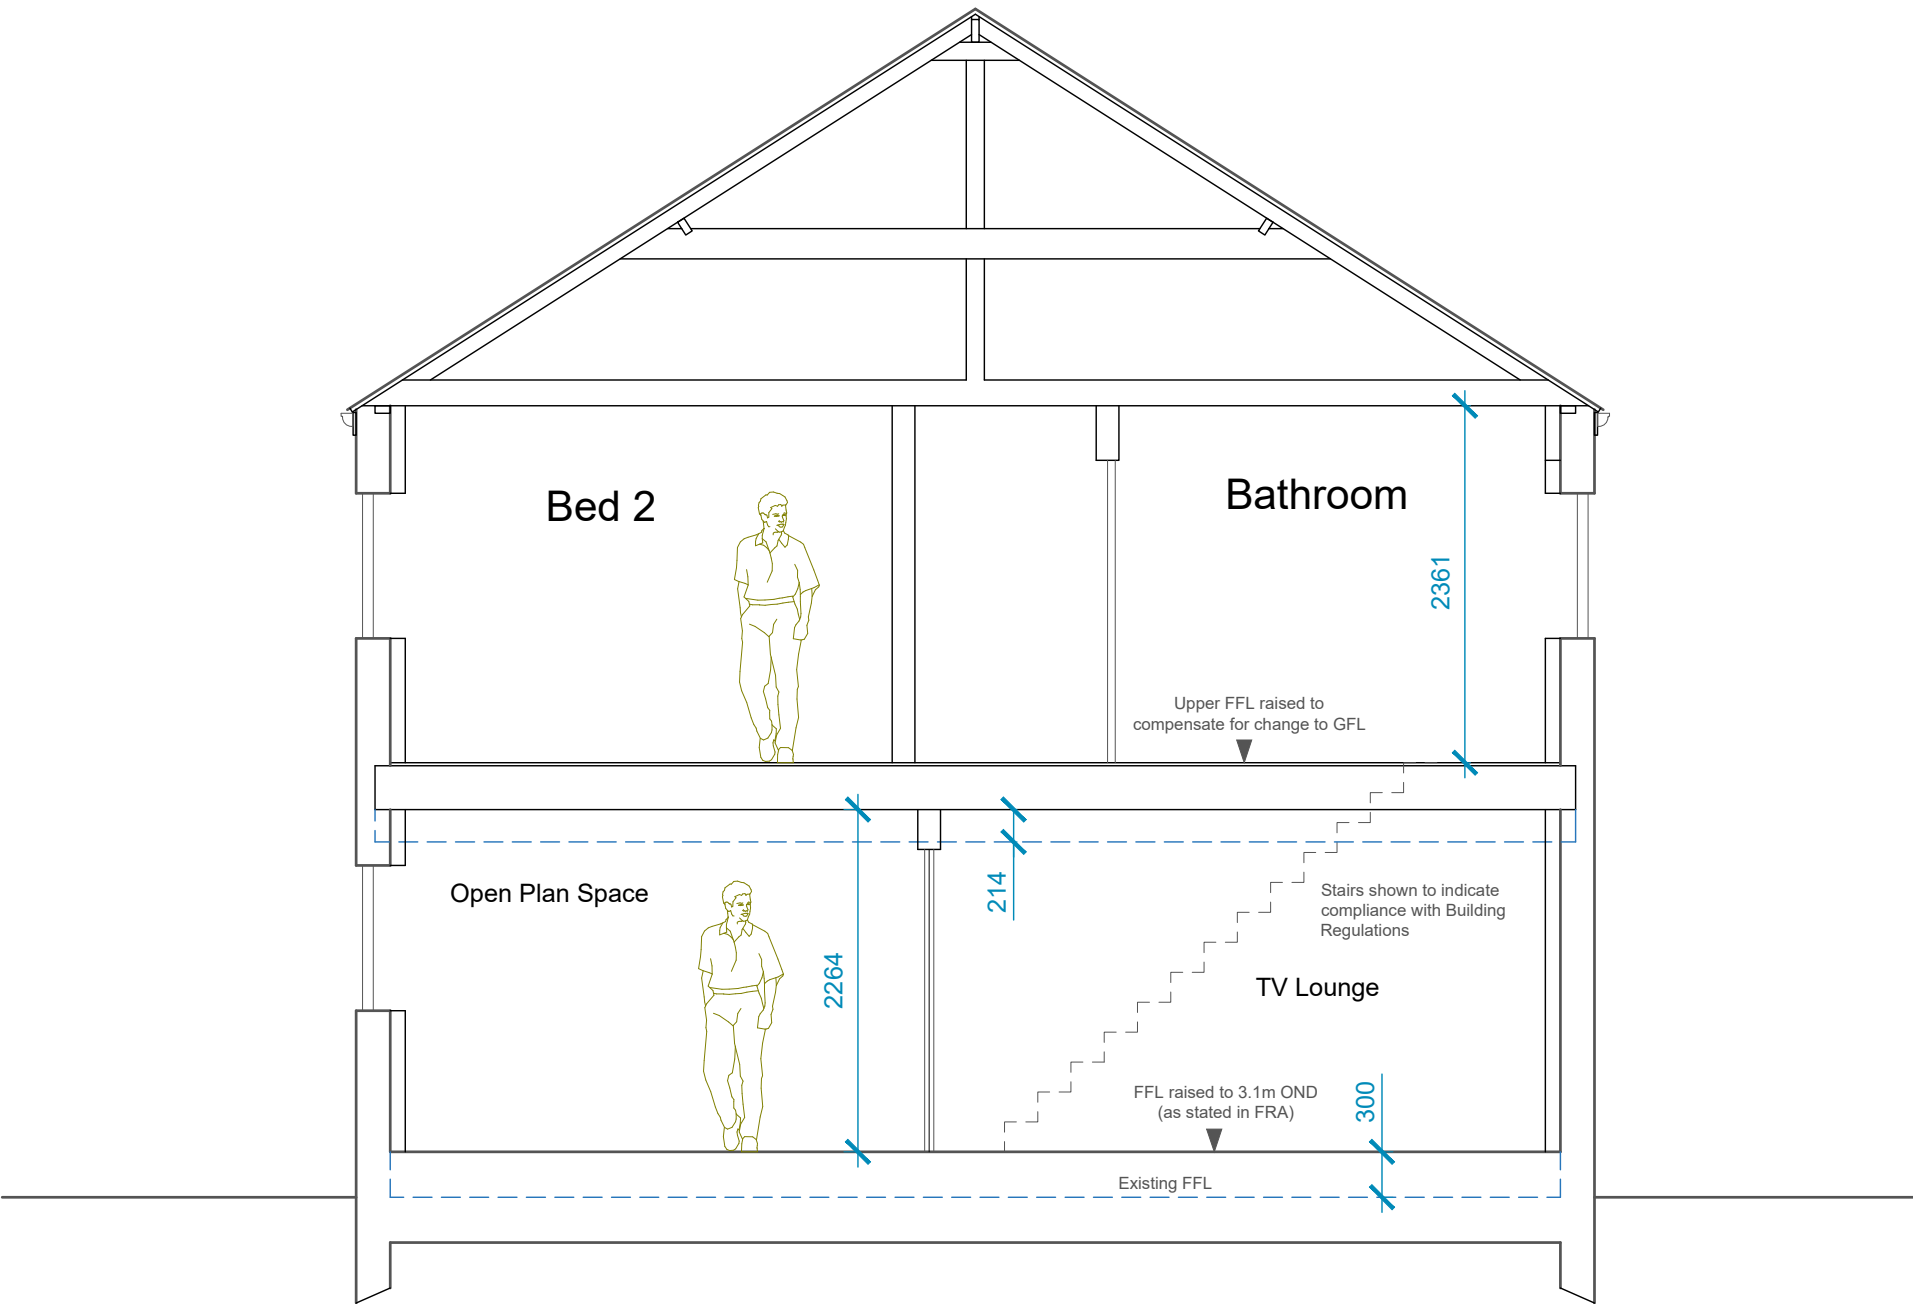

Section A-A

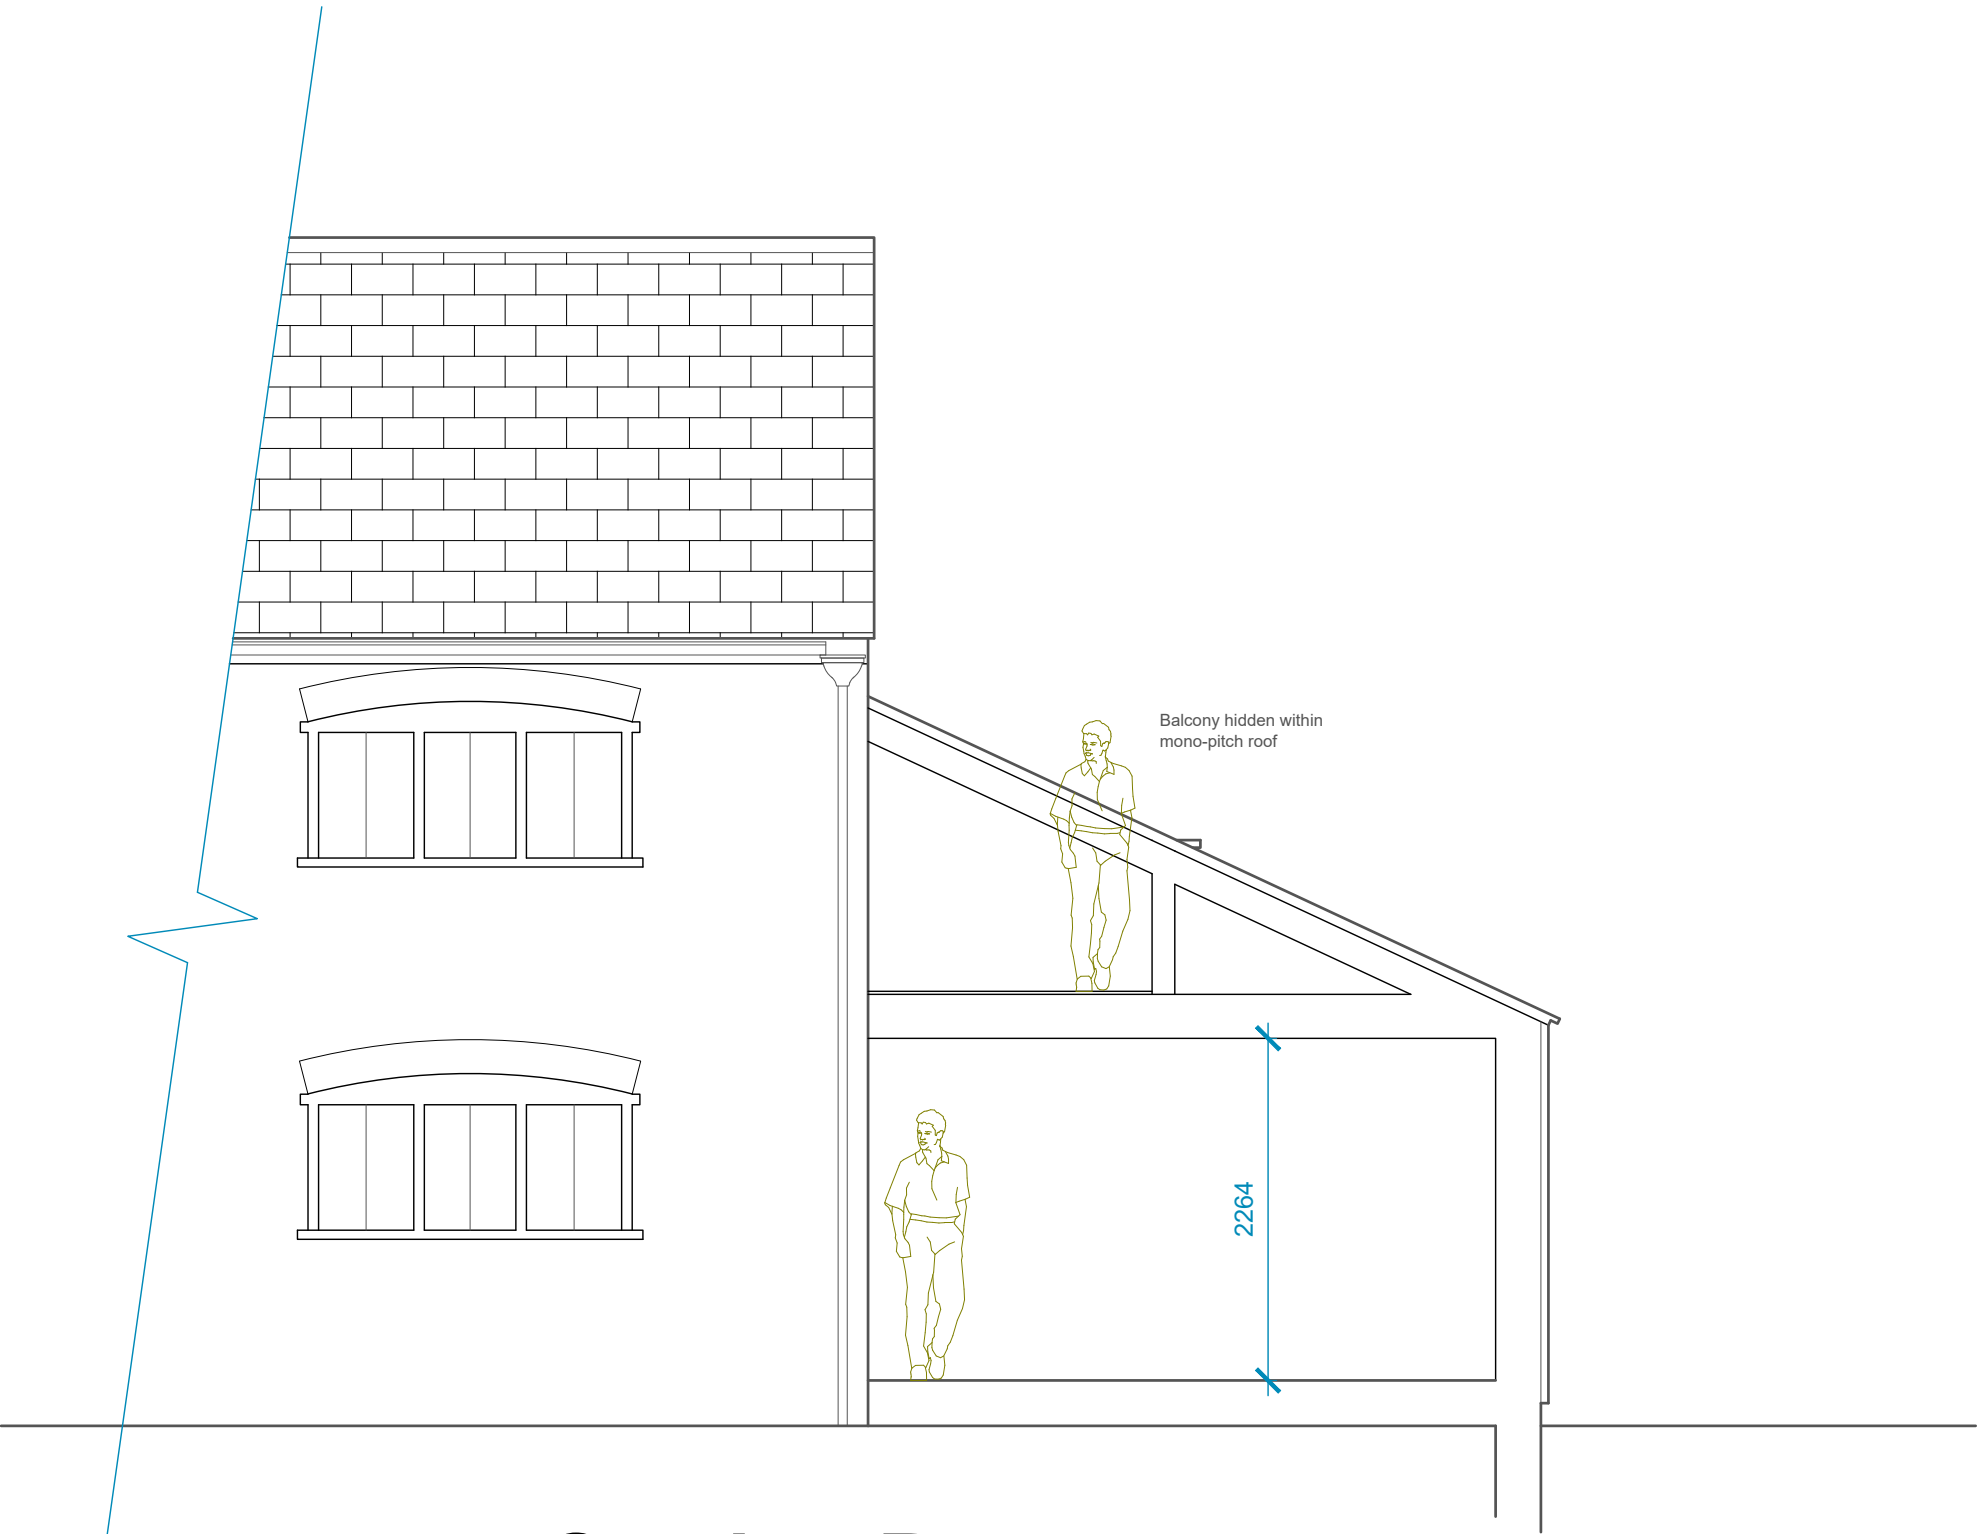

Section B

