
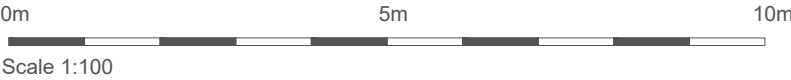
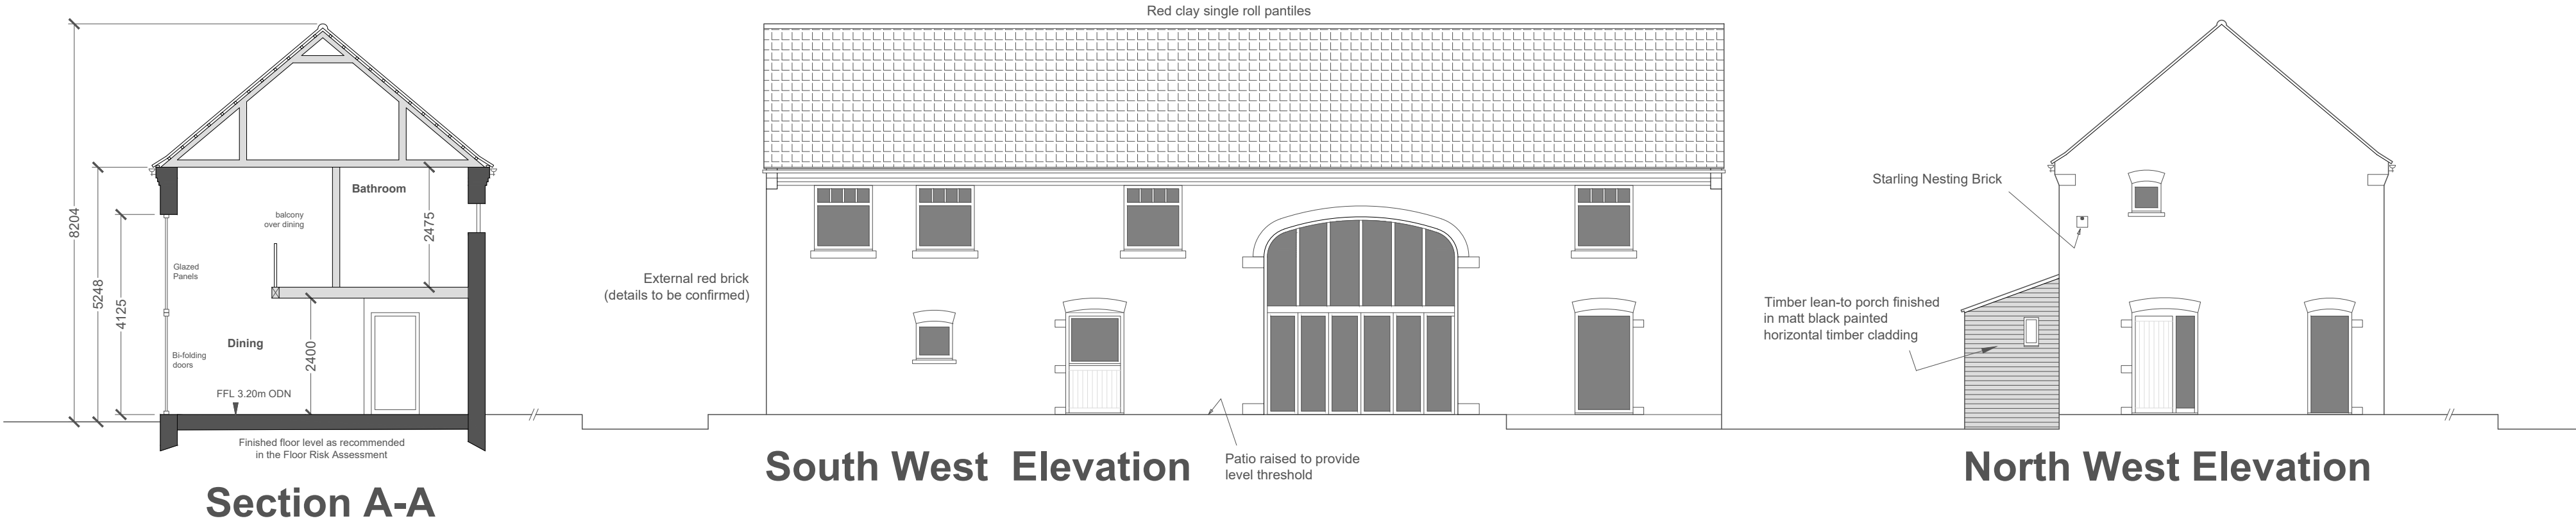


Plot 2

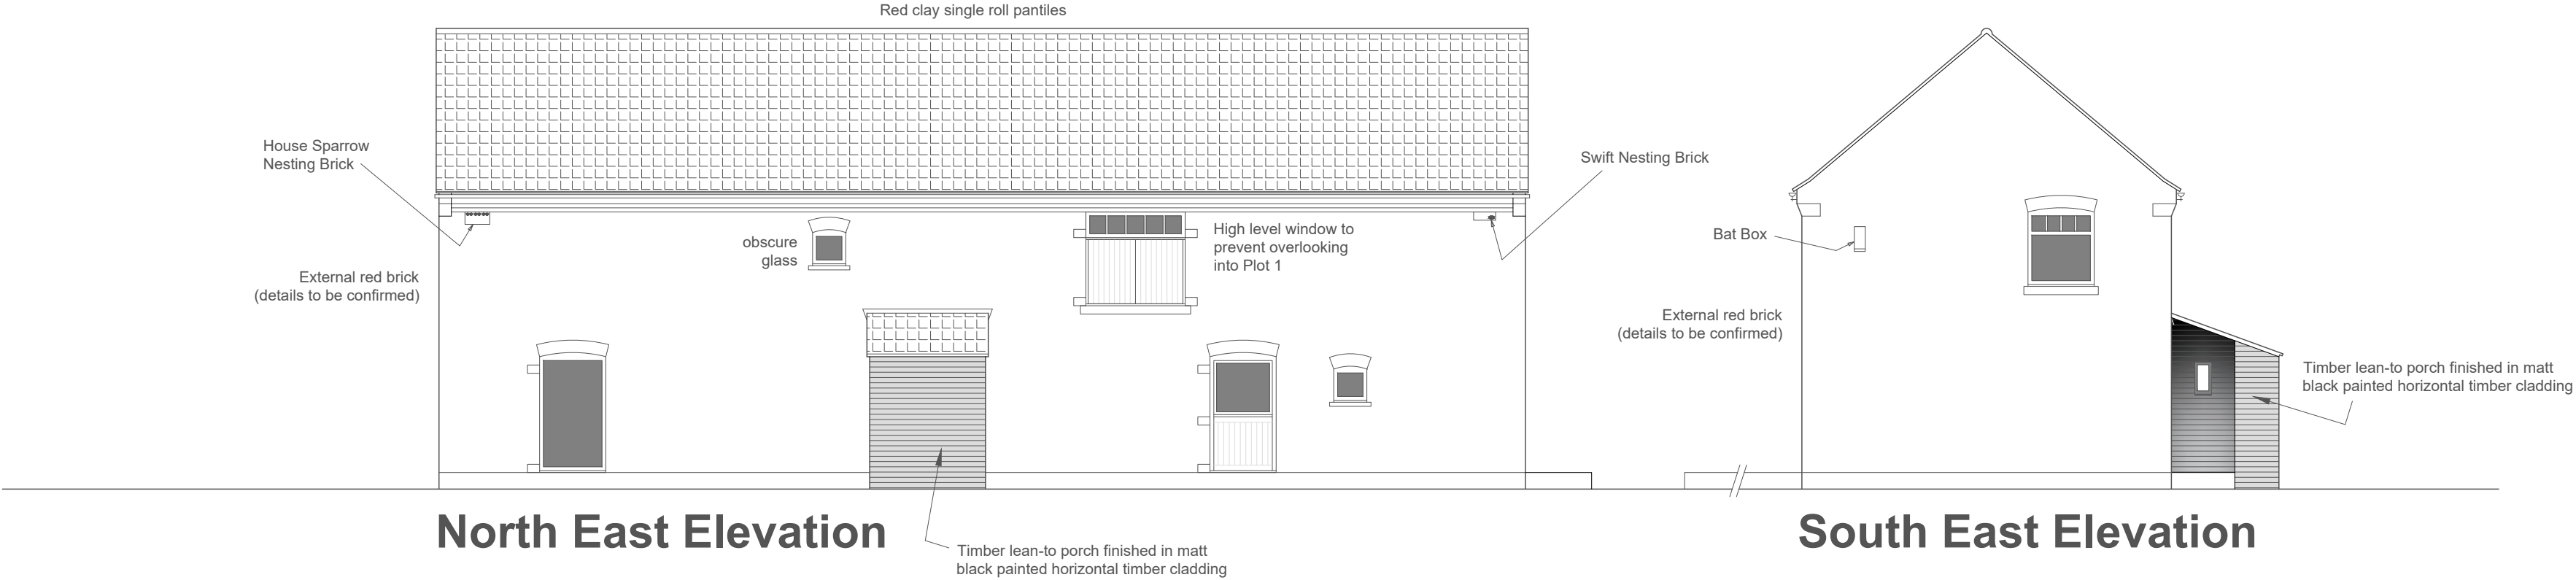

BROWN & CO JH Walter

Proposed Dwellings
Broadgate Nurseries, Bullock's Short Gate, Gedney Broadgate

Plots 2 Dwellinghouse Elevations & Section	Scale: 1:100	Revision
	Sheet Size: A2	26/03/2024
	AP043259-3-P2-06	B