

DO NOT SCALE FROM THIS DRAWING

This drawing is copyright and may not be altered, traced, copied, photographed or used for any other purpose other than that for which it is issued without consent of Mark Dennis - Architectural Services. The General Contractor is to check all dimensions on site and report any discrepancies to the Architect

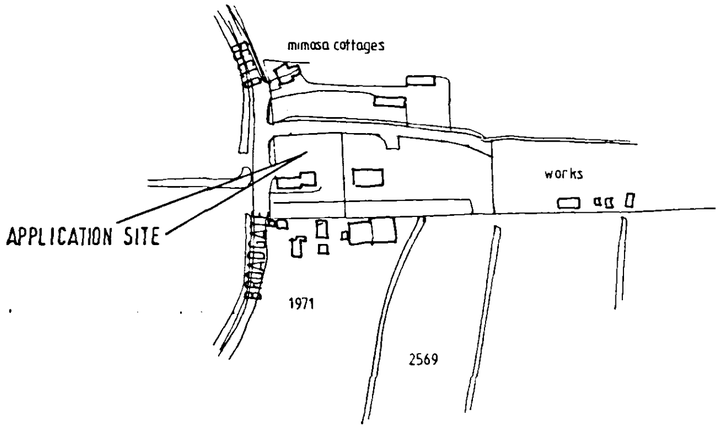

Location Plan 1:2500



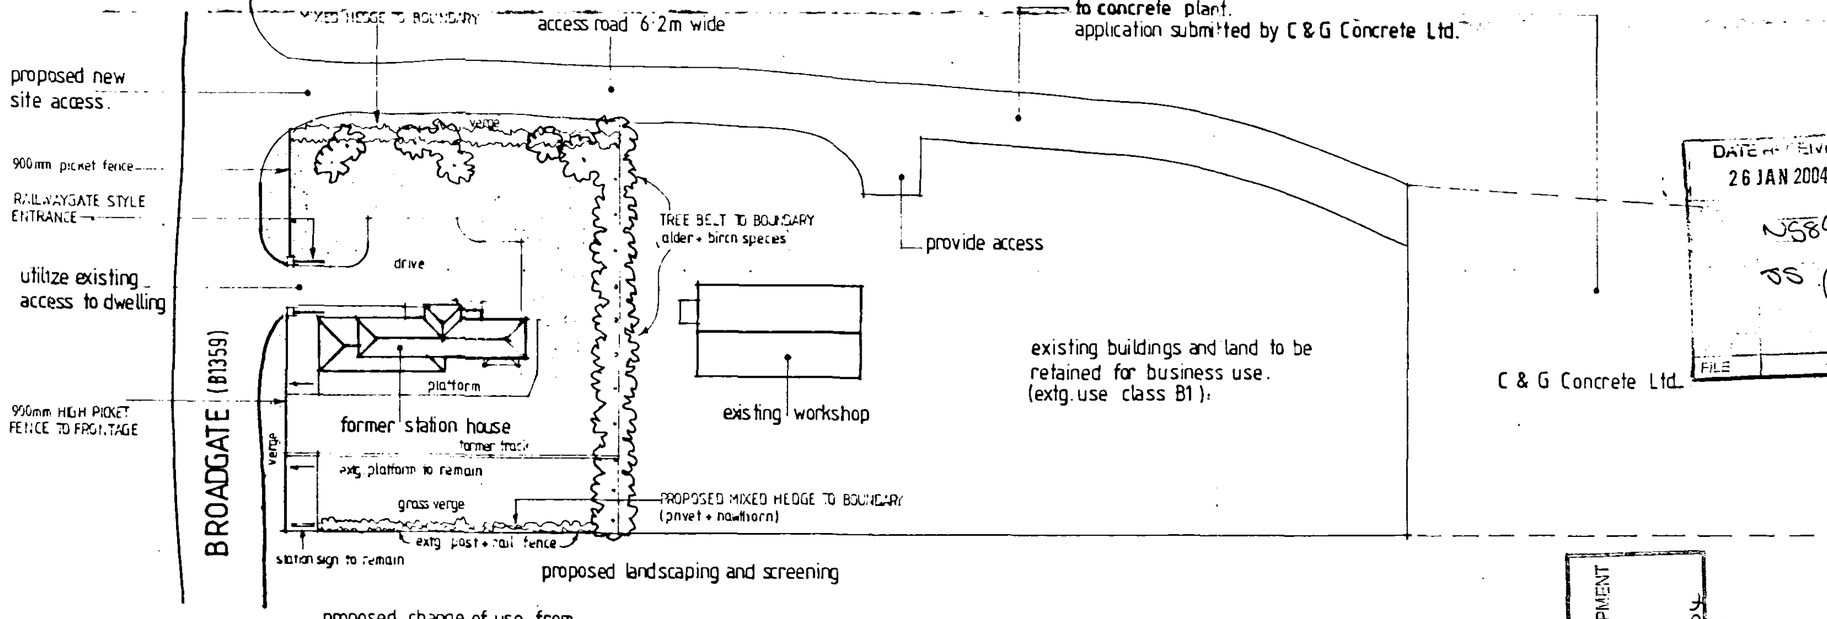

Block Plan 1:500

DATE RECEIVED
26 JAN 2004
FILE

S.H.D.C. PLANNING & DEVELOPMENT
0 4 MAR 2004
Ref. 0252/04

MARK DENNIS
architectural services

32 PRIMROSE CRESCENT - PINCHBECK
SPALDING - LINCOLNSHIRE - PE11 3RT
TEL: 01775 760396 FAX: 01775 760396

PROJECT TITLE

Proposed change of use from station house to dwelling at :
former Railway Station , Broadgate , Gedney, Lincolnshire.

for : Mr S. E. King - building contractor.

Block & Location Plan

REV	DESCRIPTION	DATE	BY
A	Alterations + amendments to block plan, as requested by S.H.D.C. development control	10/03	MD

SCALE 1:500 , 1:2500

DRAWN MD

DATE Apr. 2003

DRAWING No. 03.009/01A