

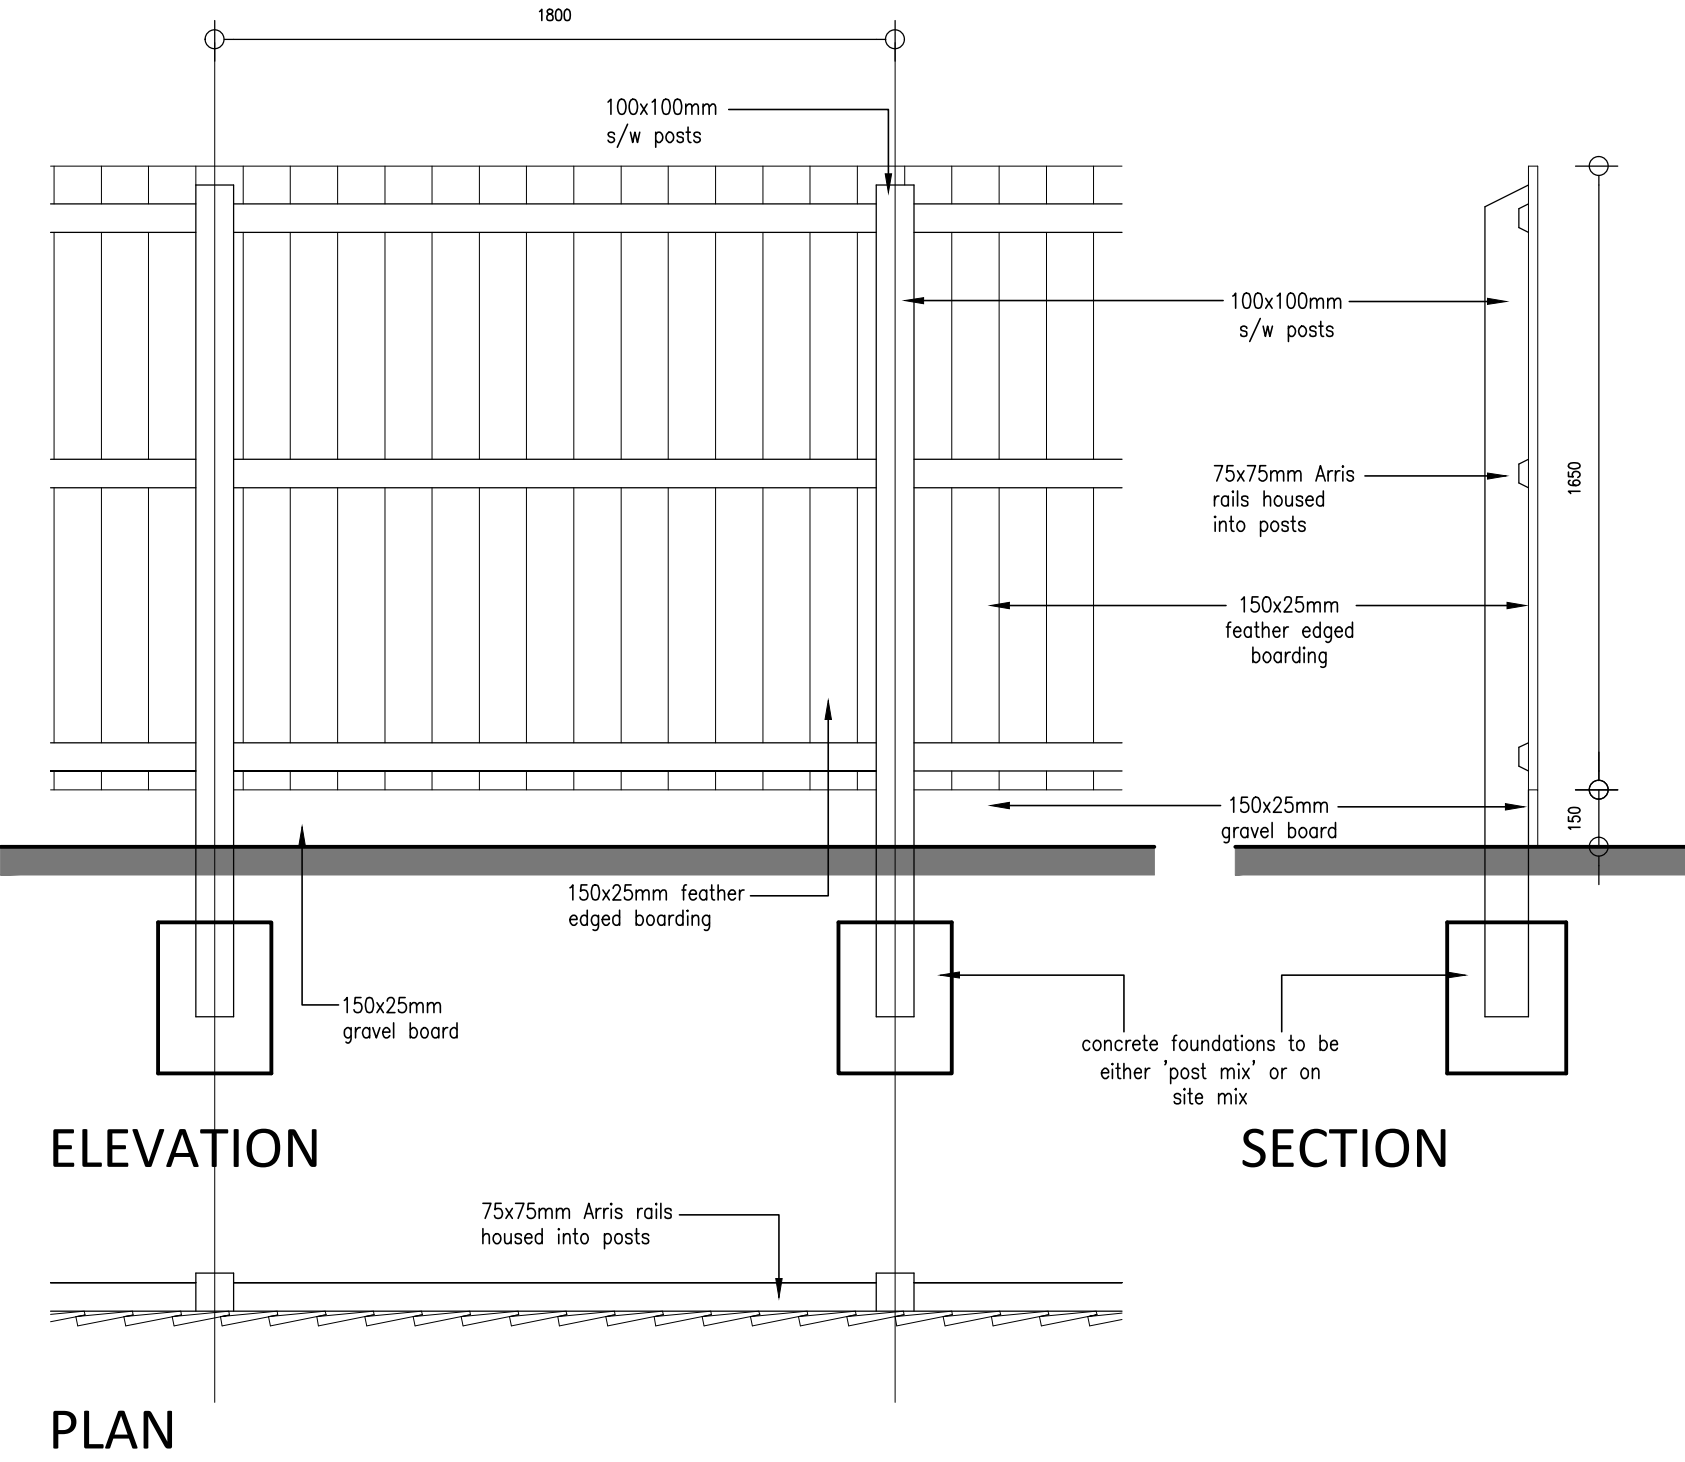
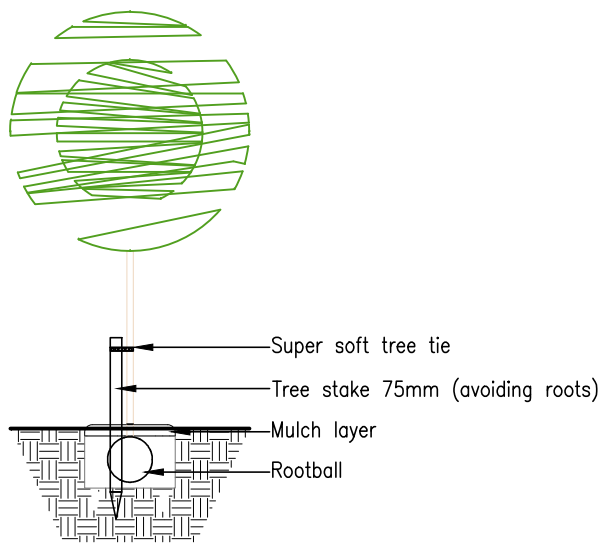


1.80M CLOSE BOARDED FENCING DETAIL


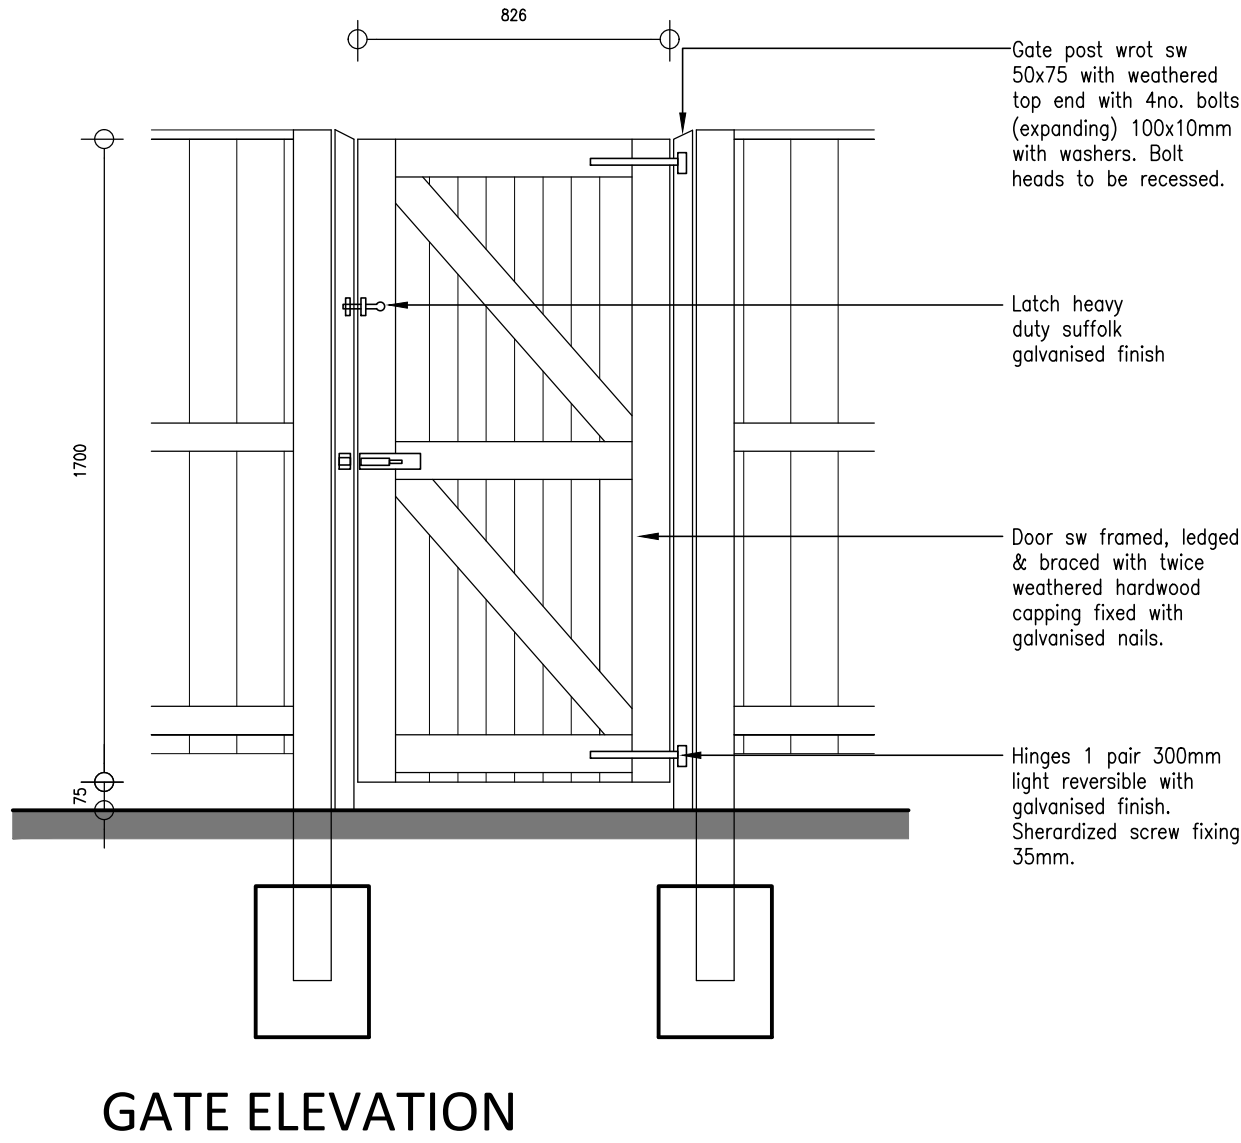


1.20M CLOSE BOARDED FENCING DETAIL

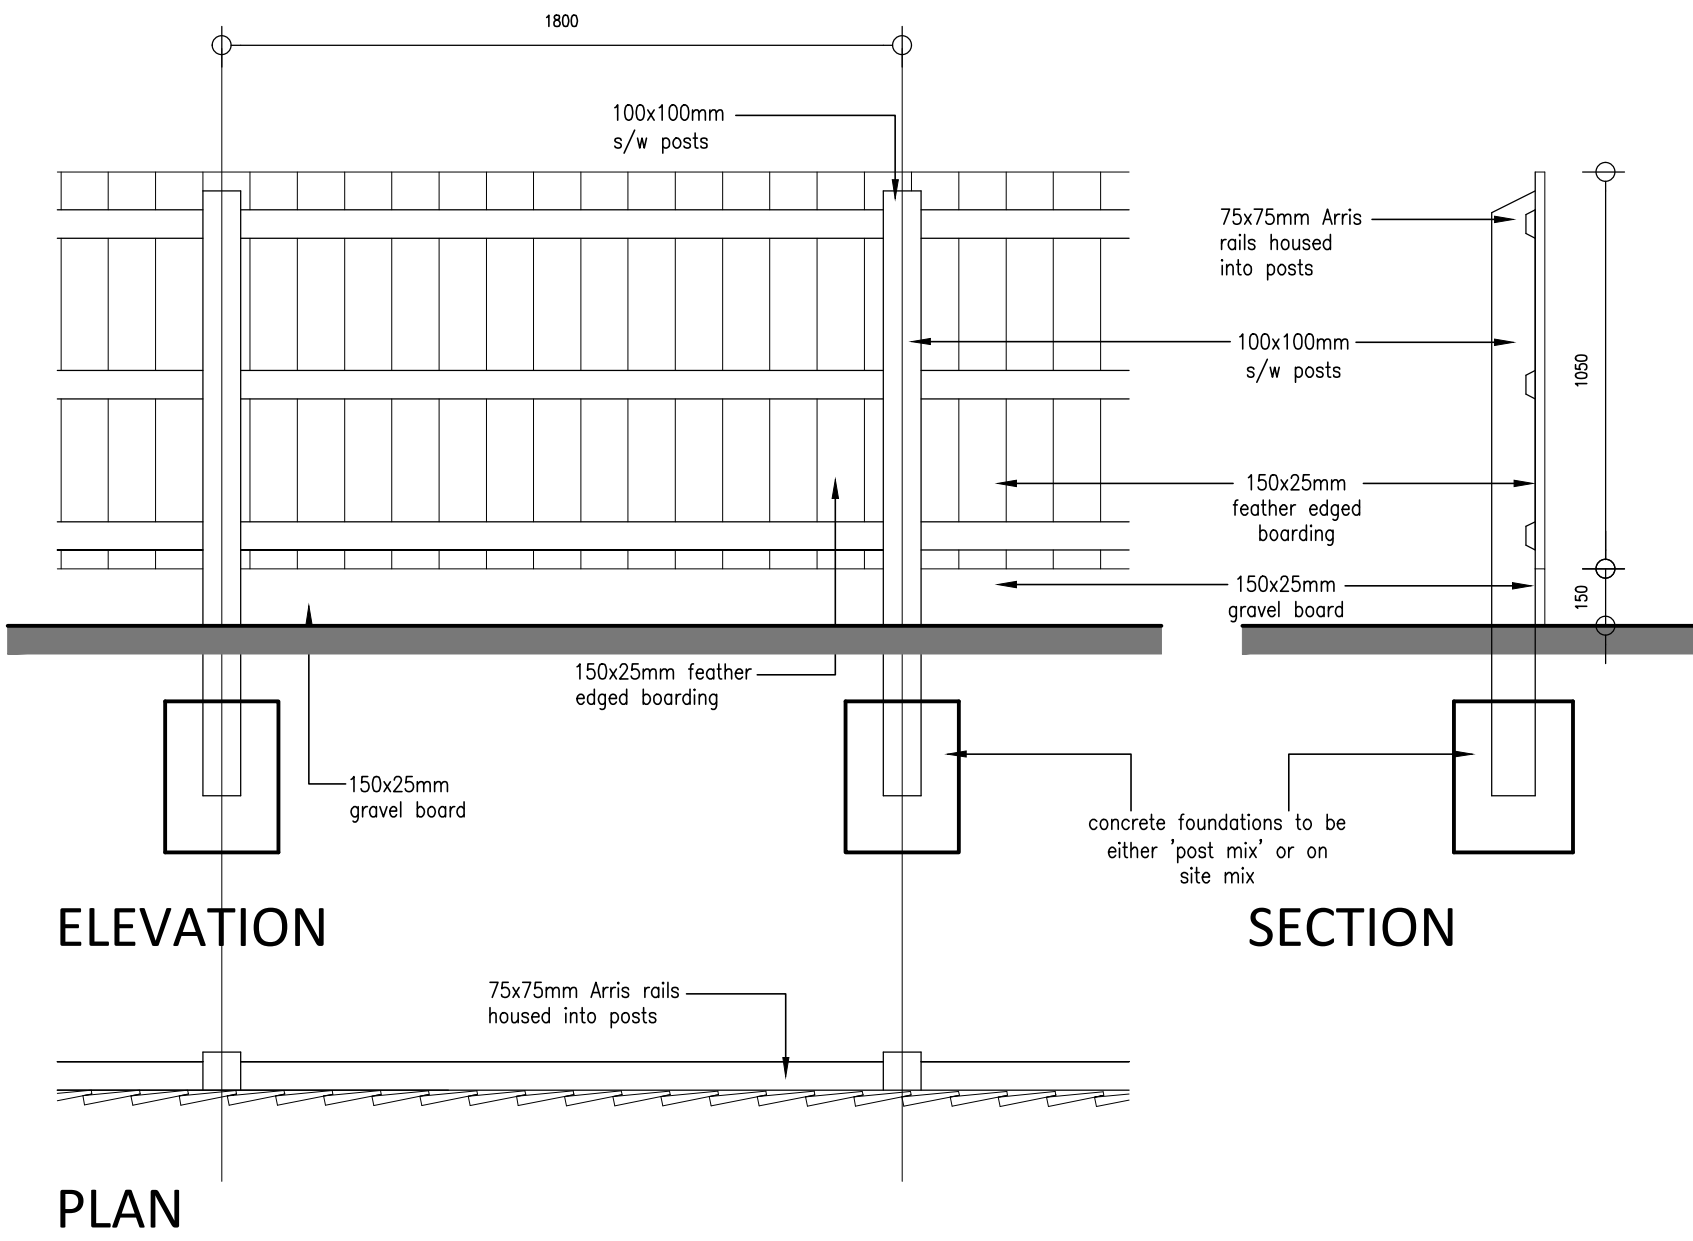

STANDARD
TREE PLANTING DETAIL 1:50

FENCING DETAILS 1:20

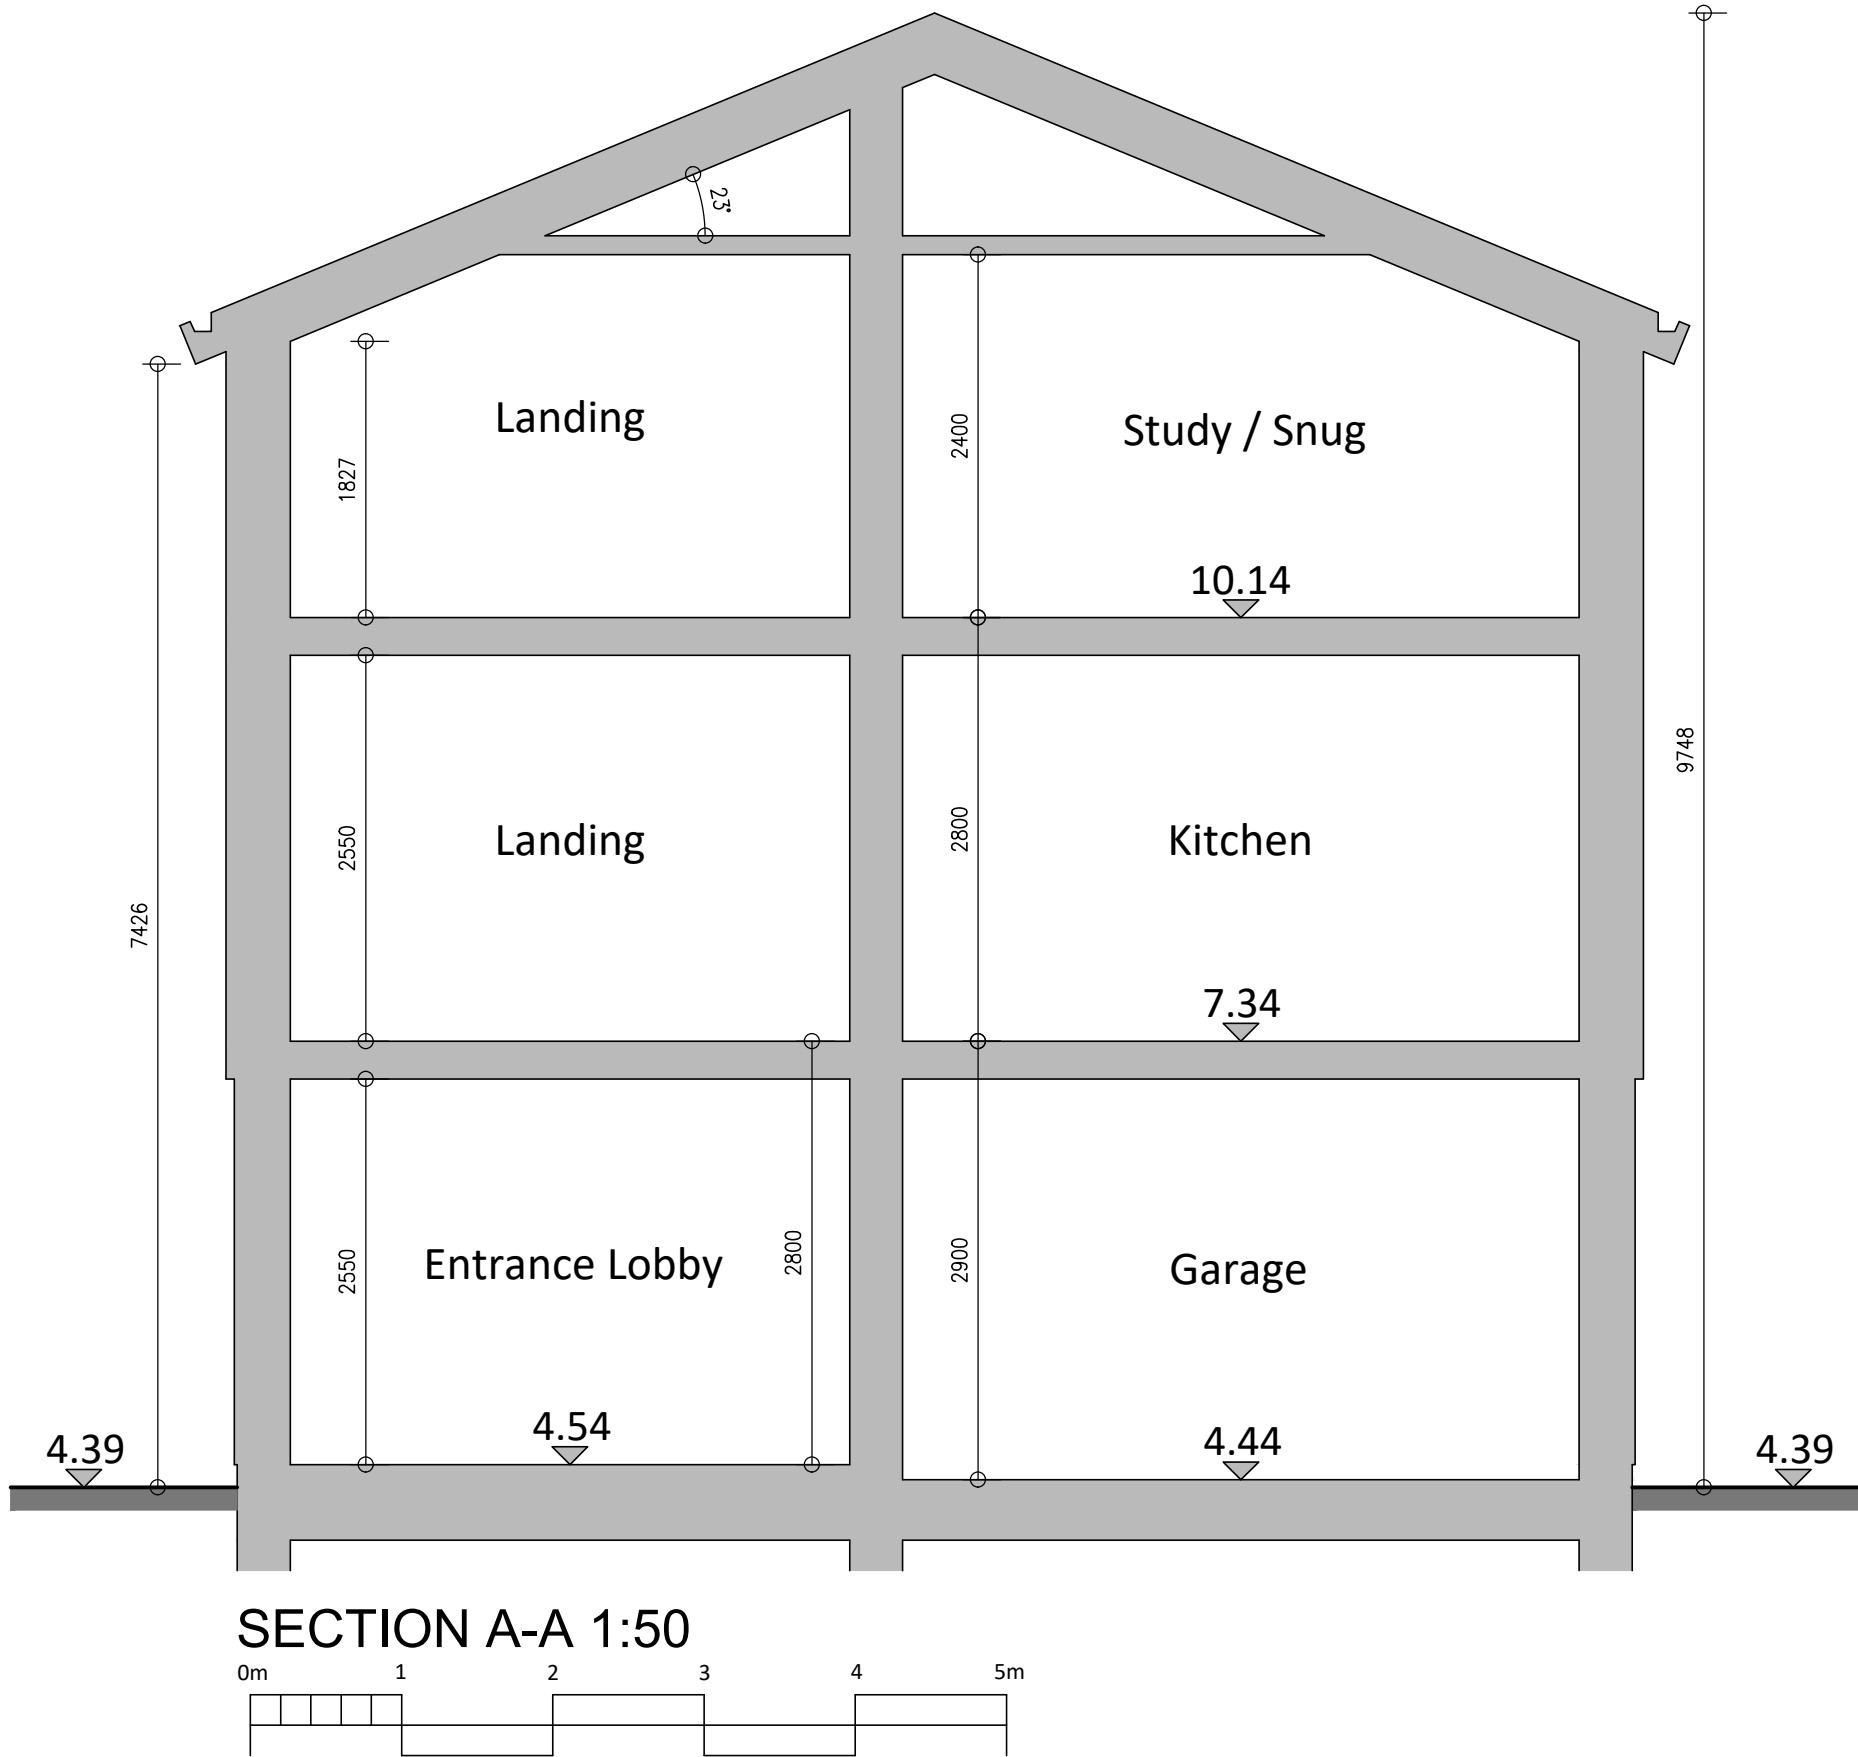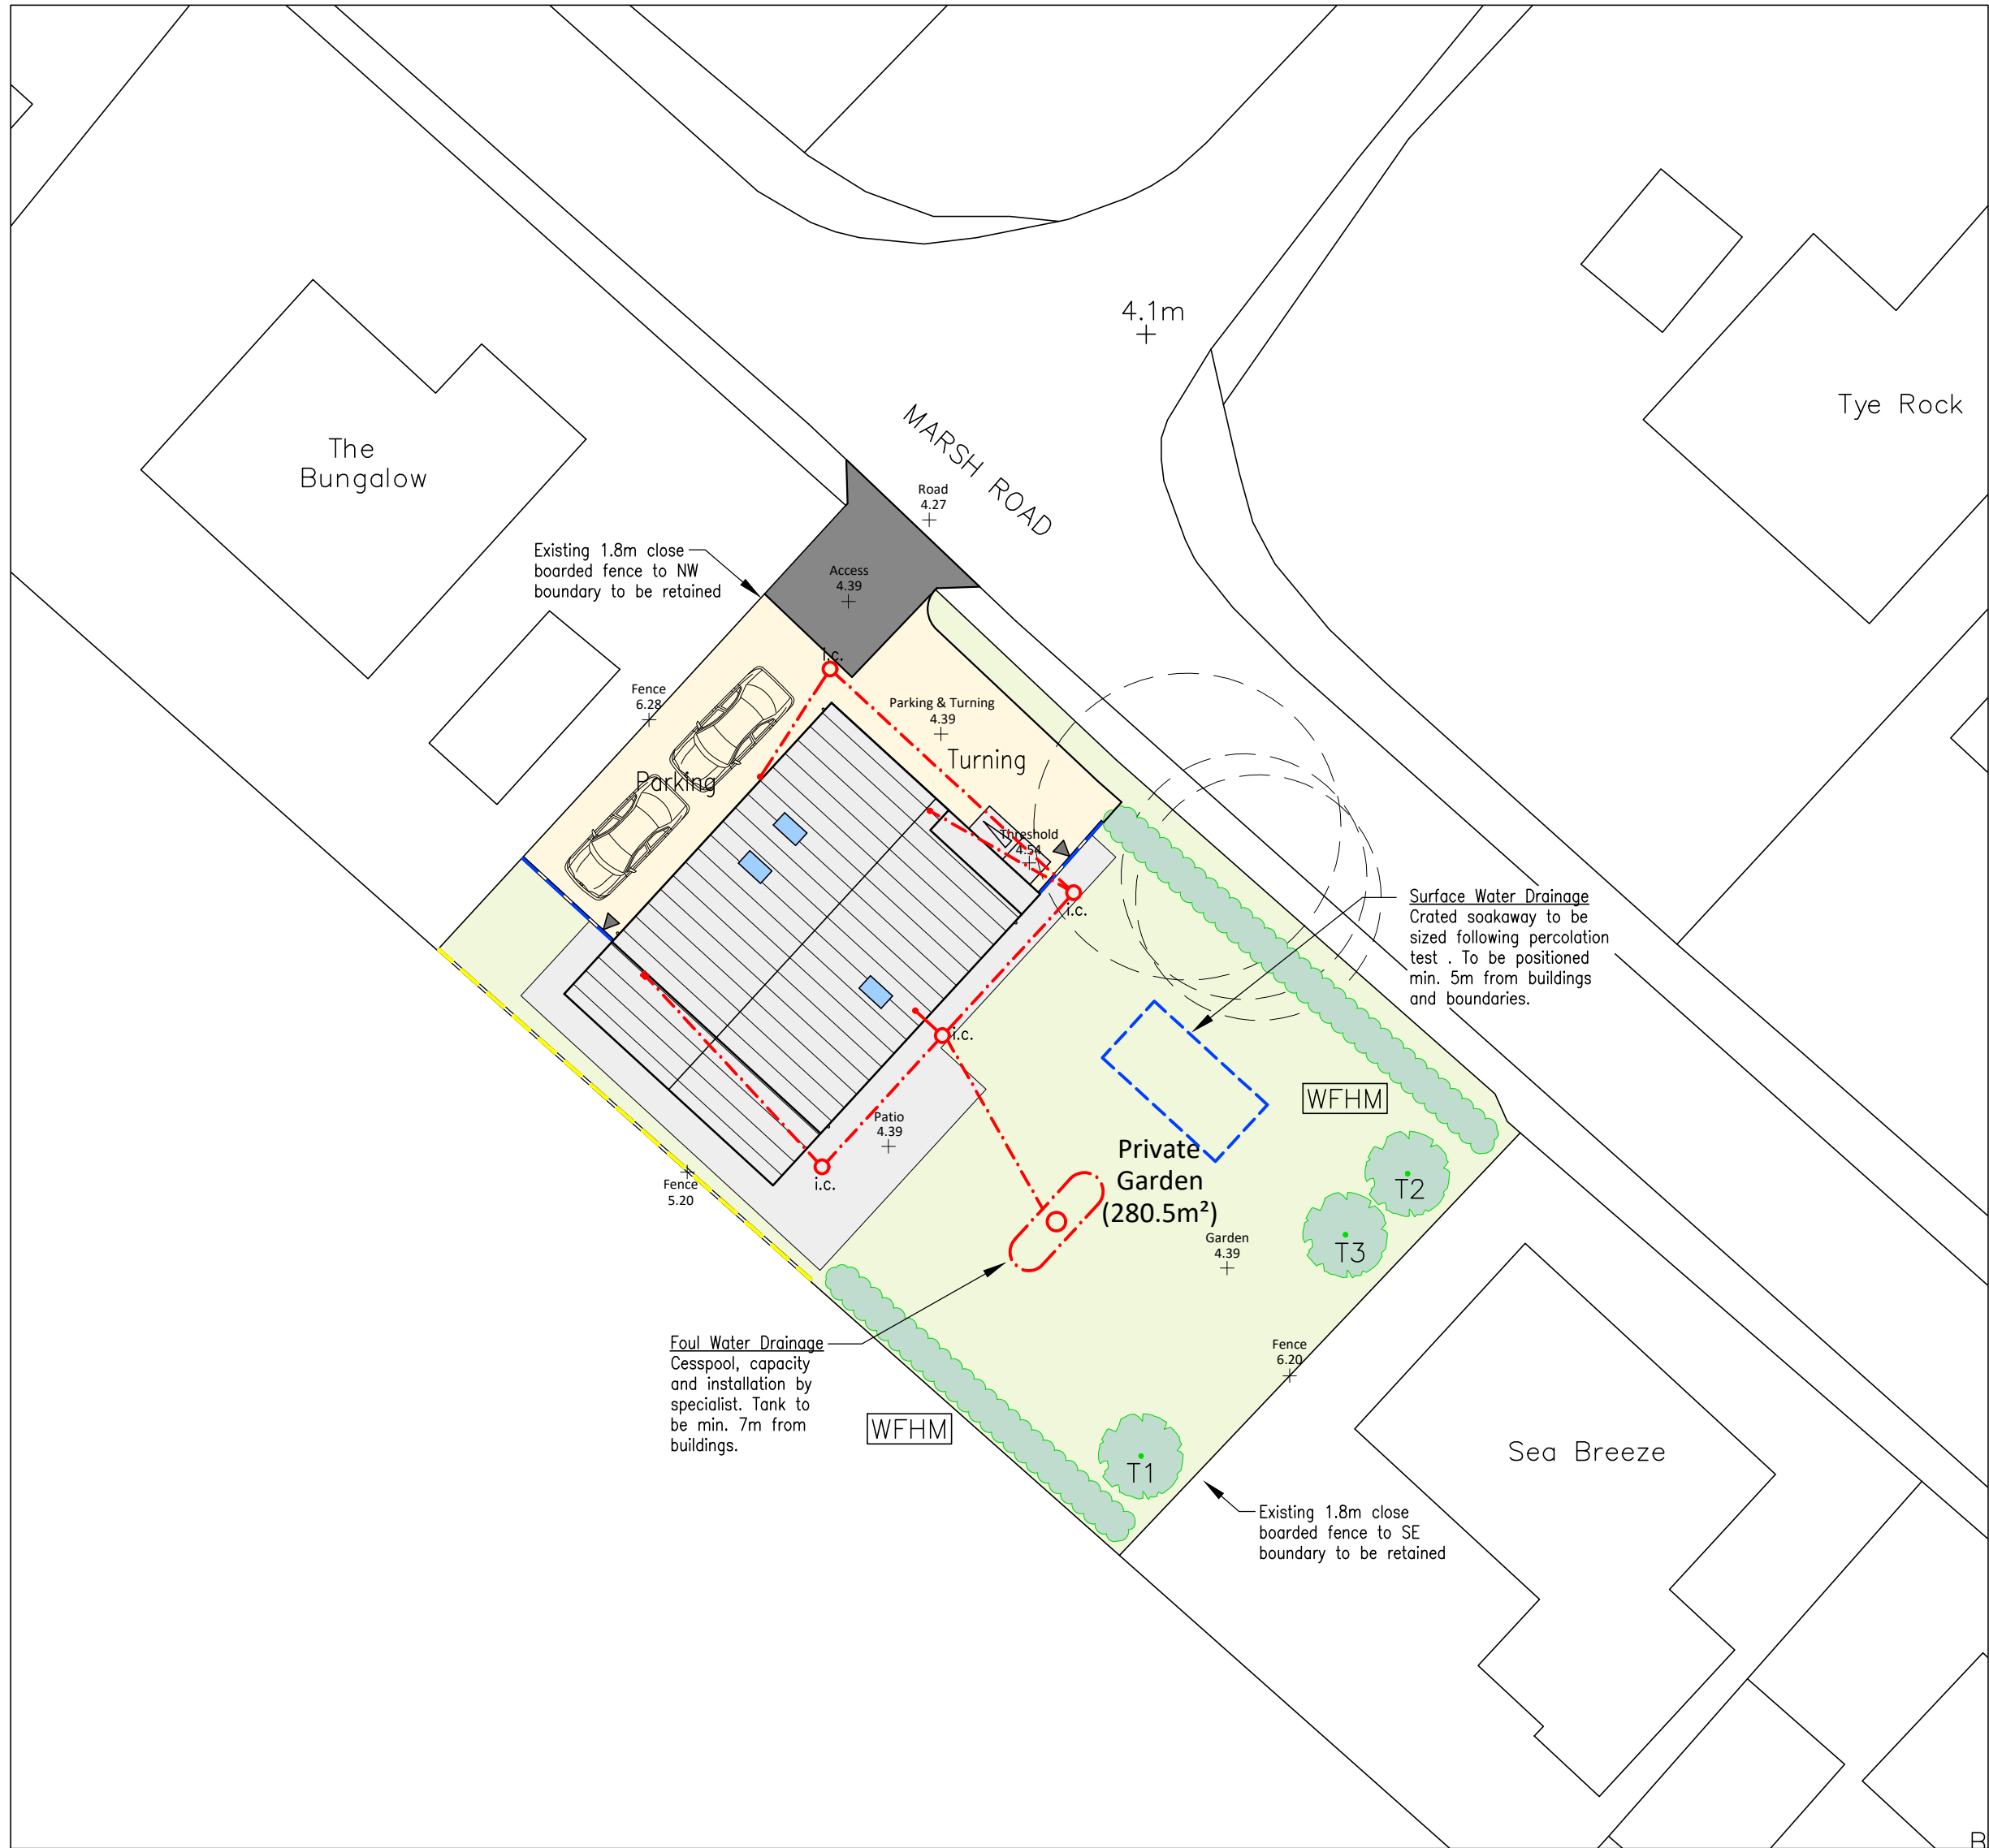

KEY	
Hard Landscaping	
	LCC Residential Access Construction
	Driveway Surfacing (Shingle)
	Path and Patio Paviours
Soft Landscaping	
	Landscaping Removals
	Trees
T1	Tree Species
	Hedges
WFHM	Hedge Mix
	Domestic Lawn
Boundary Treatments	
	1.8m Close Boarded Fencing
	1.2m Close Board Fencing
	Dwelling Access Gate

REVISIONS



**PETER HUMPHREY
ASSOCIATES**

ADDRESS: 2 CHAPEL ROAD, WISBECH, CAMBS, PE13 1RG.

TELEPHONE: 01945 466966
E-MAIL: info@peterhumphrey.co.uk
WEB: www.peterhumphrey.co.uk

CLIENT
MR O READ

PROJECT
PROPOSED DWELLING

SITE
LAND ADJ. SEA BREEZE
MARSH ROAD
GEDNEY DROVE END
LINCS
PE12 9PJ

DRAWING
CONDITION DRAWING 2

JOB NO.	PAPER SIZE	DATE
6797/C02	A1	MAR 2024

Notes:
This drawing is the permission of Peter Humphrey Associates Ltd, and may not be reissued, loaned or copied in whole or part without written consent.
All dimensions shown on the drawing are in millimeters unless stated otherwise. If the drawing is received electronically (PDF) it is the recipient's responsibility to ensure it is printed to the correct paper size. All dimensions to be checked on site prior to commencing work and any discrepancies to be highlighted immediately.
The Construction (Design and Management) Regulations 2015:
Peter Humphrey Associates' form of appointment with the client confirms whether the agent is appointed as 'Designer' or 'Principal Designer' under these regulations. Nevertheless, the design phase has been carried out with due consideration for the safety during construction, occupation and maintenance of the finished project. No extraordinary hazards or risks were identified outside of the routine construction operations that would not already be apparent to a competent contractor.