

UNLESS OTHERWISE SPECIFIED, ALL DIMENSIONS ARE TO FACE UNLESS OTHERWISE STATED.
THE CONSTRUCTION OF THIS DRAWING IS THE PROPERTY OF OGLESBY & LIMB LTD. WRITTEN APPROVAL MUST BE OBTAINED FROM OGLESBY & LIMB LTD PRIOR TO REPRODUCTION OR MODIFICATION OF THIS DRAWING OR ITS CONTENTS.
ANY DIMENSIONS NOT SHOWN ARE TO BE CHECKED AND AGREED WITH OGLESBY & LIMB LTD.

Rev_A - Window Sizes Adjusted To All Be Cloaked Reveal
And Box Sash Style Windows - 27-05-06 - C.L.S.

Oglesby & Limb Ltd
Chartered Architects
and Building Surveyors

67 London Road
Newark, Nottingham
NG24 1RZ

Tel: 01636 702030
Fax: 01636 703740
e-mail: design@o-lim.co.uk



Client:

Mr & Mrs A Gillett

Project:


**Hallgate, Gedney,
Nr Spalding,
Lincolnshire,
PE12 0AH**

Drawing Title:

Proposed First Floor Layout

Date:	11.02.09	Scale:	1:50 @ A2
Drawn by:	cls	Checked by:	sgo



Drawing Number:	Rev:
A0760-21	A

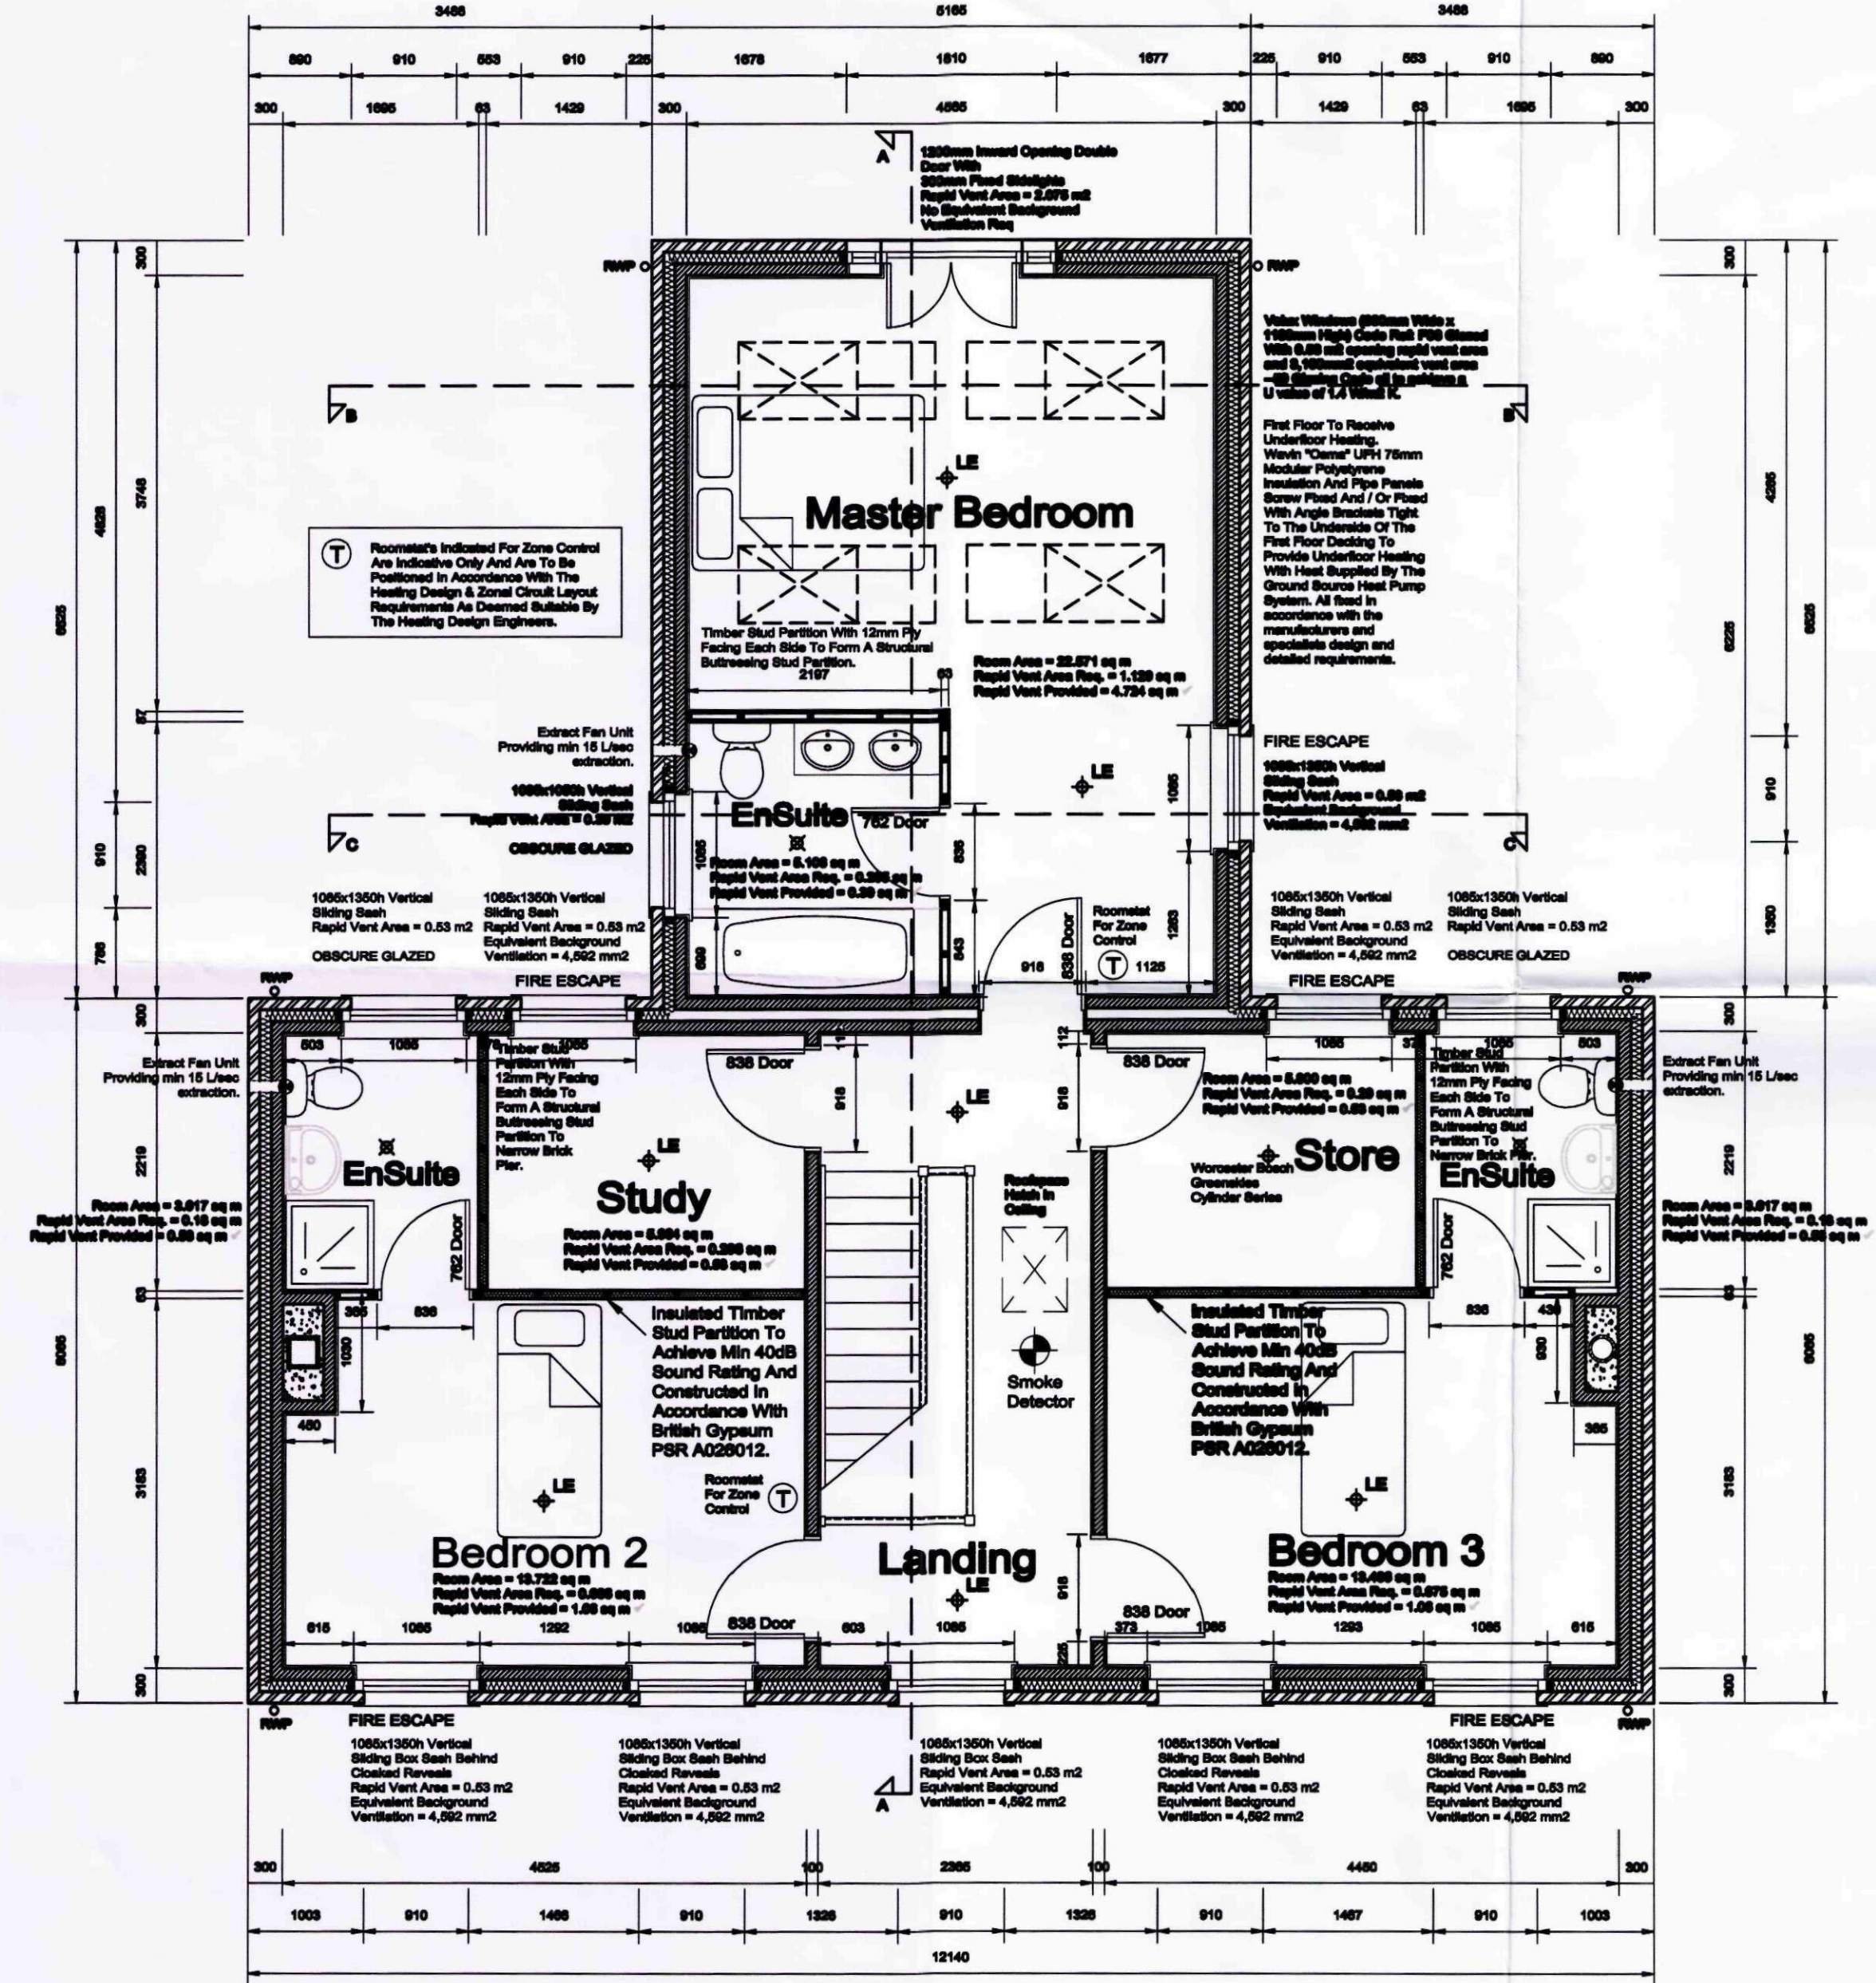

DETERMINED
PLAN

AMENDED PLAN
Ref. A1

SHDC
Planning & Development
28 MAY 2009
Ref: 0300/09

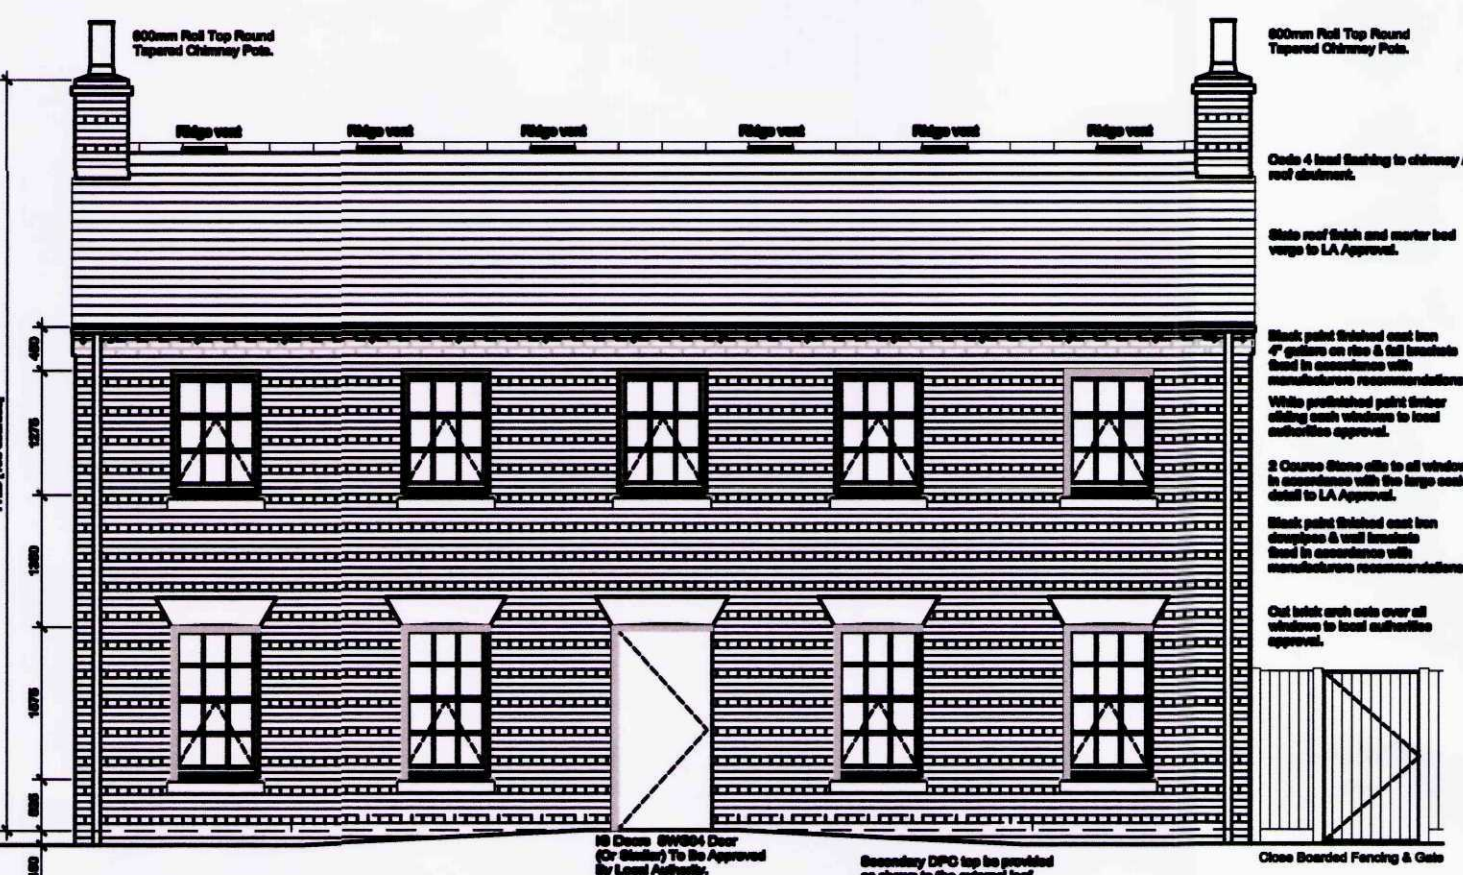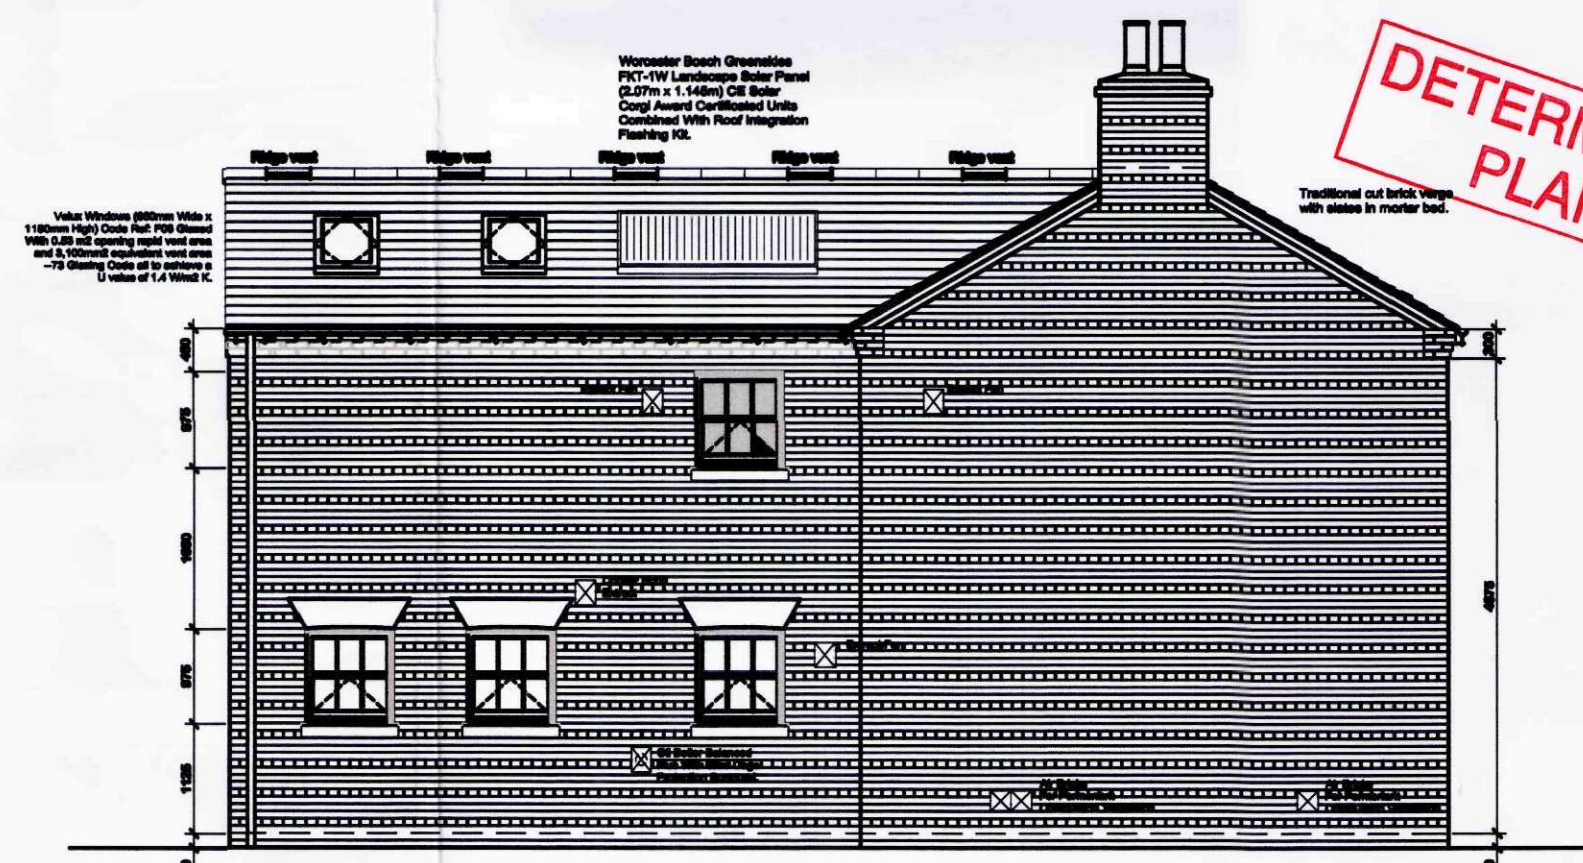

THE CONTENTS OF THIS DRAWING ARE COVERED BY COPYRIGHT AND REMAIN THE PROPERTY OF OILSEED & LIME LTD. WRITTEN APPROVAL MUST BE OBTAINED FROM OILSEED & LIME LTD PRIOR TO DUPLICATION OR REPRODUCTION OF THIS DRAWING OR ITS CONTENTS. ANY CHANGES NOT SHOWN ARE TO BE CHECKED AND AGREED WITH OILSEED & LIME LTD.

Oglesby & Limb Ltd

**Chartered Architects
and Building Surveyors**

**67 London Road
Newark, Notts
NG24 1RZ**

Tel: 01636 702030
Fax: 01636 703740
e-mail: design@o-l-hd.co.uk

O&L

Client:

Mr & Mrs A Gillett

Project:

**Hallgate, Gedney,
Nr Spalding,
Lincolnshire,
PE12 0AH**

Drawing Title:

Proposed Elevations

Date: 11.02.09

Scale: 1:75 @ A2

Drawn by: **ois**

Checked by:	slj
-------------	-----

Drawing Number:

A0760-22

	Flow:
--	--------------

A

SHDC
Planning & Development

28 MAY 2009


Ref: 0300/09

AMENDED PLAN



Ref.

Al

Longitudinal Section through Chimney
Scale = 1 to 25

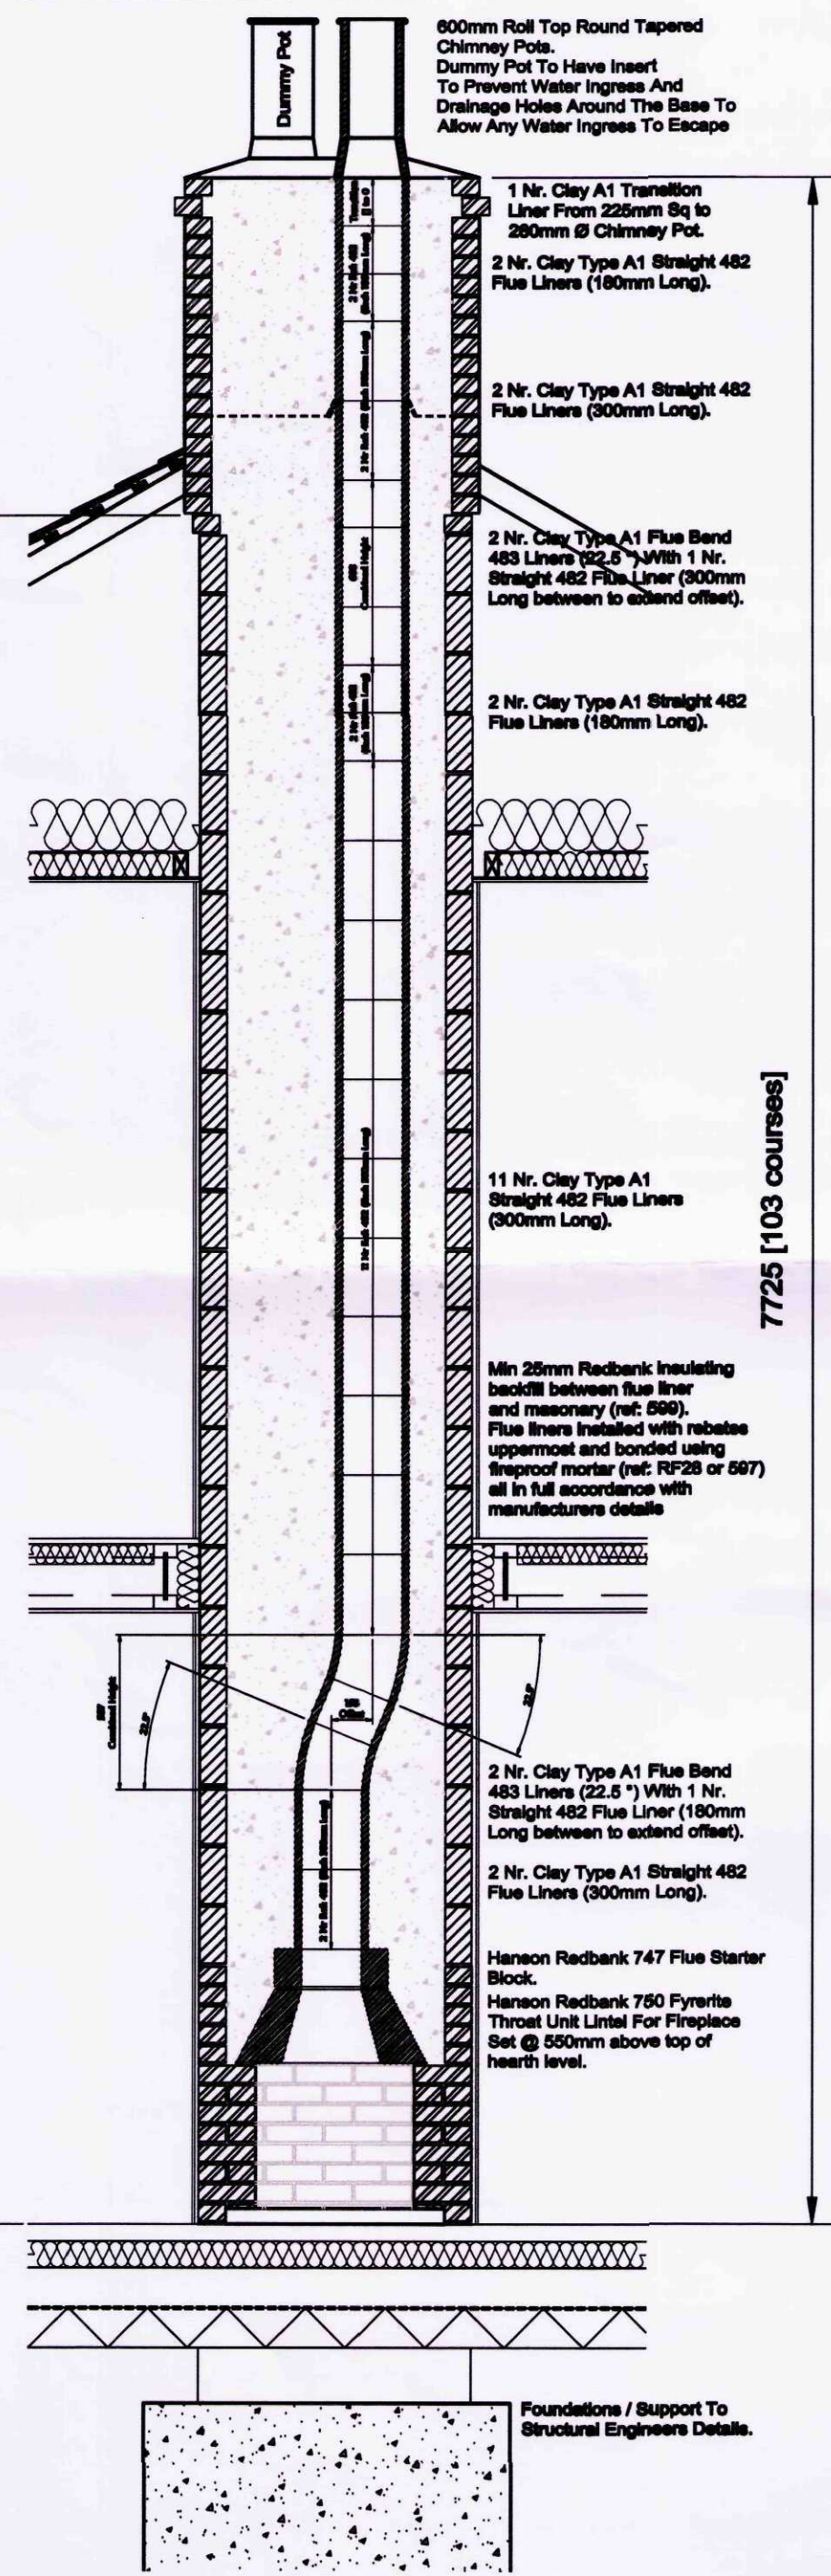



Section through Gable & Chimney
Scale = 1 to 25

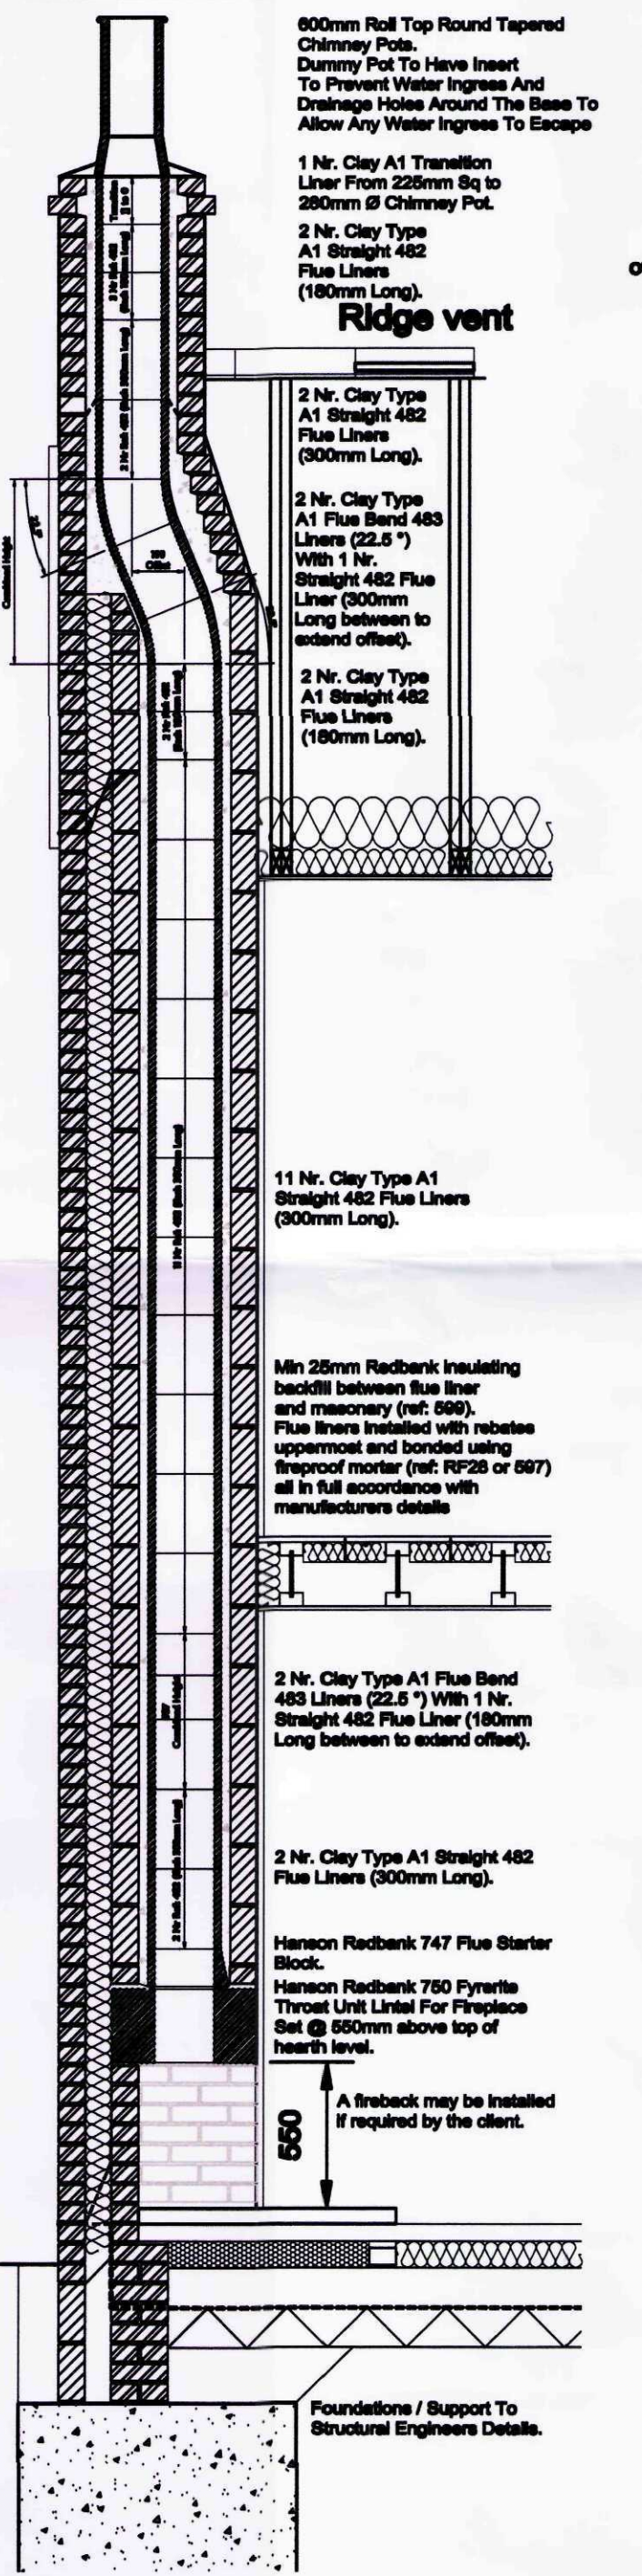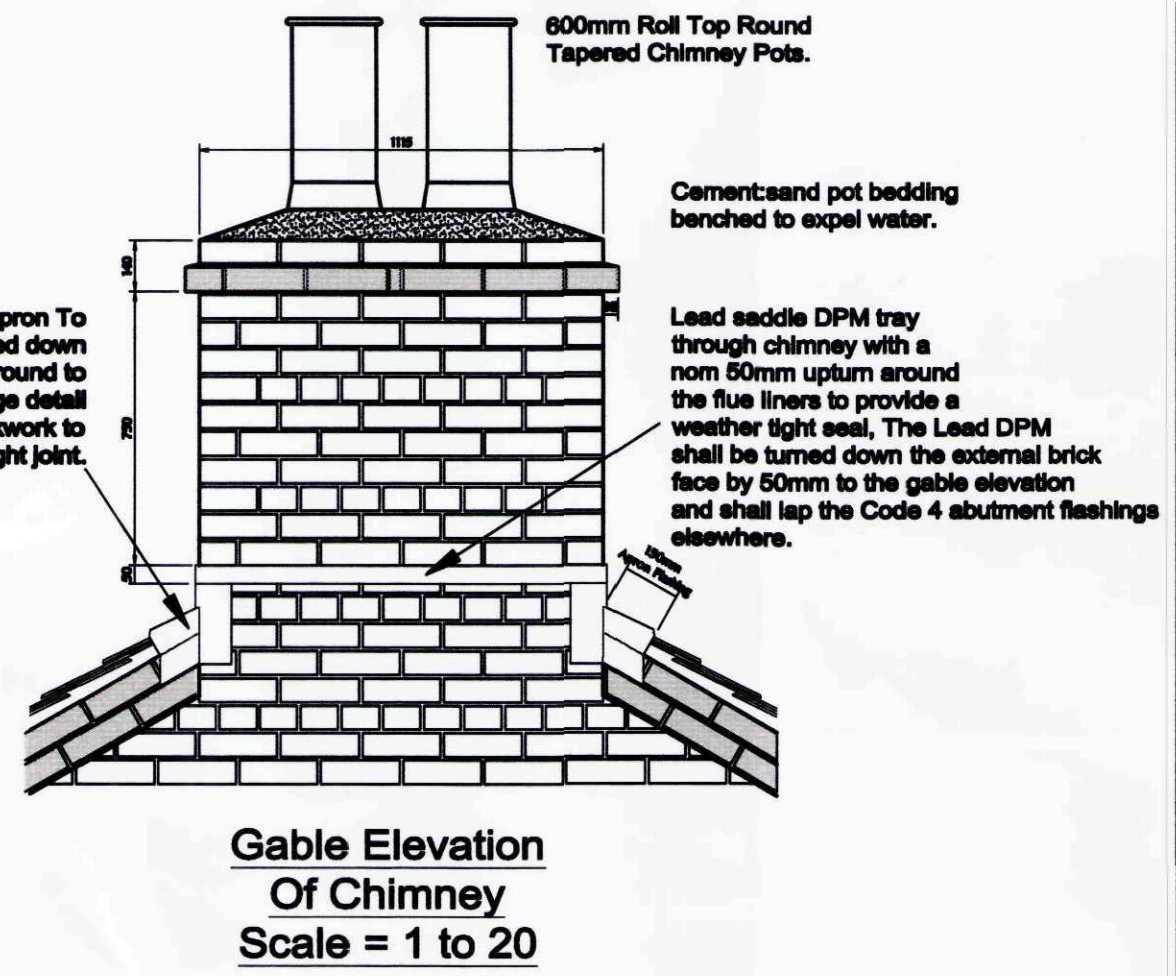

AMENDED PLAN
Ref. A.1

SHDC
Planning & Development
28 MAY 2009
Ref: 0300/09

Section Through Air Brick Provision To Lounge / Dining
Scale = 1 to 25

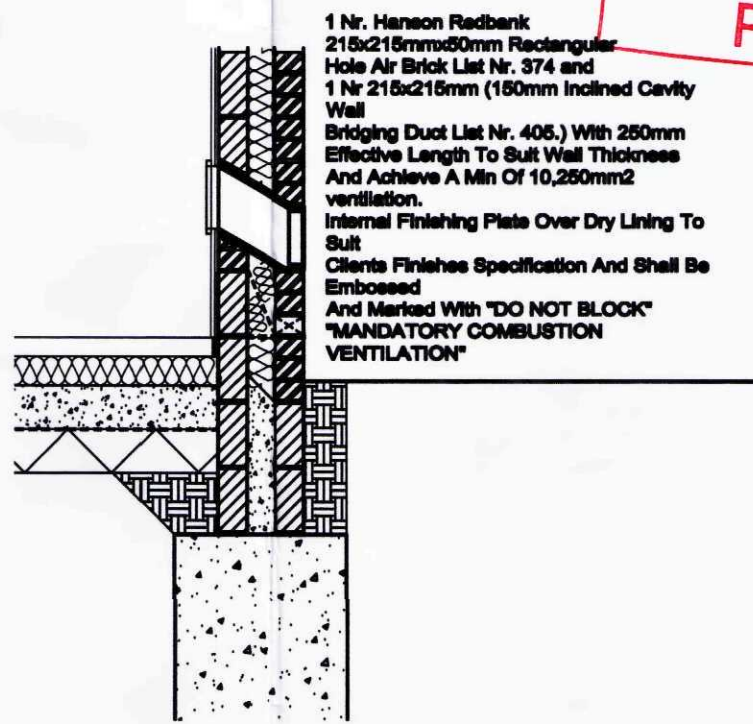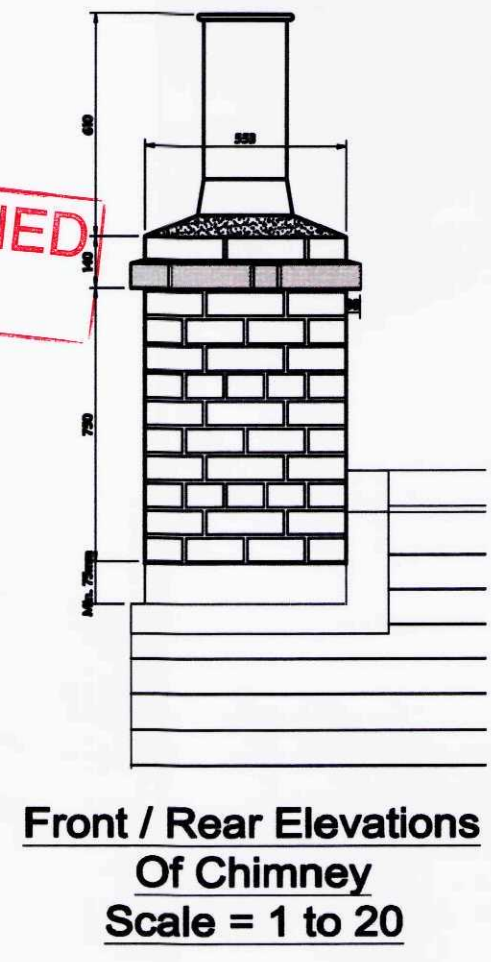

ALL DIMENSIONS NOT SHOWN ARE TO BE CHECKED AND AGREED WITH OGLEBY & LIMB LTD.
THE CONSENTS OF THIS DRAWING ARE CONSIDERED BY COPYRIGHT AND REMAIN THE PROPERTY OF OGLEBY & LIMB LTD. WRITTEN APPROVAL MUST BE OBTAINED FROM OGLEBY & LIMB LTD PRIOR TO REPRODUCTION OR REUSE OF THIS DRAWING OR ITS CONTENTS.
ANY DIMENSIONS NOT SHOWN ARE TO BE CHECKED AND AGREED WITH OGLEBY & LIMB LTD.

Ogleby & Limb Ltd
Chartered Architects
and Building Surveyors
67 London Road
Newark, Nottingham
NG24 1RZ
Tel: 01636 703030
Fax: 01636 703740
e-mail: design@o-ltd.co.uk




Client:
Mr & Mrs A Gillett

Project:
Hallgate, Gedney,
Nr Spalding,
Lincolnshire,
PE12 0AH


Drawing Title:
Chimney Section Details

Date: 11.02.09
Scale: 1:20 & 1:25 @ A2
Drawn by: cjs
Checked by: sjo

Drawing Number:
A0760-24
Rev:

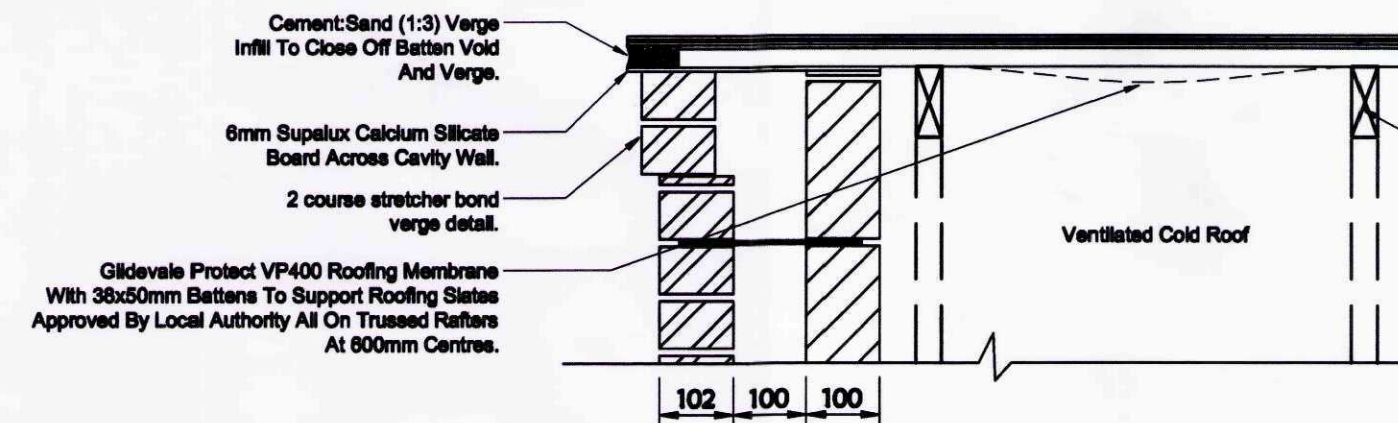

Roof Trusses By Specialist Truss Designer / Fabricator. Design & Calc To Be Submitted To Building Control For Approval.

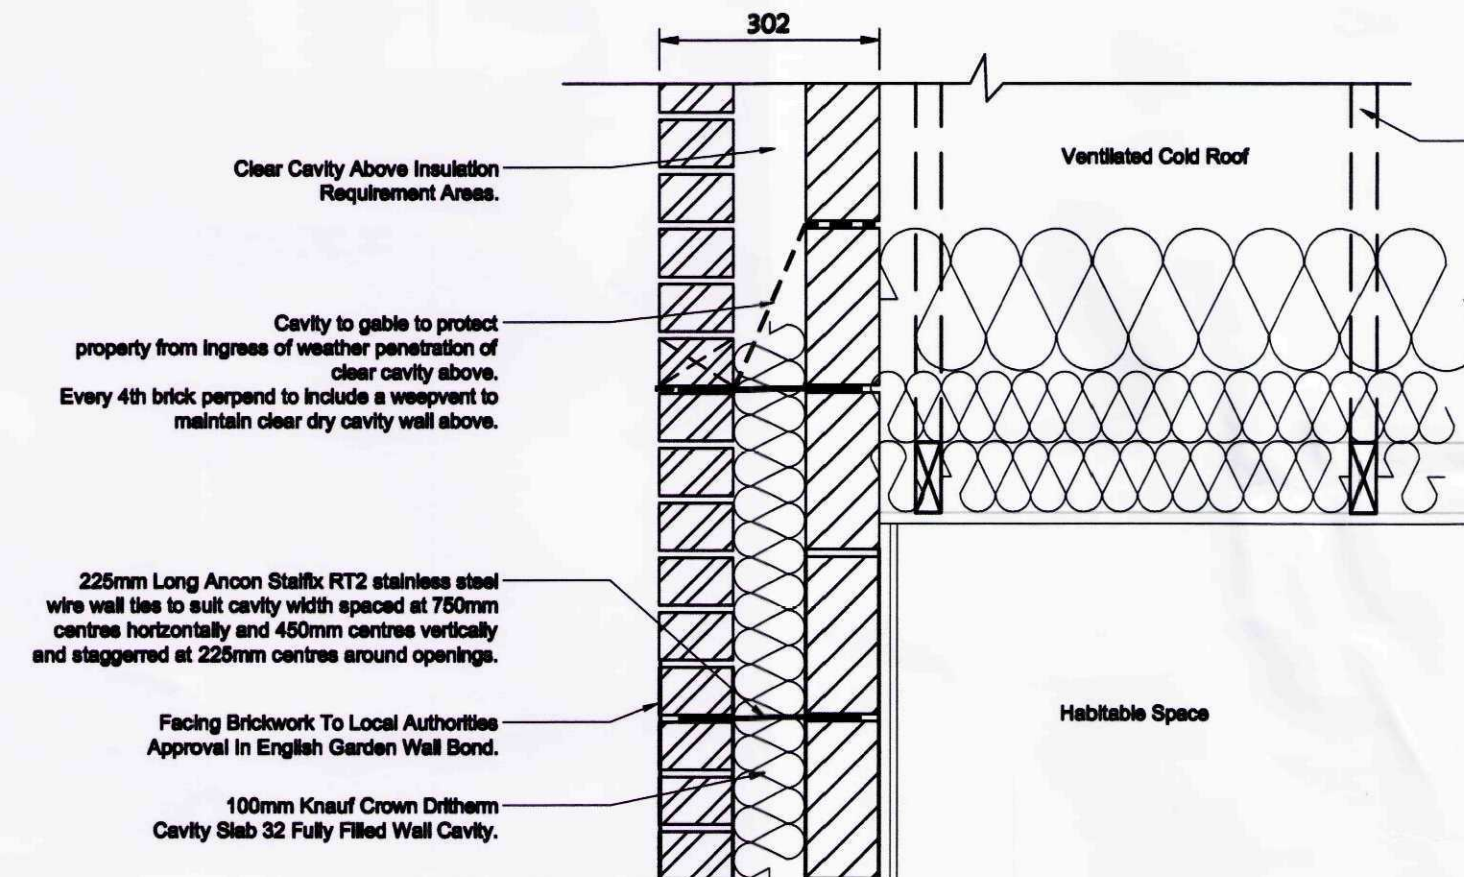


Roof Trusses By Specialist Truss Designer / Fabricator. Design & Calc To Be Submitted To Building Control For Approval.


200mm Knauf Loft Roll 40 + 100mm Knauf Loft Roll 40 All Cross Laid Over 100mm Knauf Loft Roll 40 Between Ceiling Members Of Trussed Rafters. "400mm Total Insulation Depth"

**Typical Verge Detail
Dwelling and Garage Gables
(Scale 1 to 10)
(Insulation omitted for garage)**

**Typical Eaves Section Detail
Dwelling and Garage
(Scale 1 to 10)
(Insulation omitted for garage)**

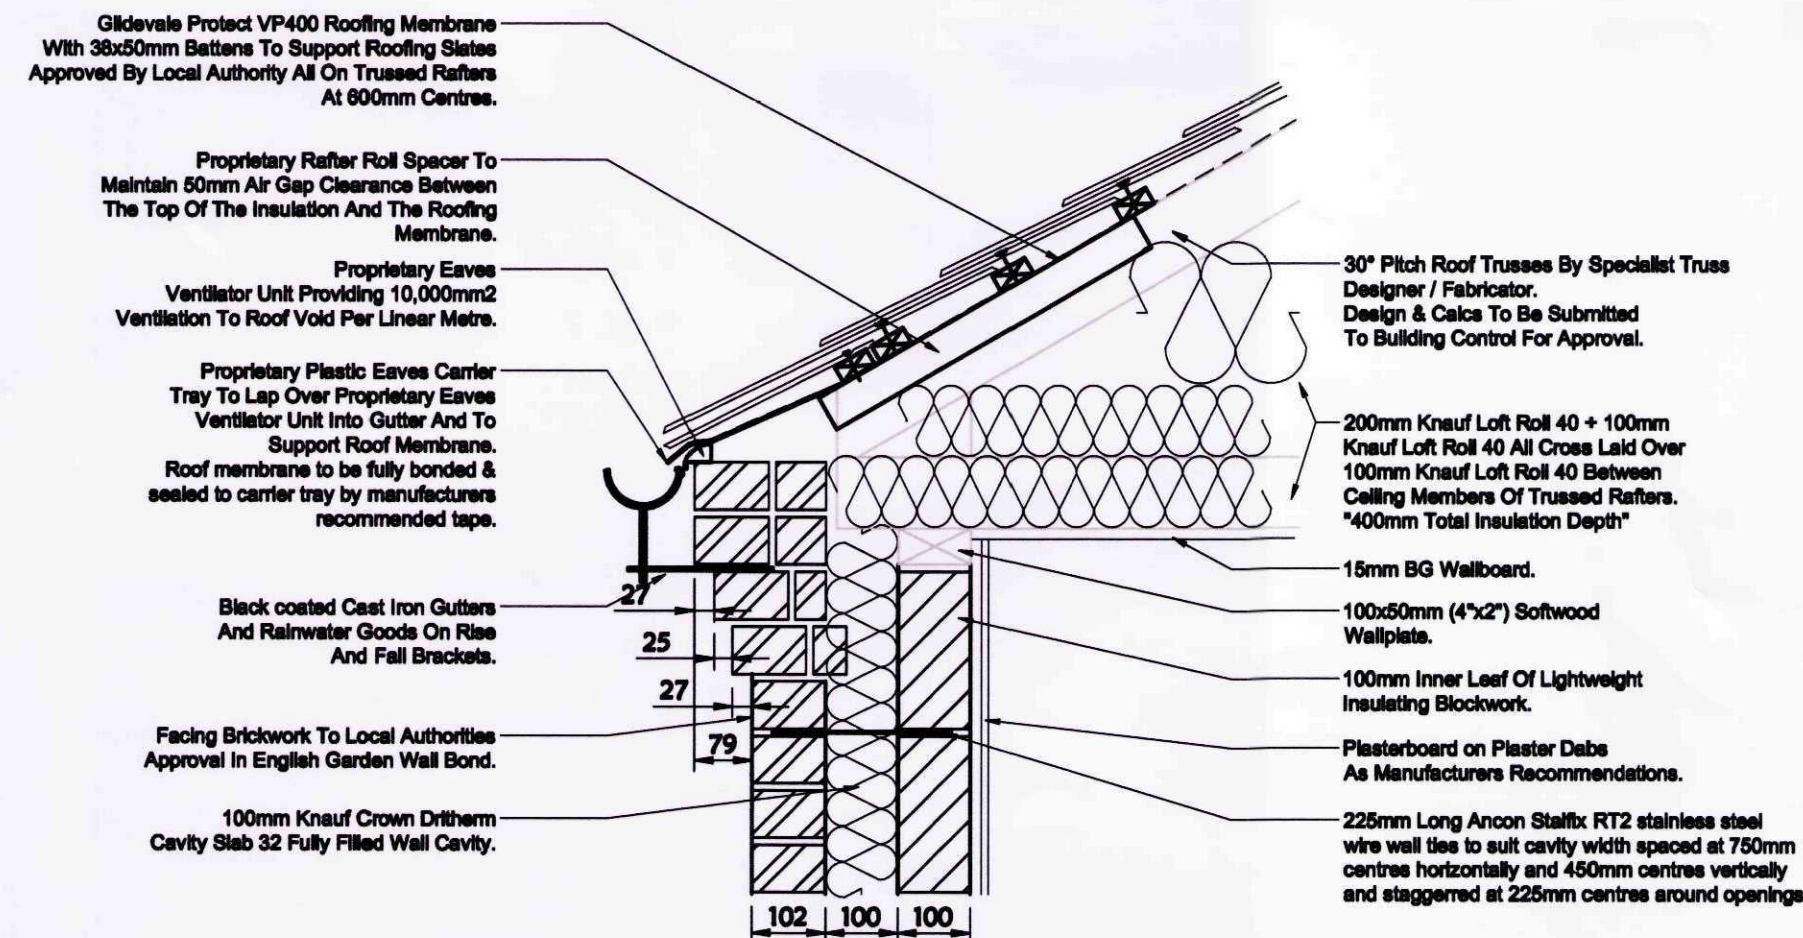

**Typical Verge Elevational Detail
Dwelling and Garage
(Scale 1 to 10)**

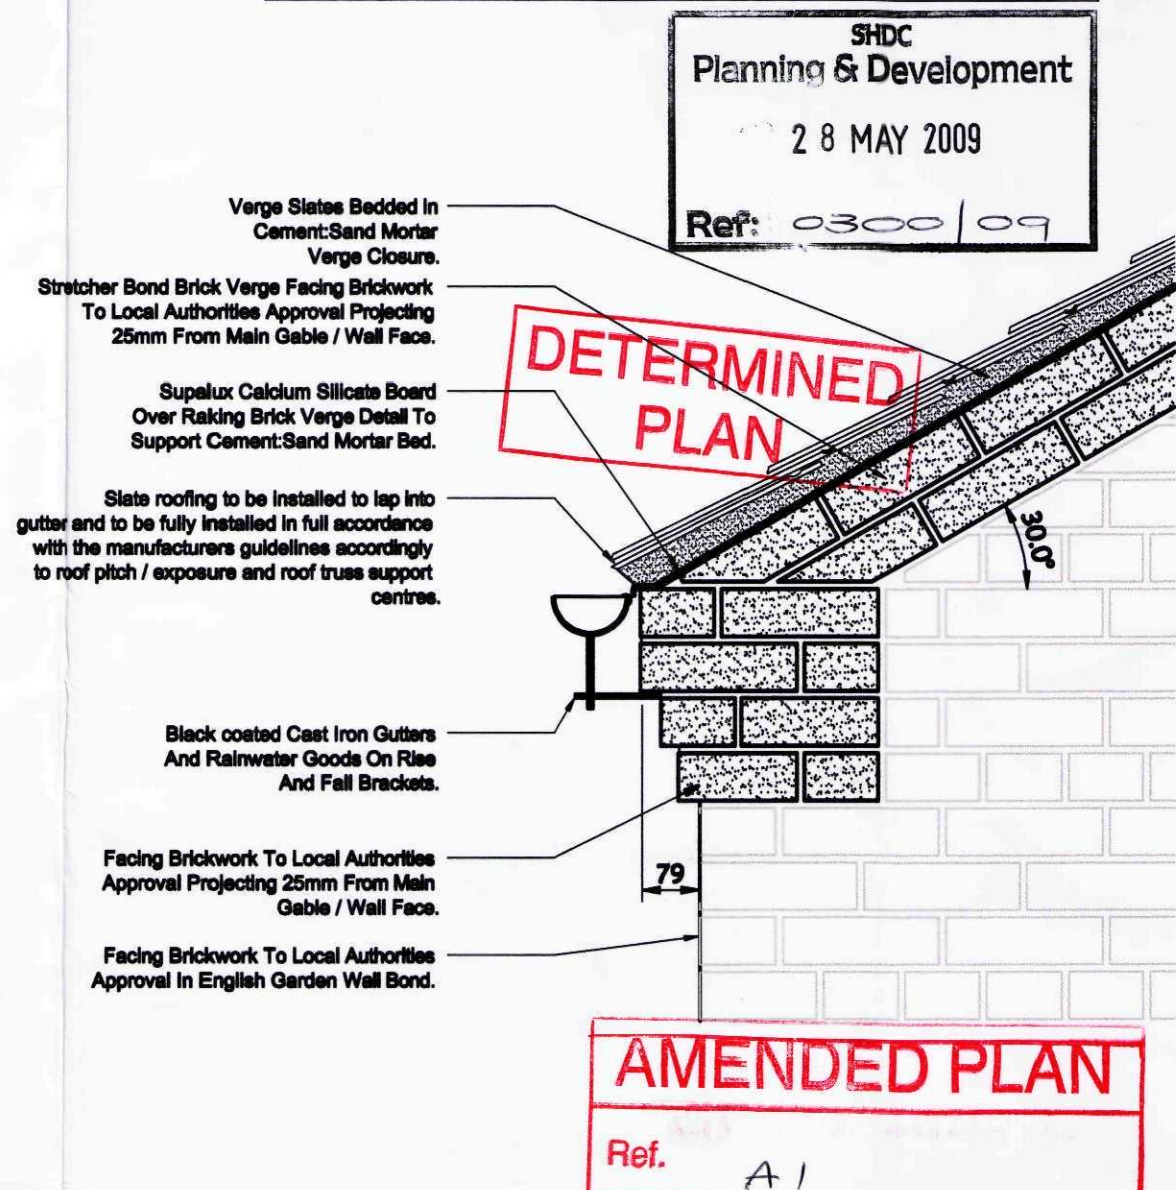

WE WILL NOT BE RESPONSIBLE FOR ANY UNLAWFUL OR ILLEGAL ACTS. THE CONSENTS OF THIS DRAWING ARE GIVEN BY COPYRIGHT AND REMAIN THE PROPERTY OF OGLEBY & LIMB LTD. WRITTEN APPROVAL MUST BE OBTAINED FROM OGLEBY & LIMB LTD PRIOR TO REPRODUCTION OR REUSE OF THIS DRAWING OR ITS CONTENTS. ANY UNLAWFUL ACTS NOT SHOWN ARE TO BE CHECKED AND AGREED WITH OGLEBY & LIMB LTD.

Ogleby & Limb Ltd
Chartered Architects
and Building Surveyors

67 London Road
Newark, Nottingham
NG24 1RZ

Tel: 01636 702030
Fax: 01636 702740
e-mail: design@o-lim.co.uk



Client:

Mr & Mrs A Gillett

Project:

**Halgate, Gedney,
Nr Spalding,
Lincolnshire,
PE12 0AH**

Drawing Title:

Eaves and Verge Detail

Date:	08.05.09	Scale:	1:10 @ A2
Drawn by:	cls	Checked by:	ajp

Drawing Number:	Rev:
A0760-35	