



Project
**PROPOSED REPLACEMENT OF
EXISTING COTTAGE WITH NEW
HOUSE, 'THE FORGE', MARSH ROAD,
BLACK BARN CORNER,
GEDNEY MARSH.
SITE LAYOUT**

ALAN HORNSBY

ARCHITECTURAL SERVICES LTD

"Little Acre"


35 Peak Hill, Cowbit,
Spalding, Lincs. PE12 6AW
Tel. Holbeach (01406) 380591

Client
FOR MR H WRIGHT


Scale 1:250 Drg. no. 11/09/01 A
Date April 2011

SHDC
Planning & Development
15 JUN 2011
Ref: 0300-11

Amendment
'A' June 11 Level added.

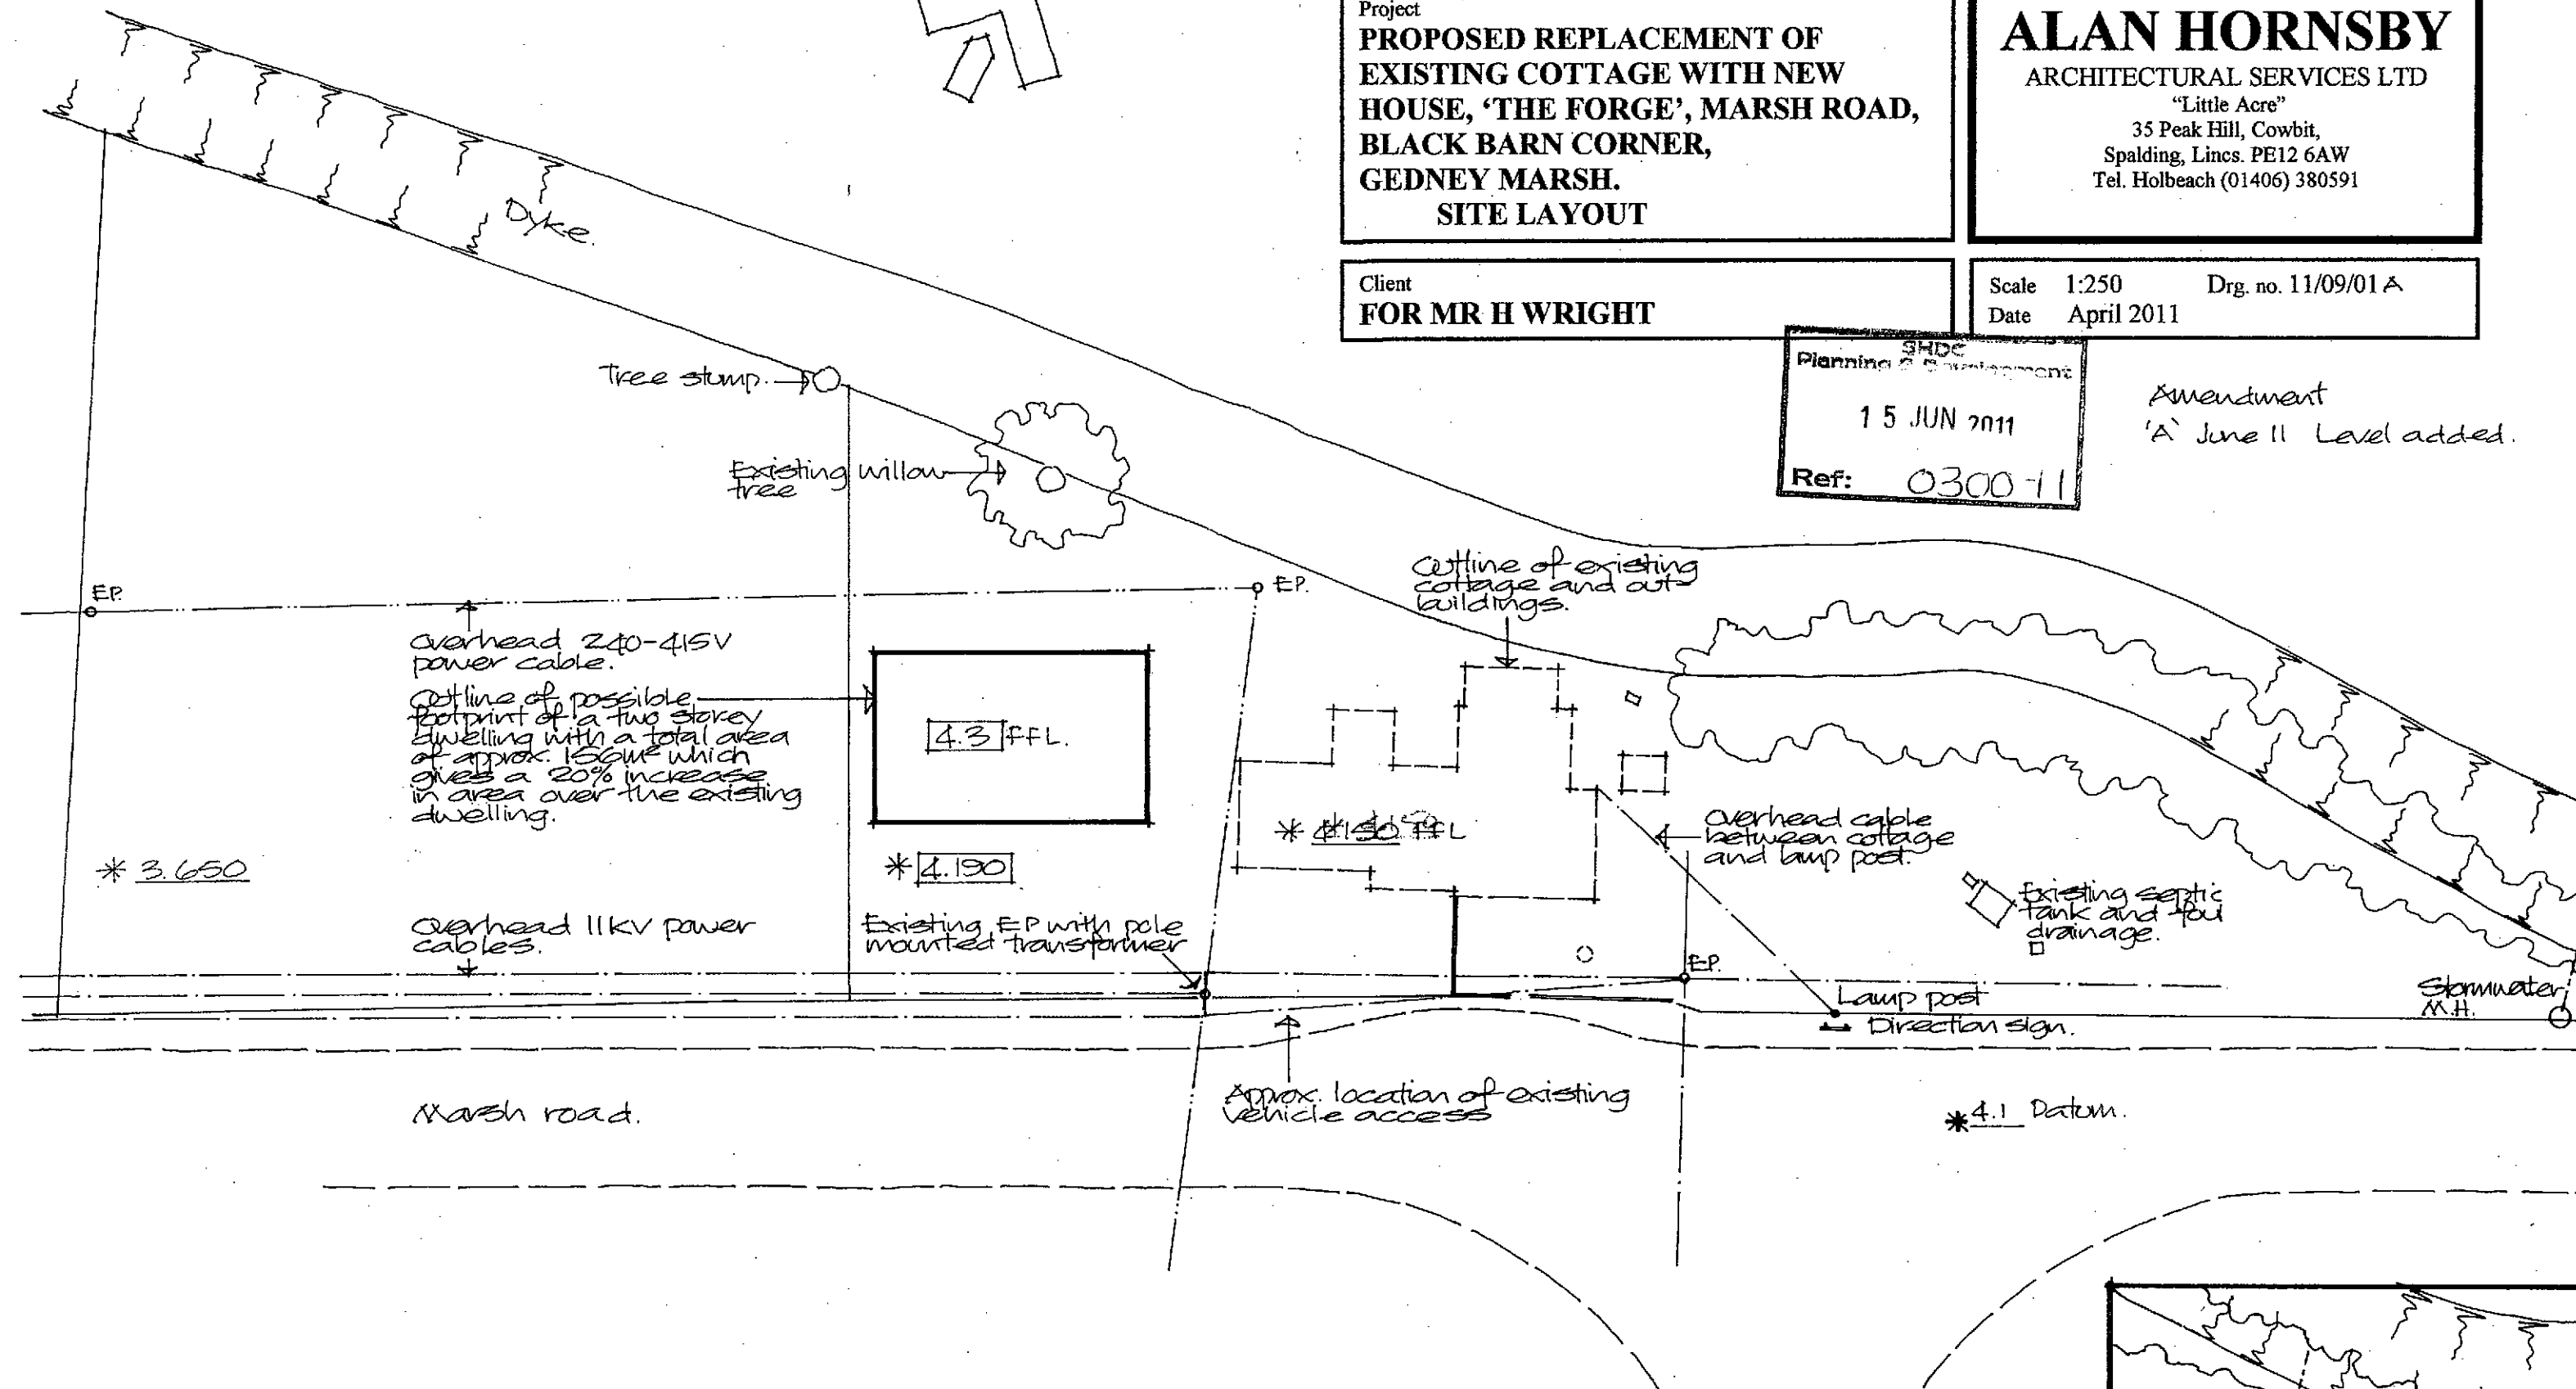

Levels
Existing 4.1
Proposed 4.3

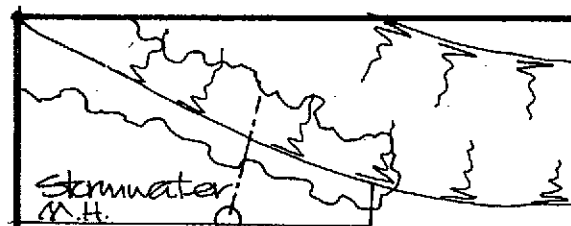

PLAN SHOWING
EASTERN END
OF SITE