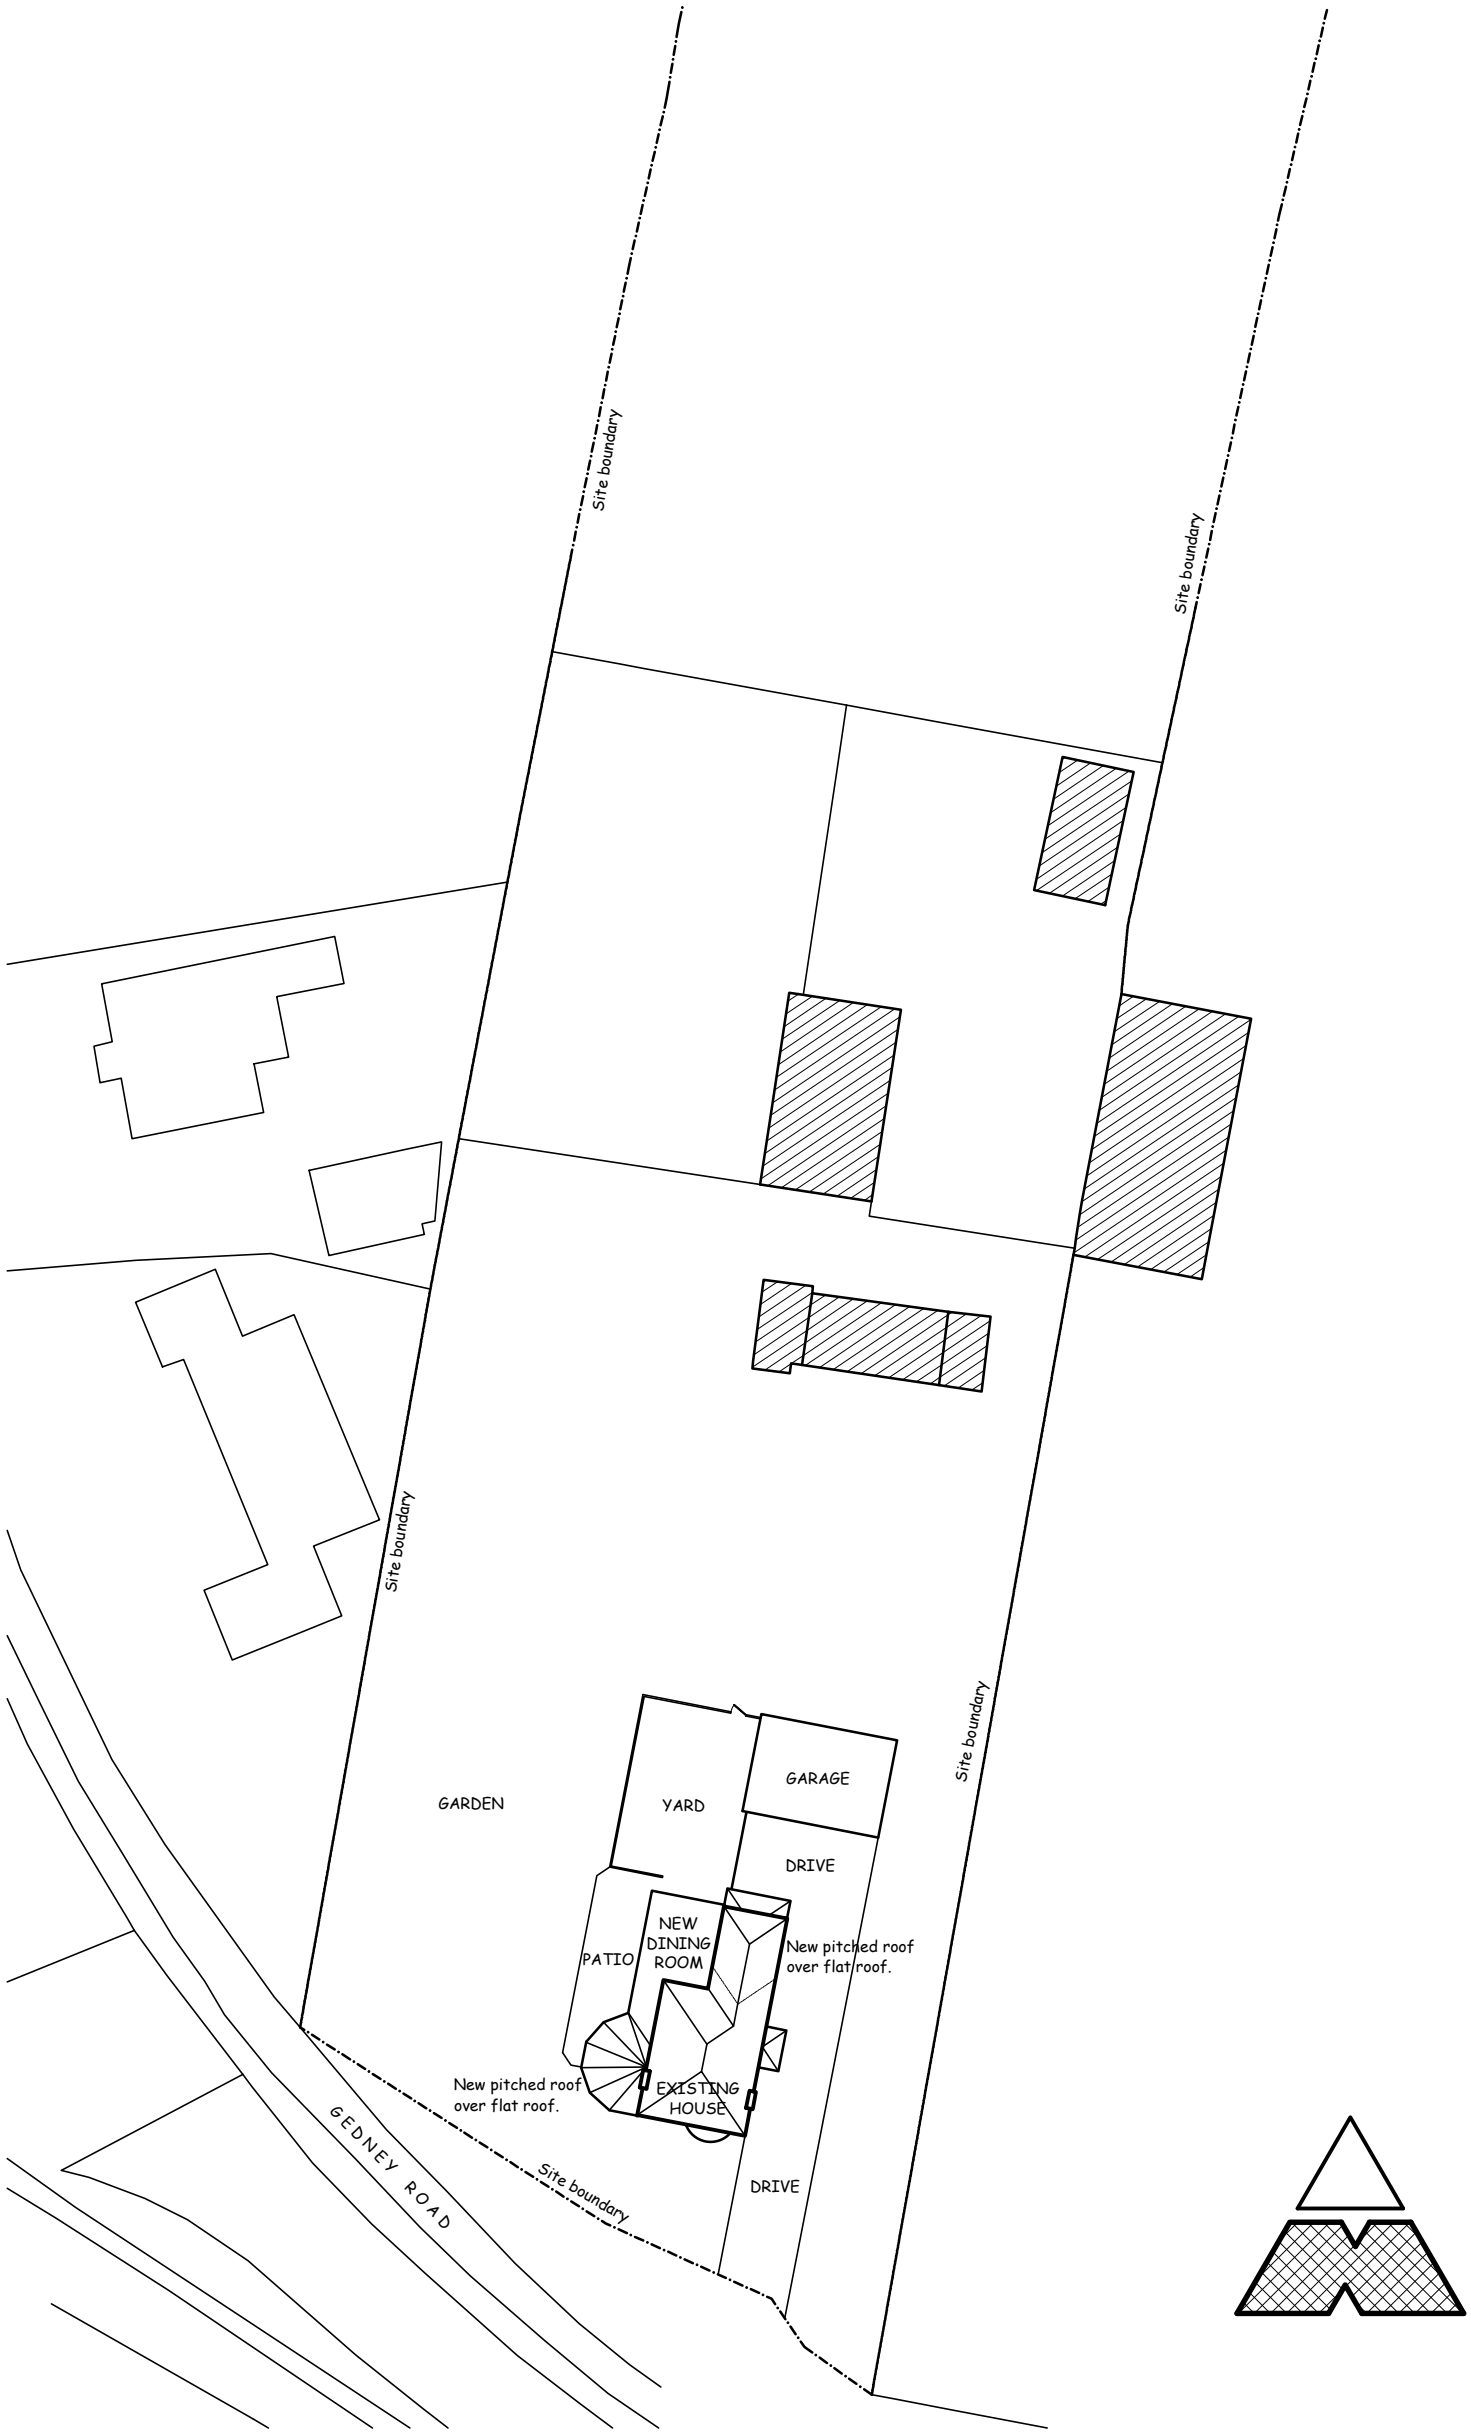


BLOCK PLAN : SCALE: 1:1500 @ A3

Client
MR & MRS A CONSTANTINOU

Scale
1:1250 @ A3

Date
March 2022

Drawing Number
22/1387-04

NEW DINING ROOM &
RE-ROOFING OF EXISTING HOUSE
88 GEDNEY ROAD : LONG SUTTON : PE12 9JU

BLOCK PLAN

RICHARD J DIGGLE
BUILDING DESIGN CONSULTANT
07771 621902
194 BROADGATE WESTON HILLS SPALDING LINCS PE12 6DQ
richard@diggle.biz
www.diggle.biz