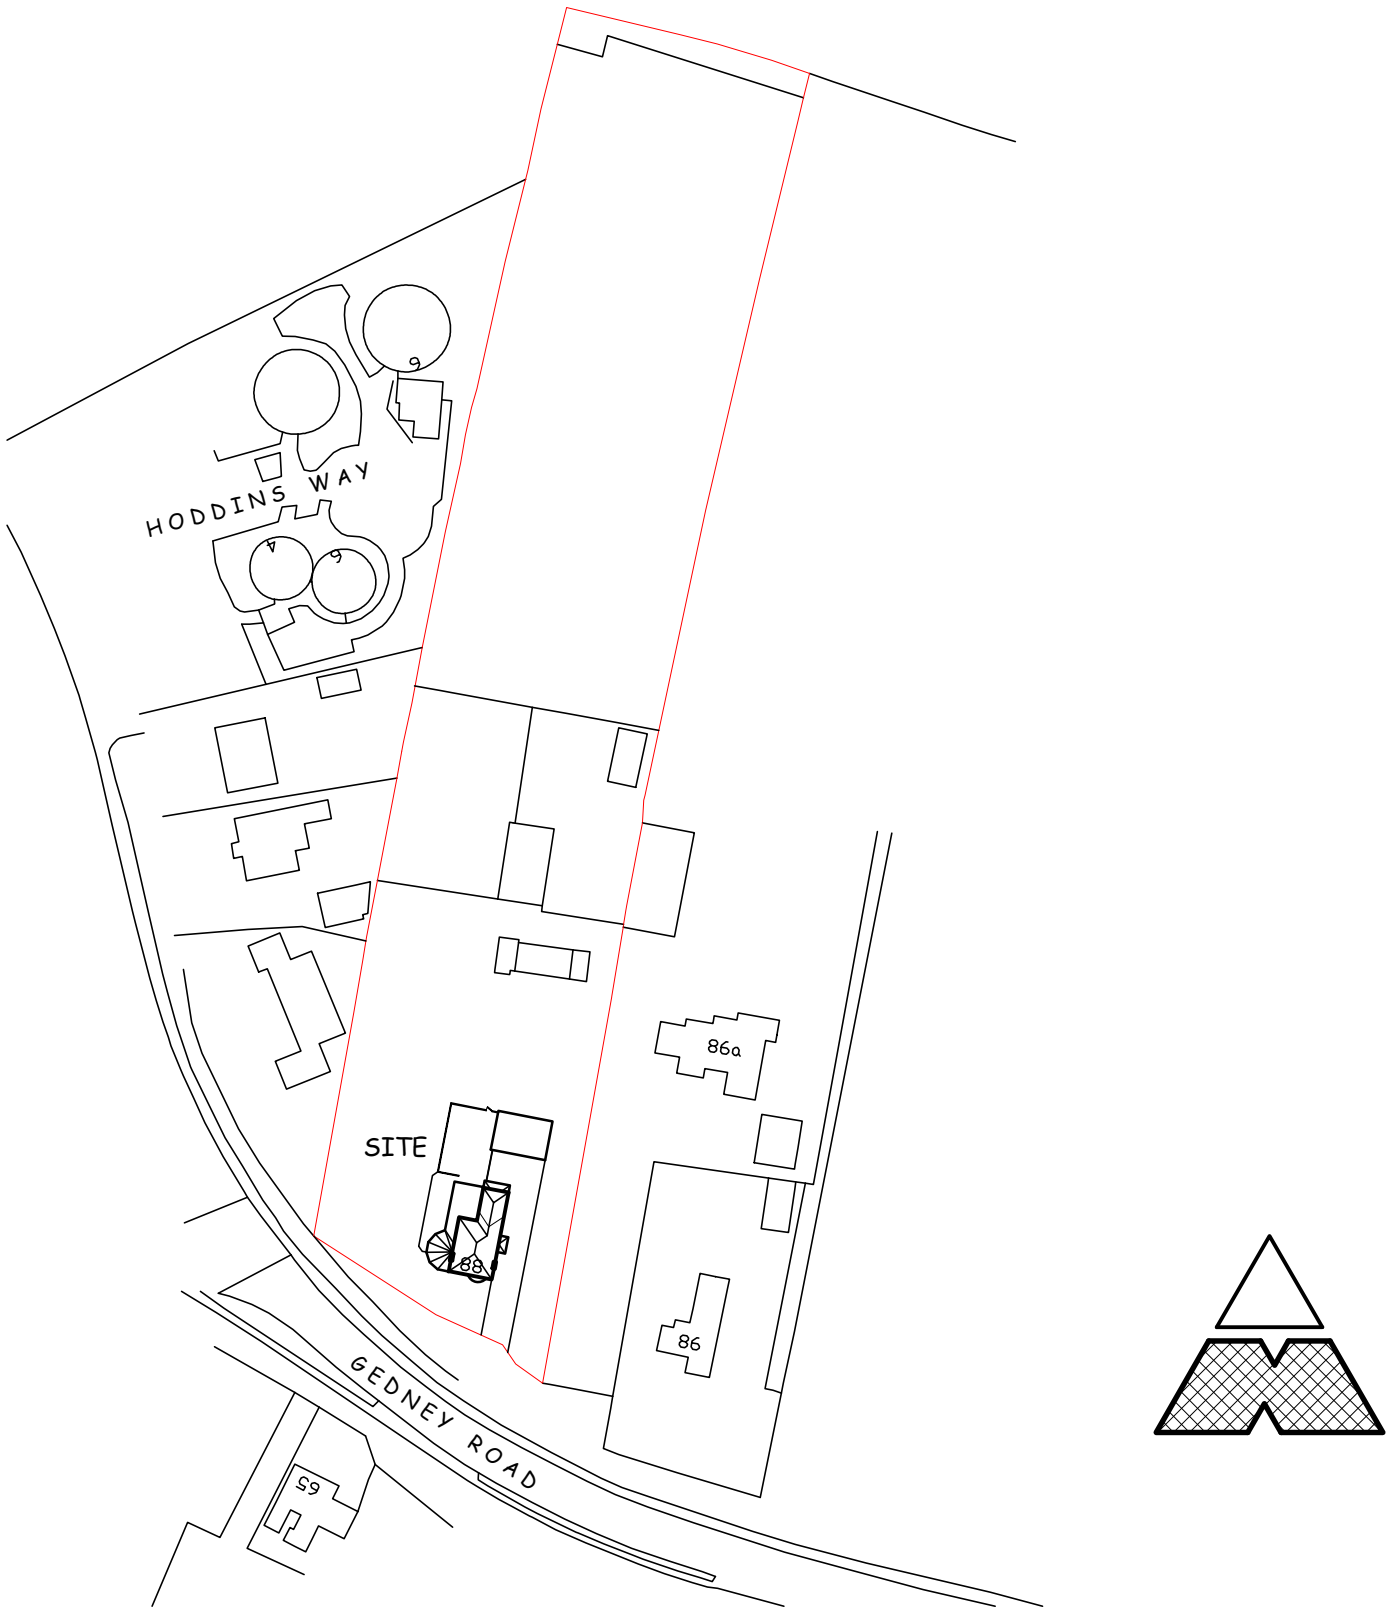


Ordnance Survey (c) Crown Copyright 2022. All rights reserved. Licence number 100022432

LOCATION PLAN : SCALE: 1:1250 @ A3

Client
MR & MRS A CONSTANTINOU

Scale
1:1250 @ A3

Date
March 2022

Drawing Number
22/1387-05

NEW DINING ROOM &
RE-ROOFING OF EXISTING HOUSE
88 GEDNEY ROAD : LONG SUTTON : PE12 9JU

LOCATION PLAN

RICHARD J DIGGLE
BUILDING DESIGN CONSULTANT
07771 621902
194 BROADGATE WESTON HILLS SPALDING LINCS PE12 6DQ
richard@diggle.biz
www.diggle.biz