


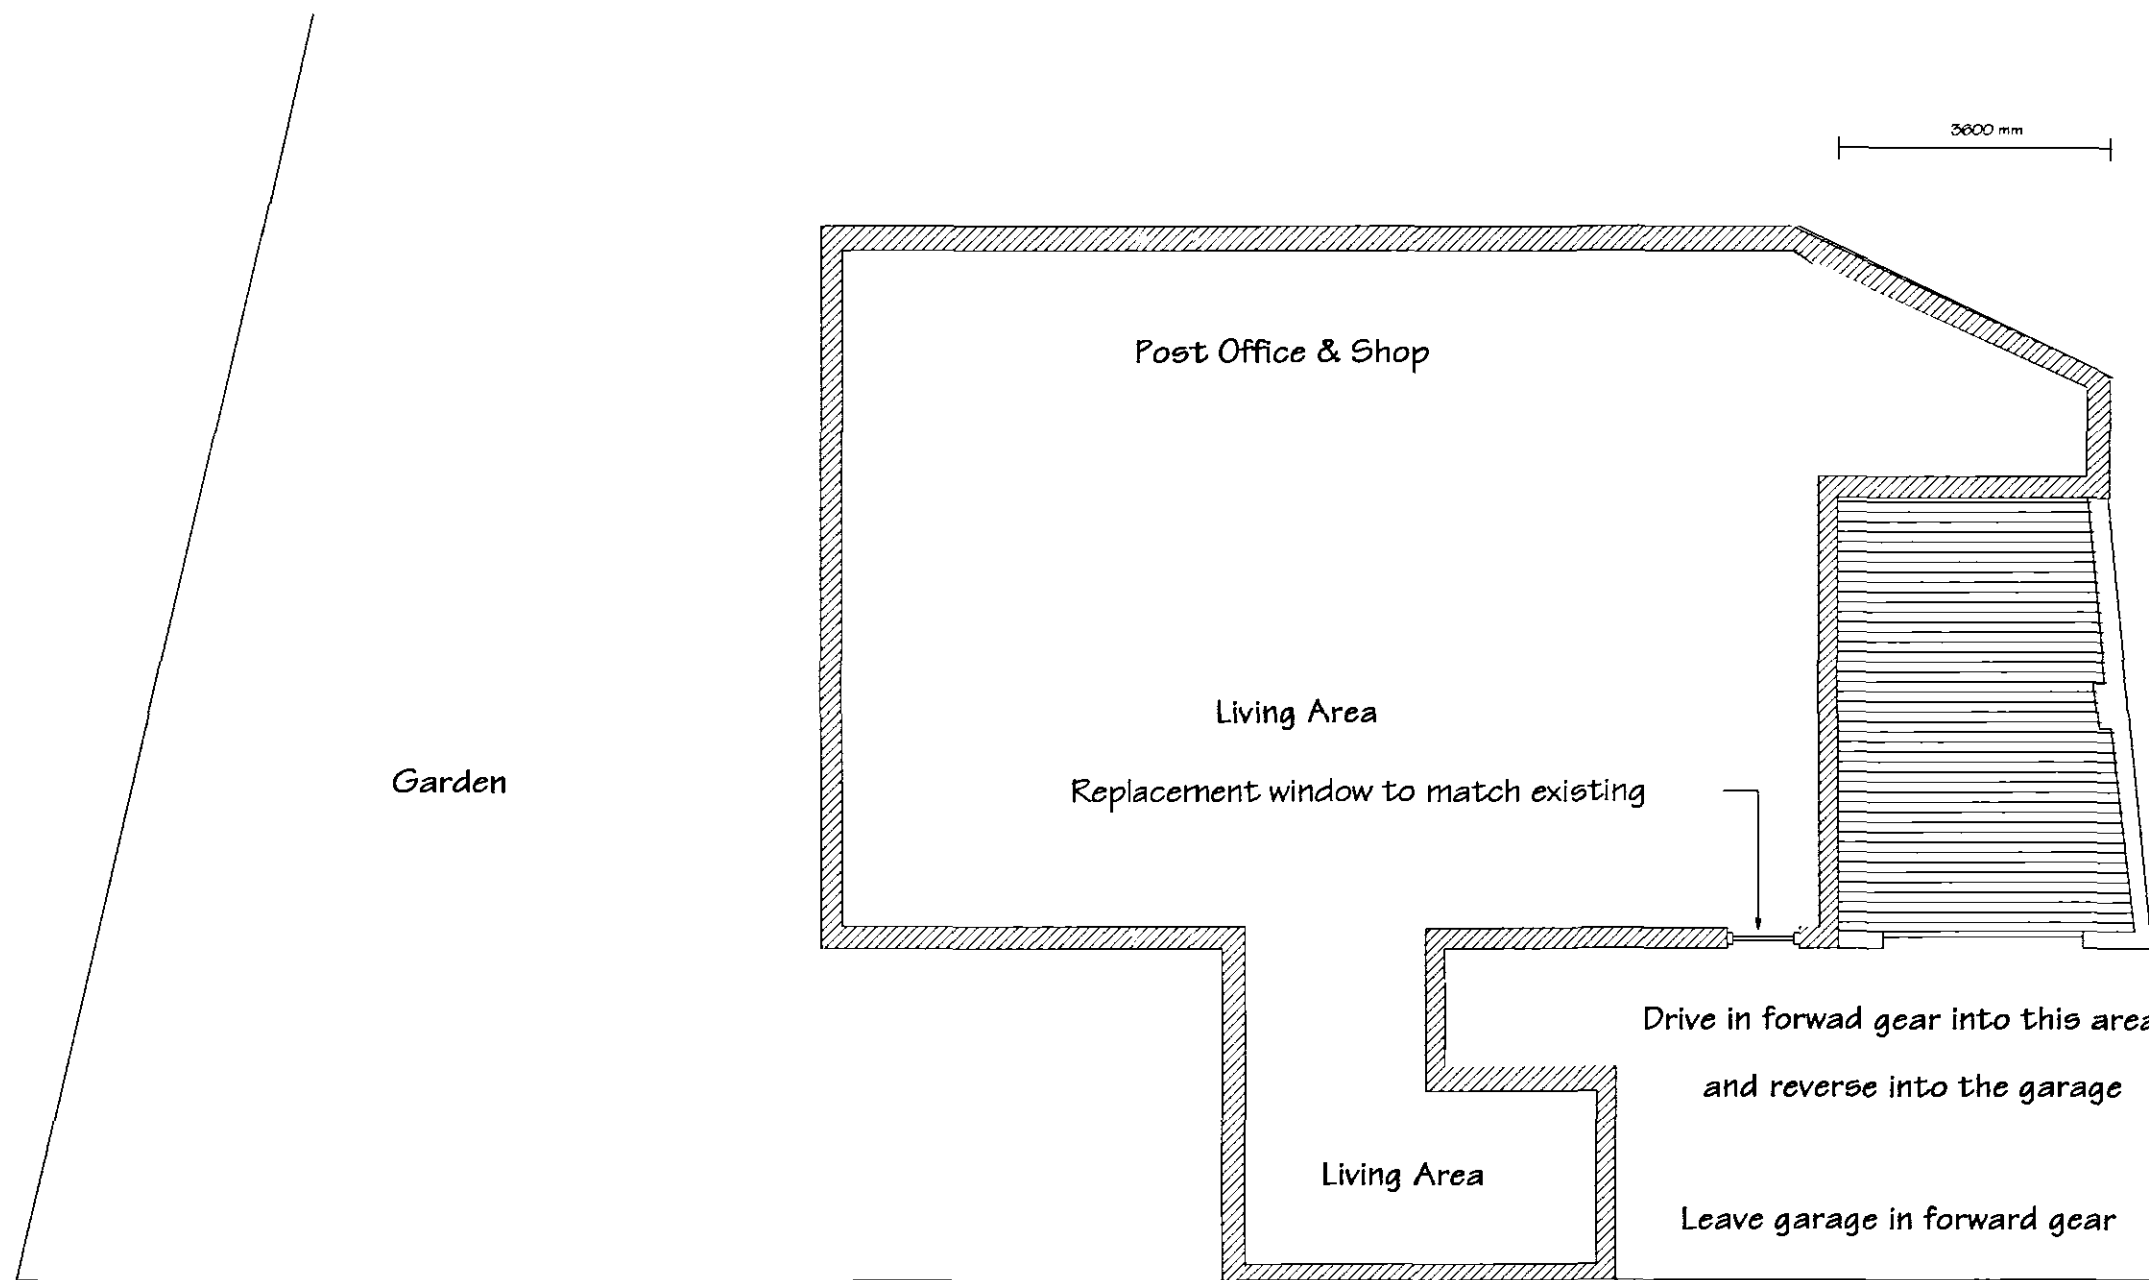

Scale = 1:100

Proposed Plan for Garage Extention

Gedney Dyke Stores and Post Office

60 Main Street

Gedney Dyke

**DETERMINED
PLAN**

Plan	0316/04
Scale	1:100
Date	03/16/04