
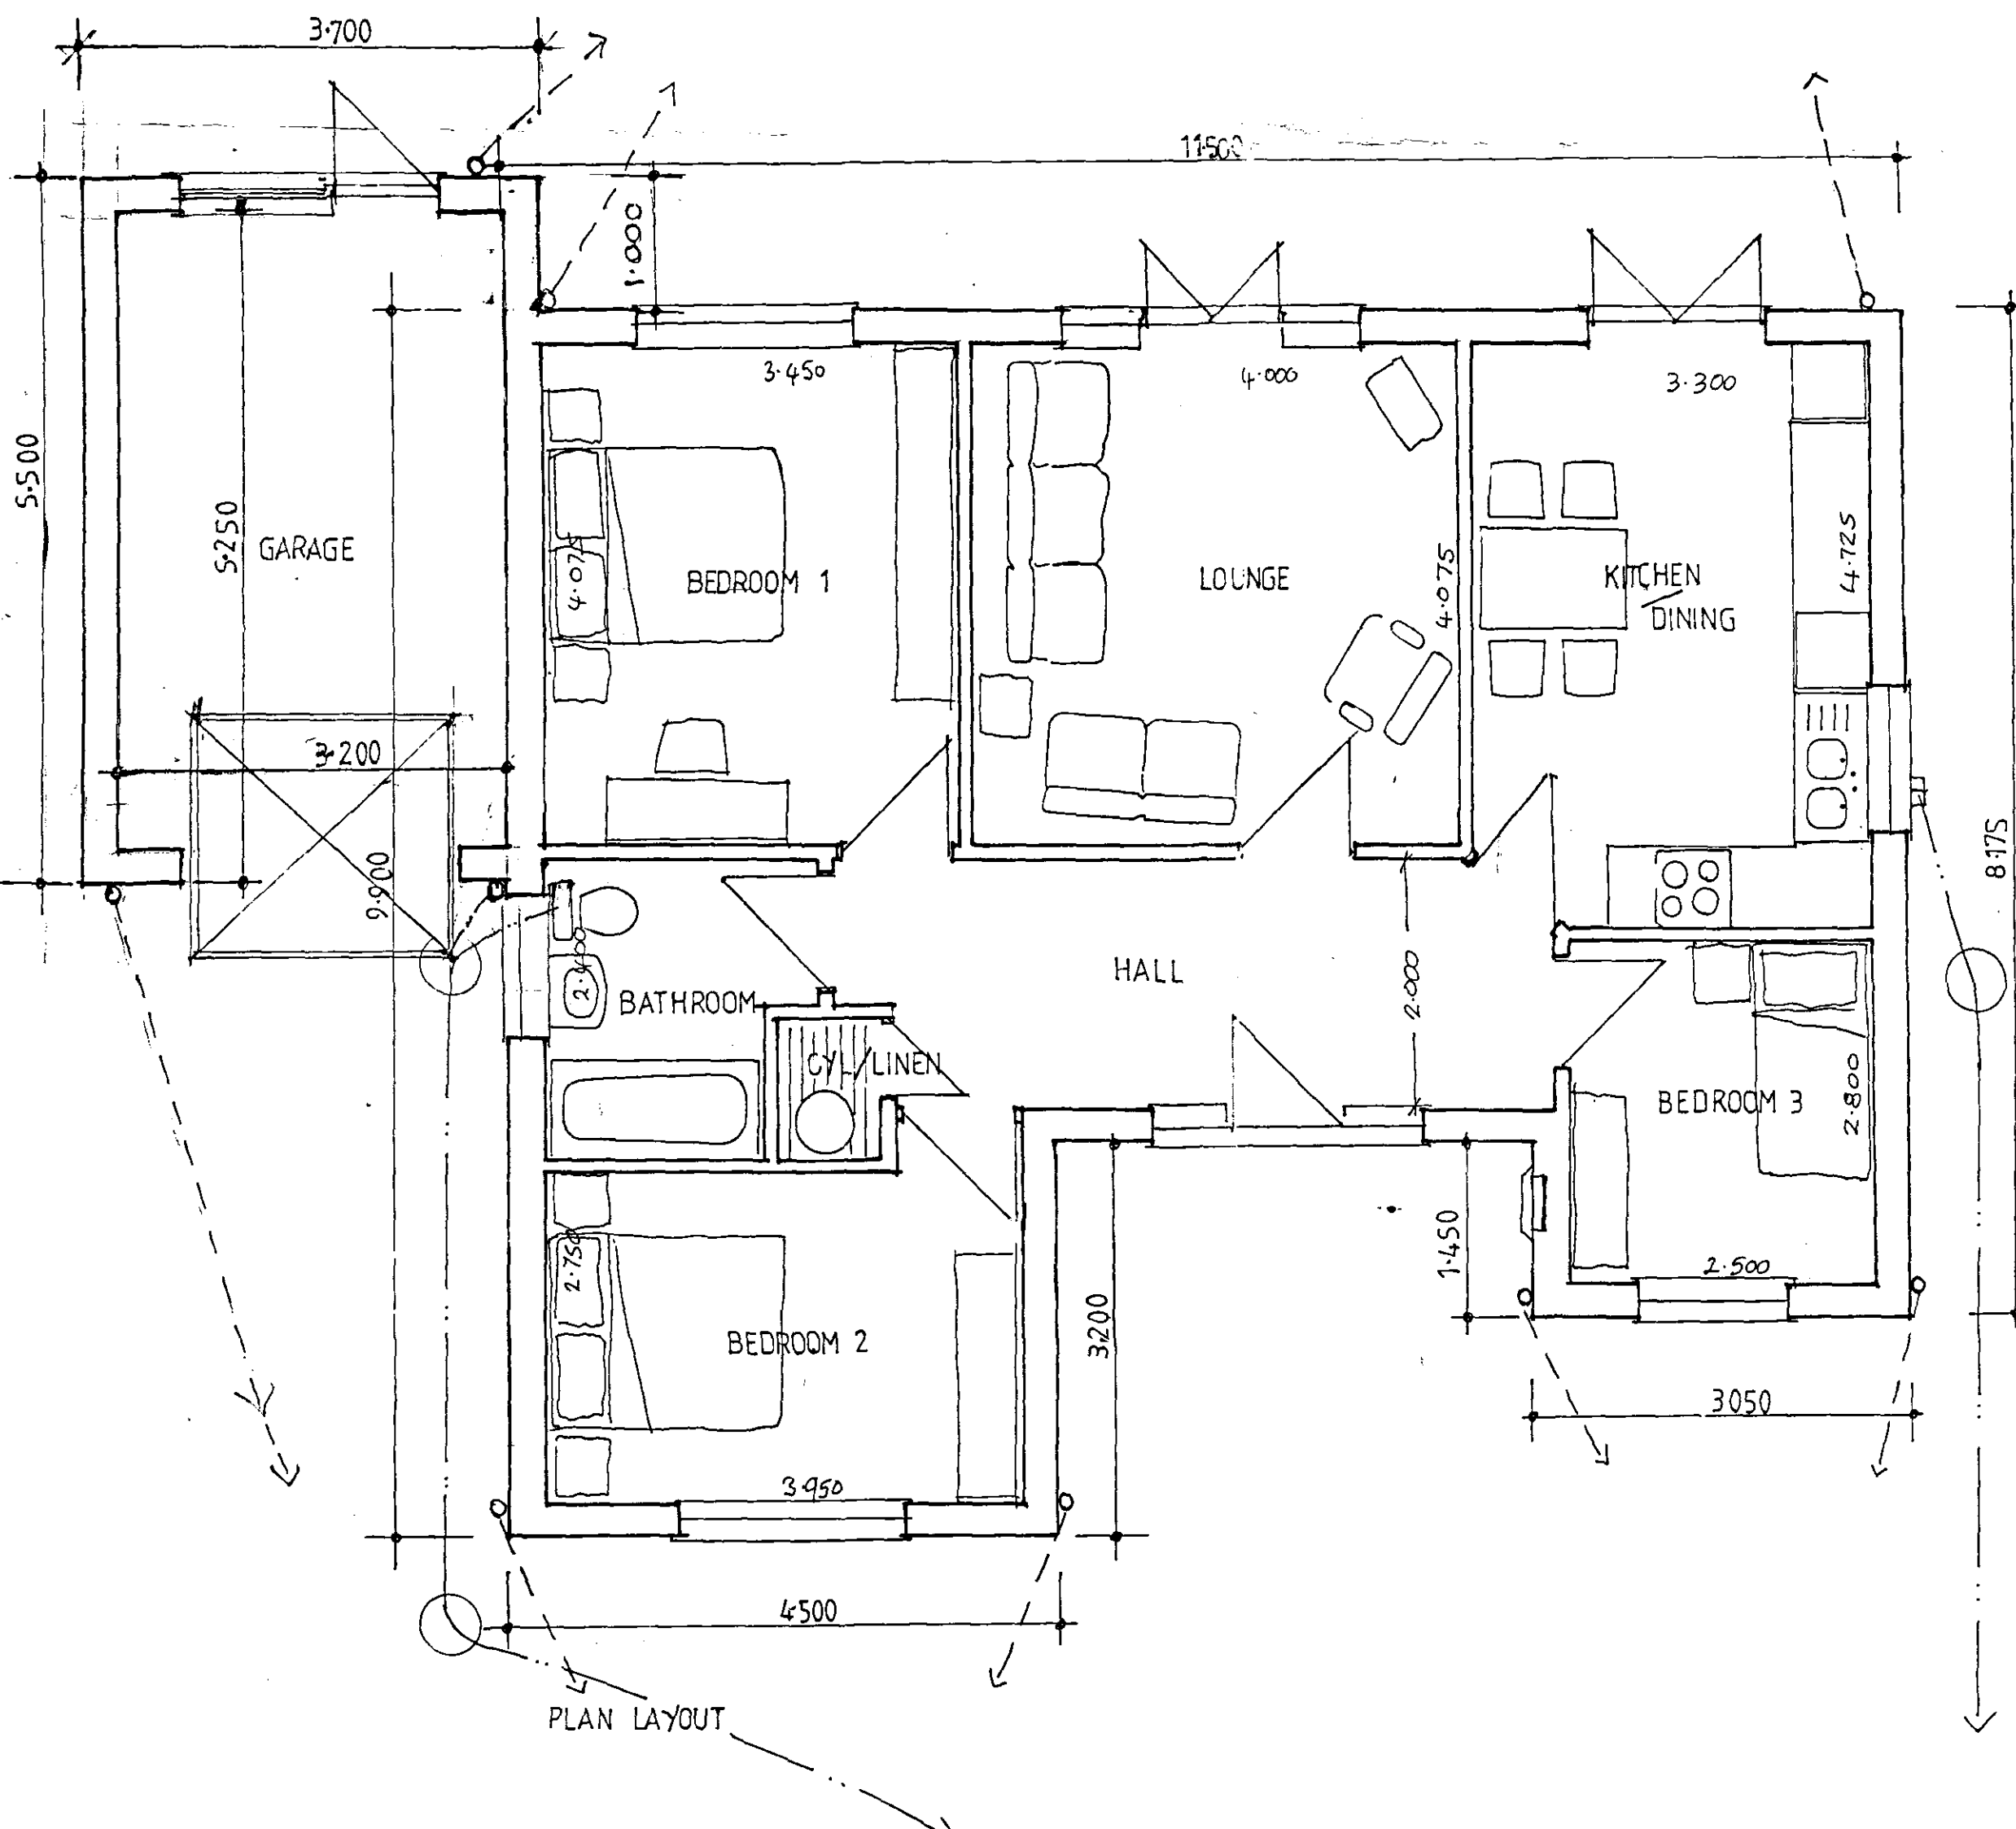
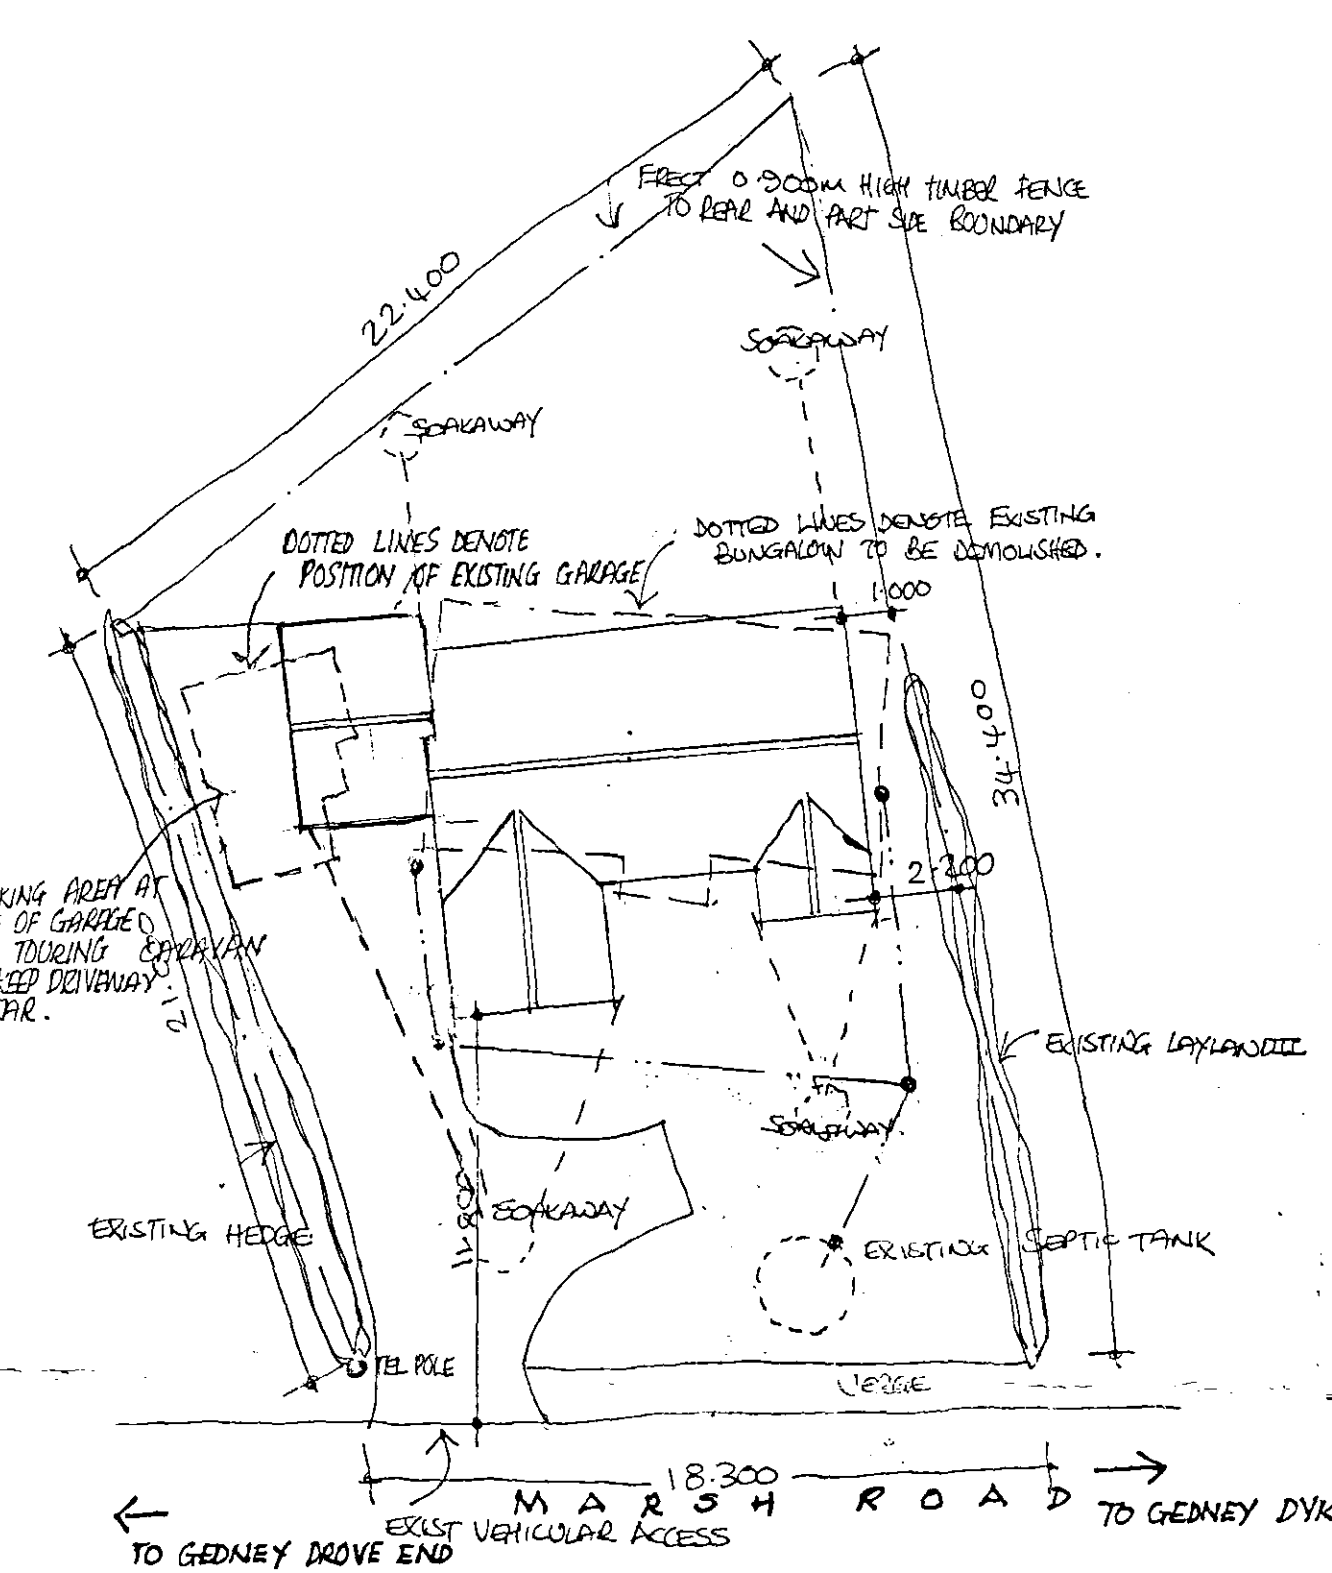
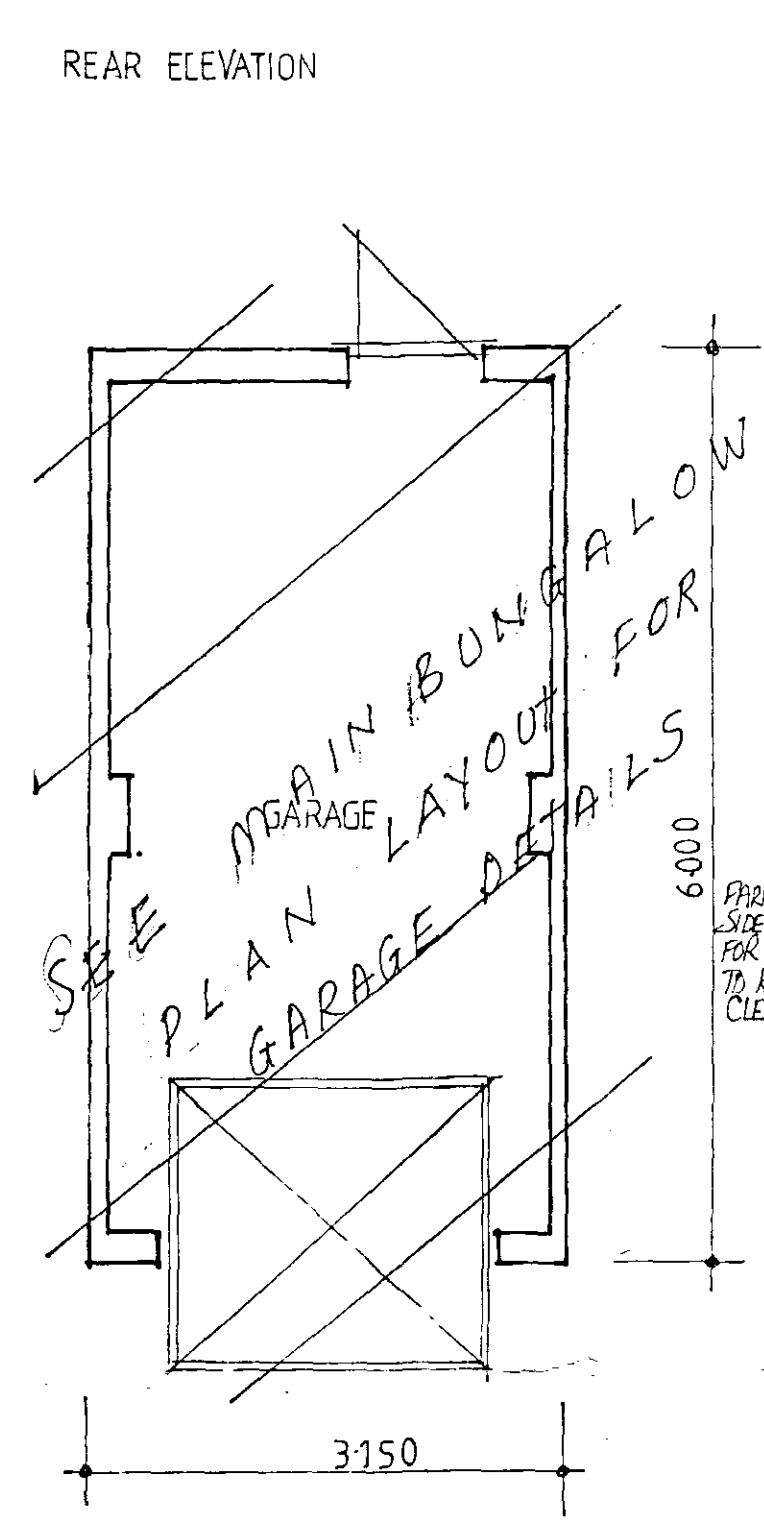
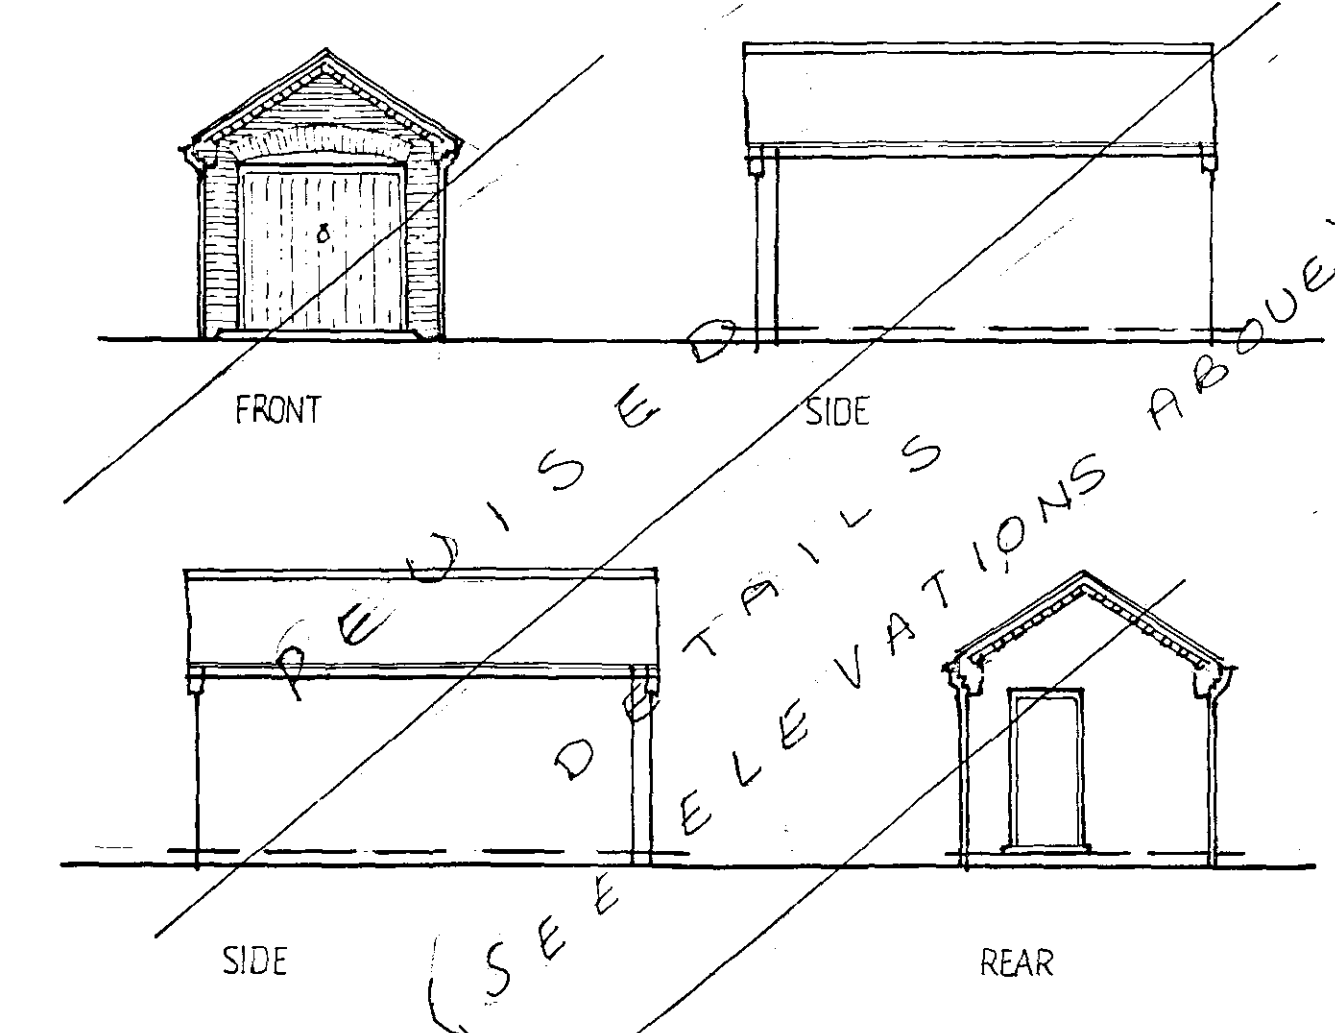


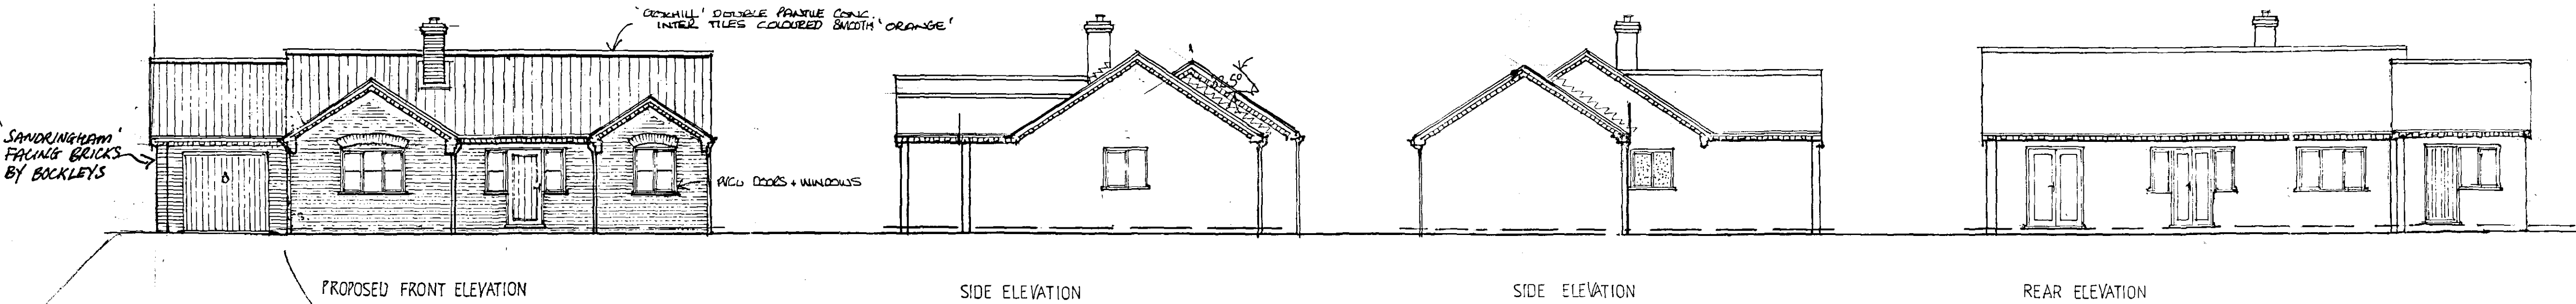

DETERMINED PLAN

07/10/05
319/06

project: PROPOSED REPLACEMENT DWELLING INCL DETACHED GARAGE.
site: 'THE BUNGALOW', MARSH ROAD, GEDNEY DYKE, LINCOLNSHIRE,
clients: MR AND MRS L.W. BLISS.
scales: 1:50, 1:100.
date: OCT, 2005.

(A) AMENDMENTS: (PLANNING) ROOF PITCH RAISED. CHIMNEY ADDED. NOV. 2005.
(B) REVISED DRAWING: MARCH 2006. GARAGE LINKED TO BUNGALOW.