
Note:
See CL-2501-P-03 and P-04 for coordinates of site location.
See CL-2501-P-05 for more context on location, with barge placed on a chart background.

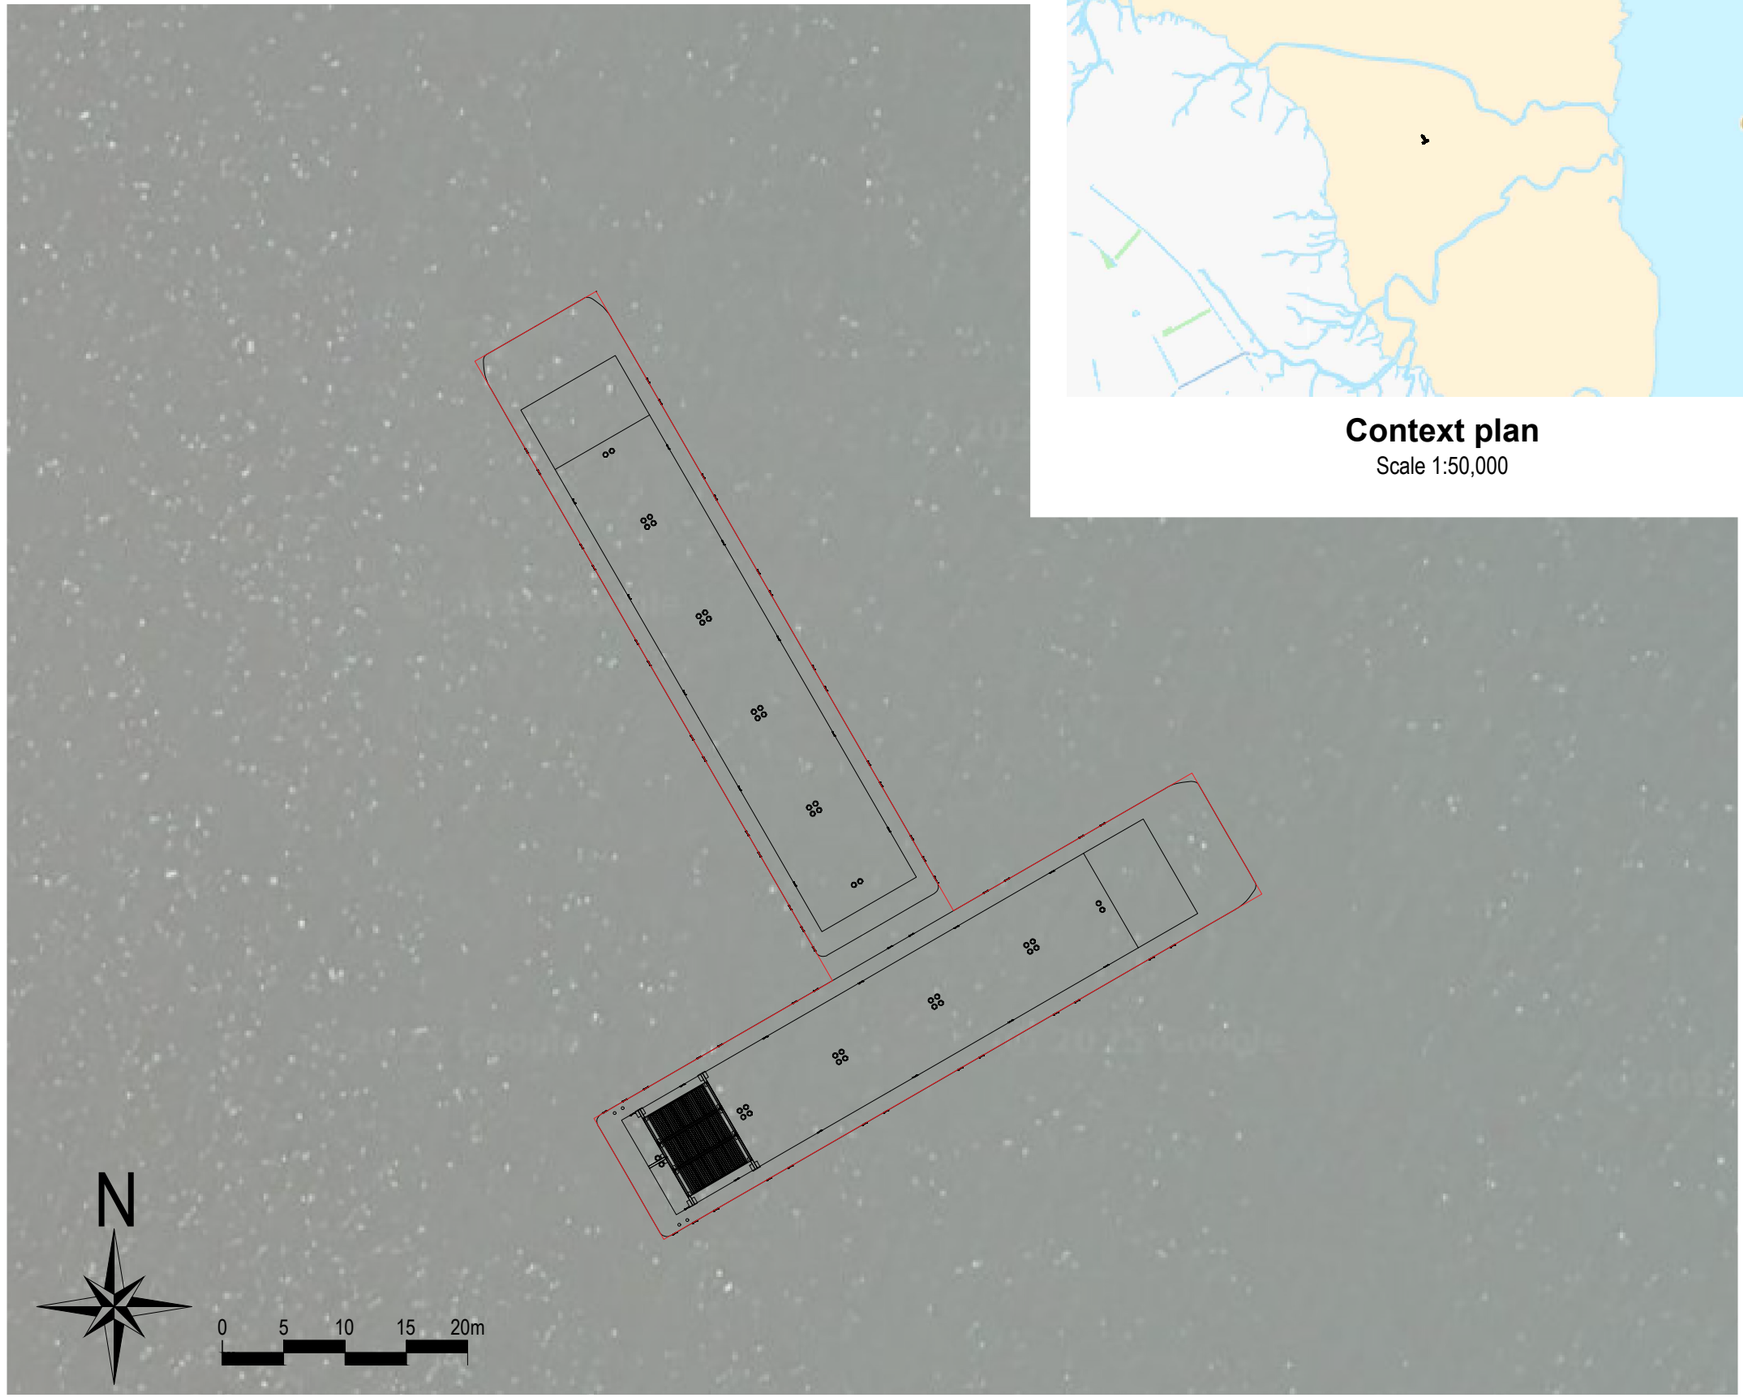

Block plan
Scale 1:500

Context plan
Scale 1:50,000

Notes:

1 - Do not scale this drawing. Work to figured dimensions only. This drawing is copyright of Marmus and should only be reproduced with their express permission. Check all dimensions on site. Any discrepancies should be reported to Marmus prior to commencement.

2 - All Dimensions in mm's unless noted.

Rev	By	App'd	Date	Description
B	HB	GSS	04/04/25	Context plan included
A	HB	GSS	03/04/25	Scale amended to 1:500
-	HB	GSS	25/03/25	First Issue

MARMUS
Marmus Ltd
17-18 High Street | Leigh-on-Sea
Essex | SS9 2EN
T: 01702 714771
E: graham.slack@marmus.co.uk

Client:
Topbond PLC

Project:
Target 10 Application

Title:
Block Plan

Drawing No: CL-2501-P-02

Revision No: B

Status:
For Information

Scale: 1:500

Original Size: A3

0 mm 10 mm 20 mm 30 mm 40 mm 50 mm 60 mm

CL-2051 TARGET 10 LOCATION_RECOVER.DWG