


Gedney Drove End
Council Houses
Council Houses
Allotment Gardens
Wiseaze Close
SOUTH HOLLAND D.C.
PLAN DEPT.
23 MAR 1995
REF S324/95
DETERMINED
PLAN

A MIN OF 35M RUN OF SOAKAWAY DRAINAGE TO BE PROVIDED FOR GOOG. SEPTIC TANK.

TREE PLANTING TO BE CHERRY, PEAR, APPLE AND PLUMB MIXTURE PLANTING HT. 1.M.

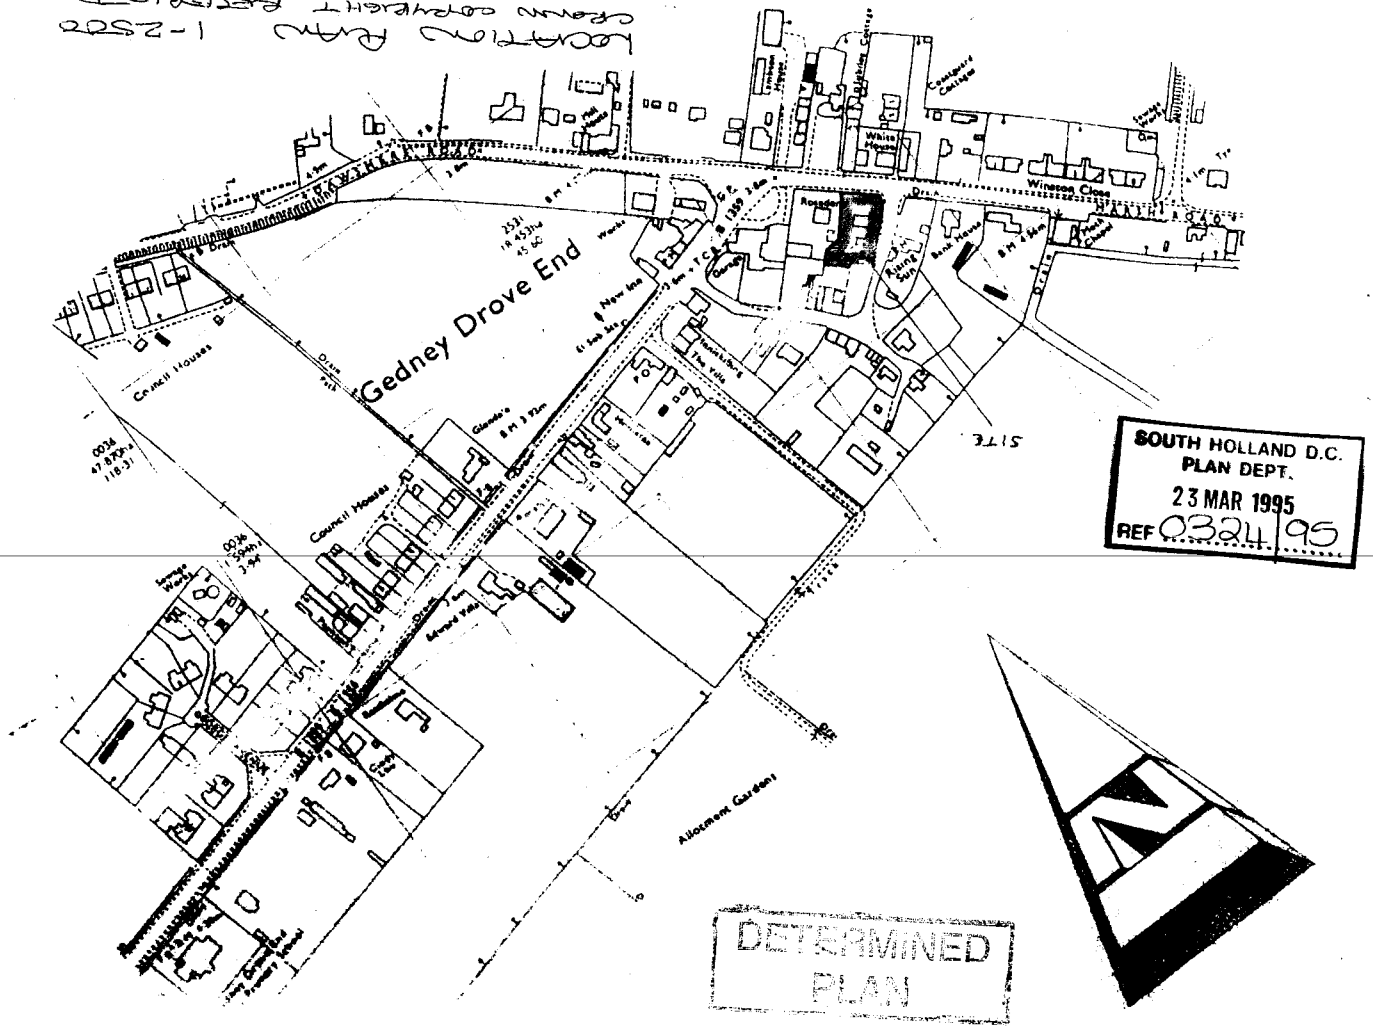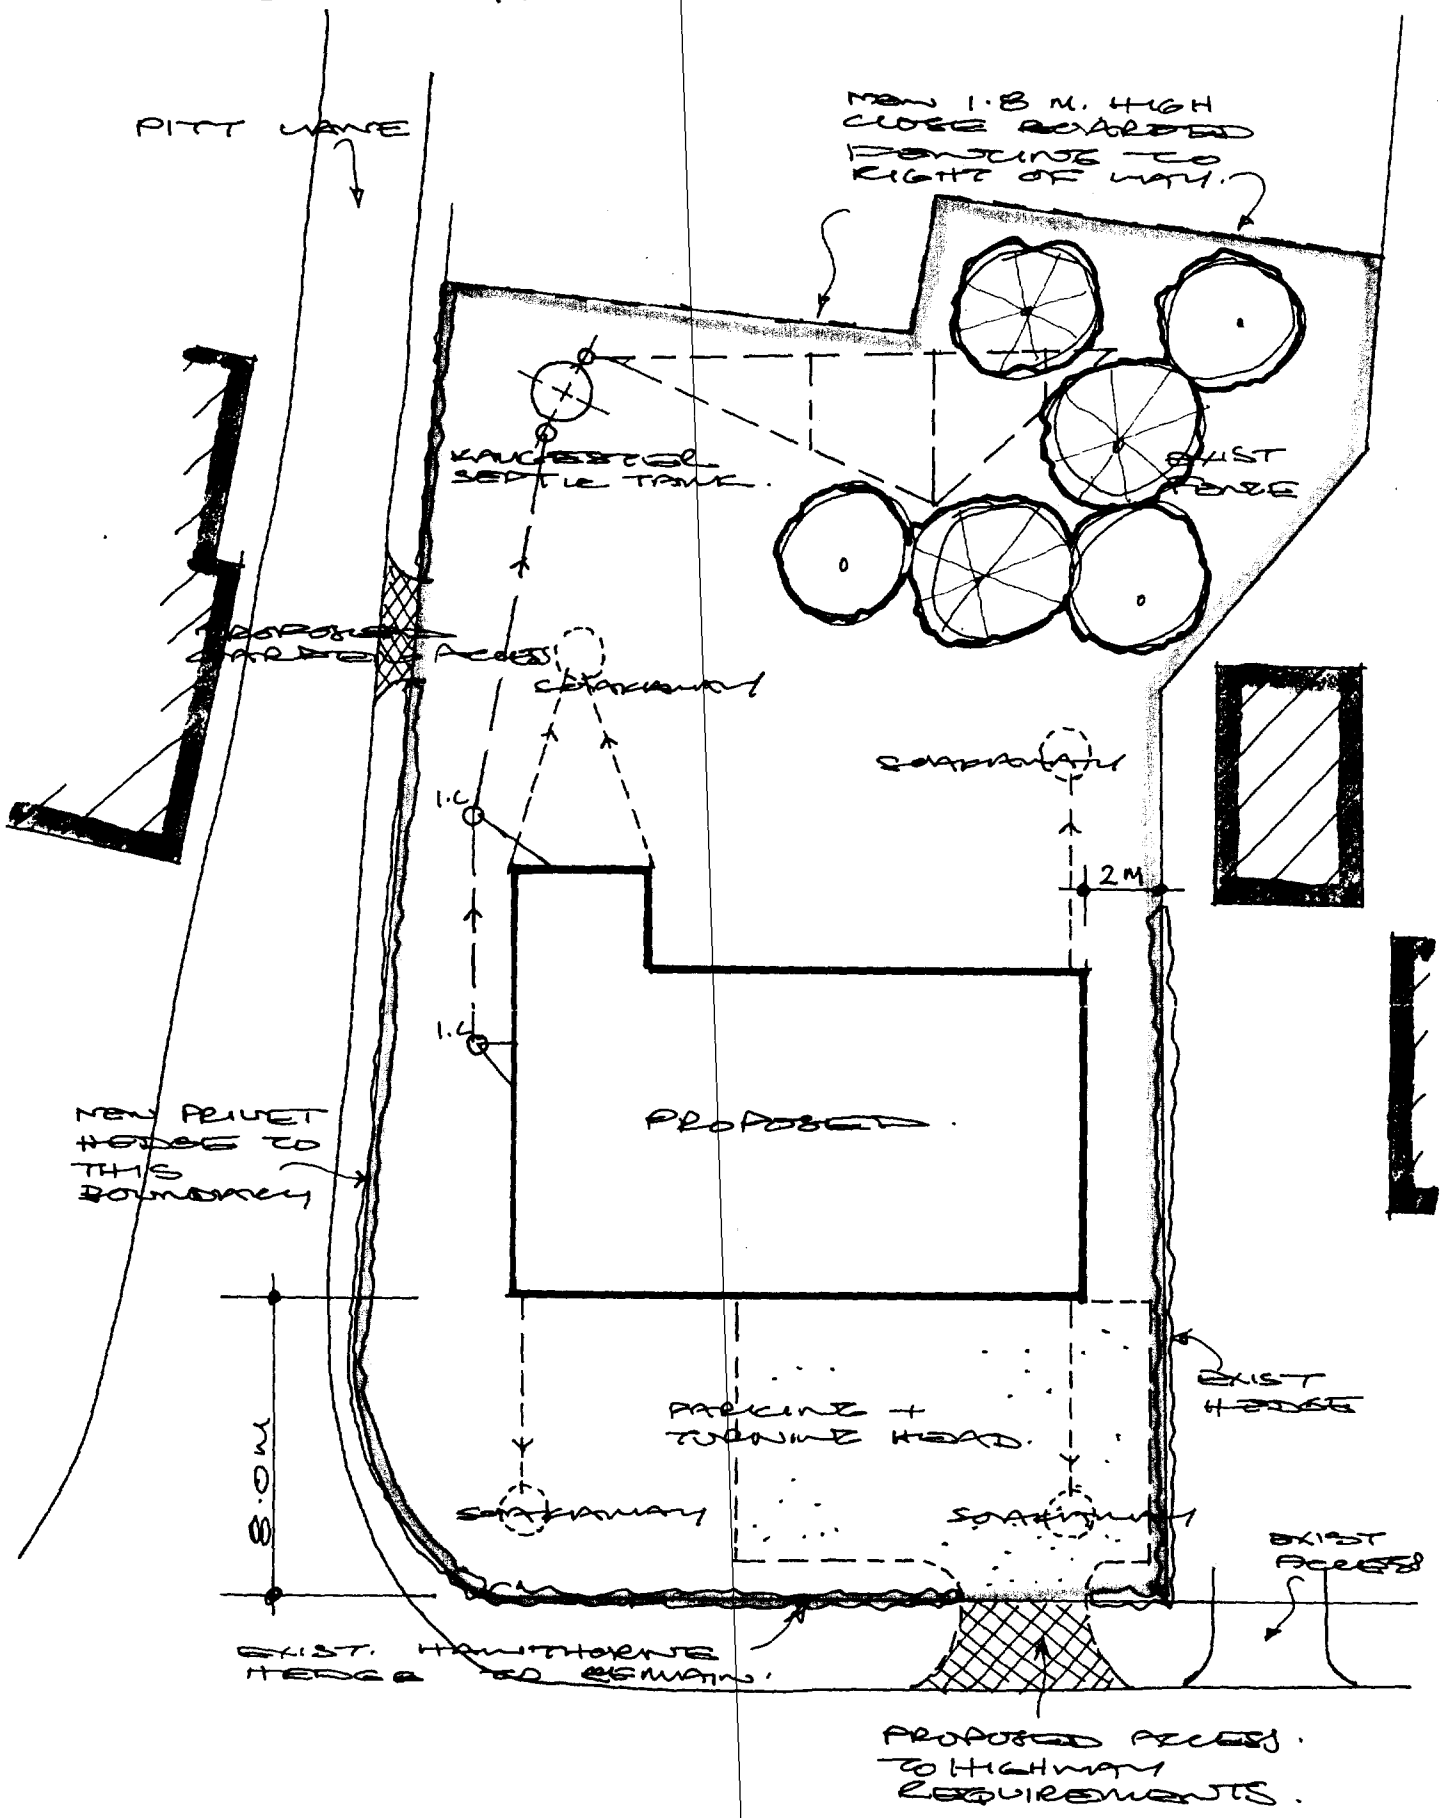


SOUTH HOLLAND D.C.
PLAN DEPT.
23 MAR 1995
REF 0324/95

SITE LAYOUT.

SCALE 1:200

A MIN OF 35M RUN OF SOAKAWAY DRAINAGE TO BE PROVIDED FOR GOOG. SEPTIC TANK.

TREE PLANTING TO BE CHERRY, PEAR, APPLE AND PLUMB MIXTURE PLANTING HT. 1.M.

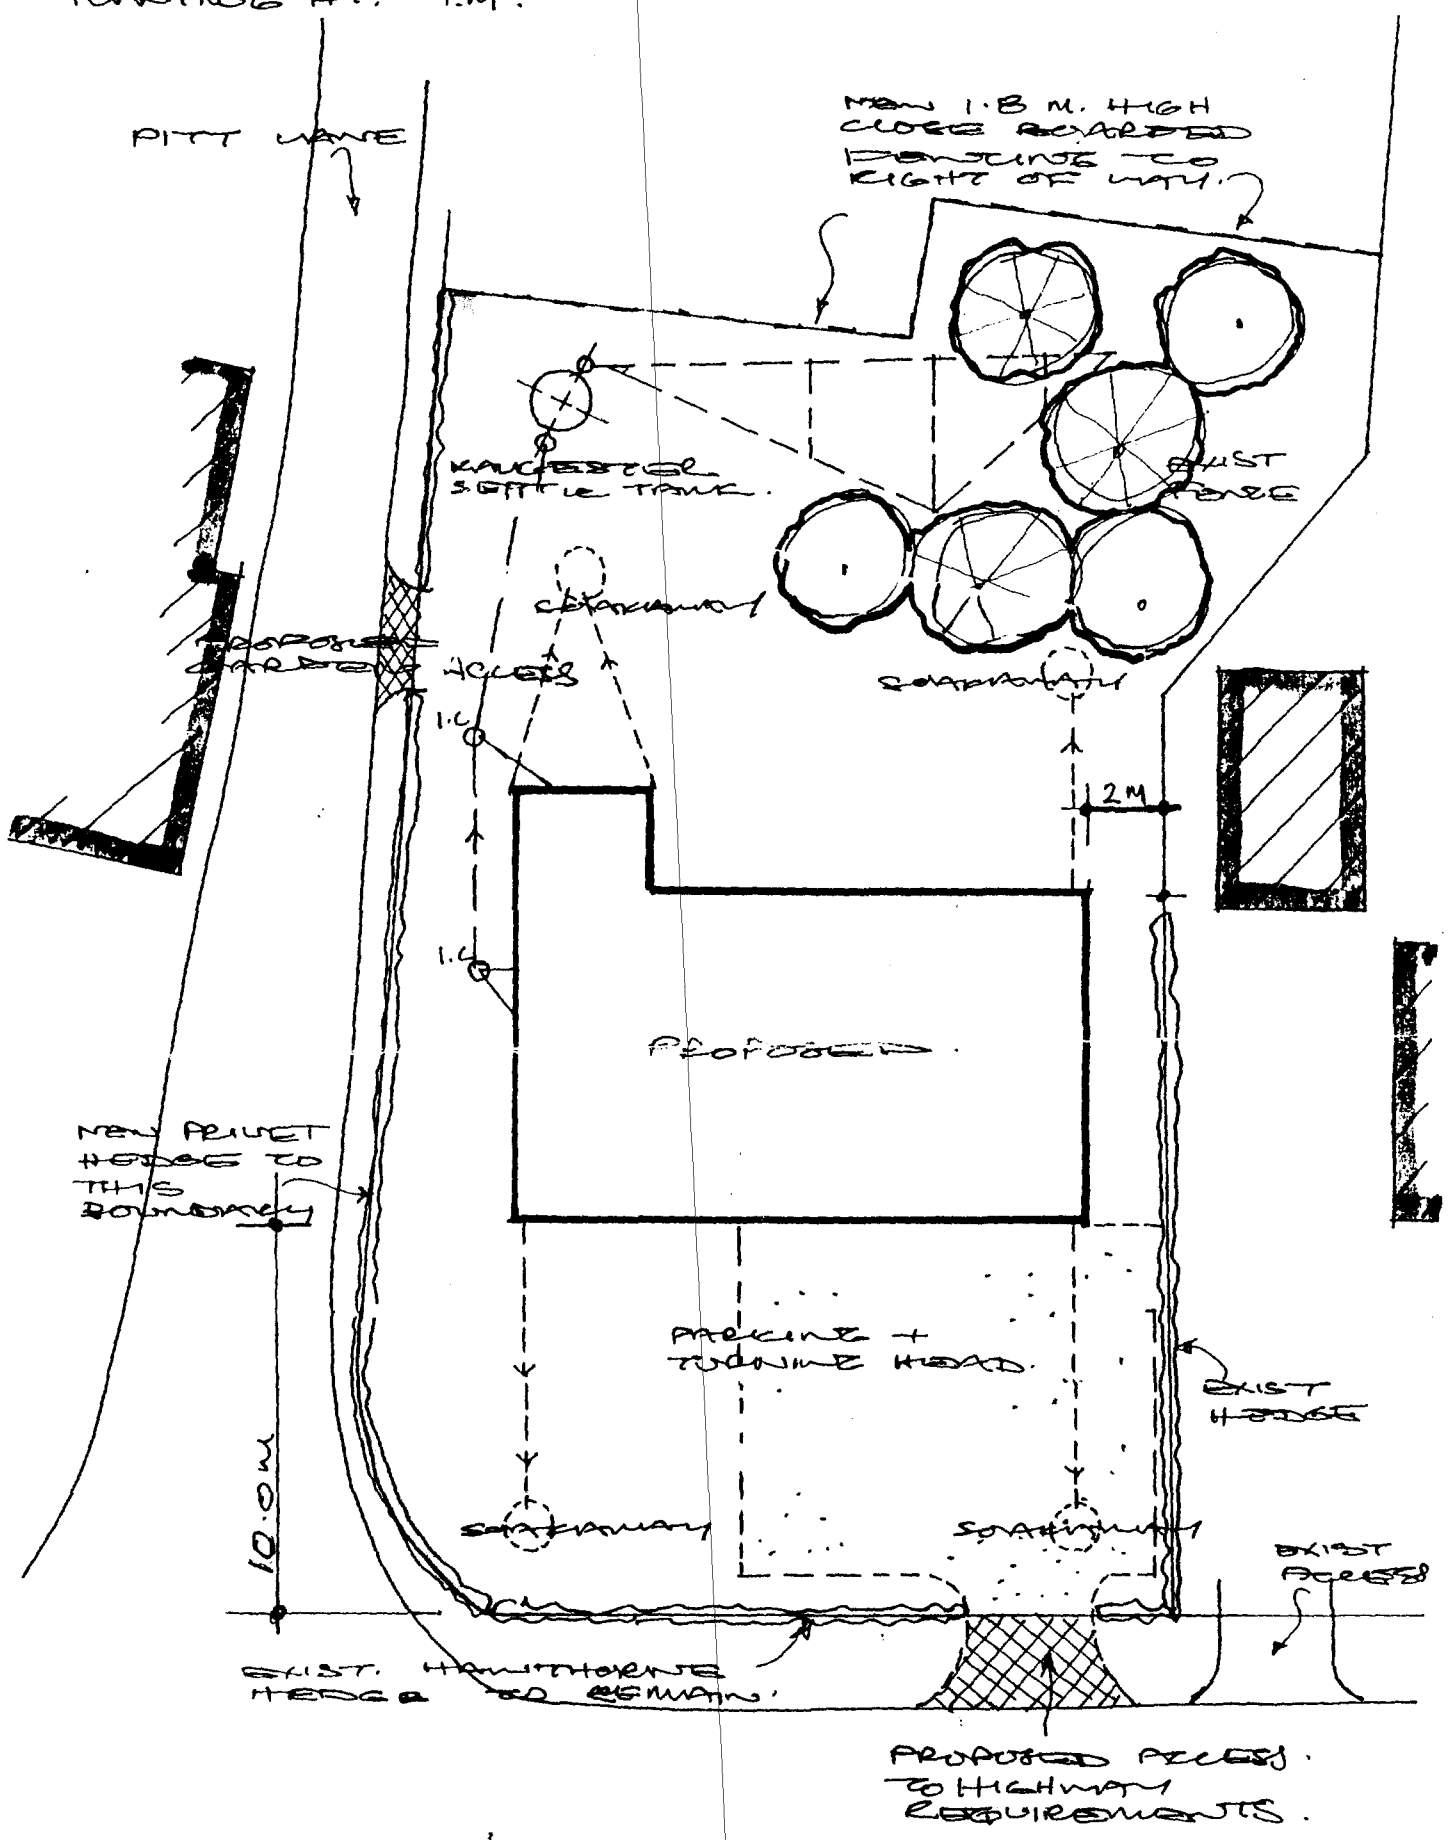

SITE LAYOUT.

SCALE 1.200

AMENDED PLAN
Ref. A1


SOUTH ... DC
HOUS... ING
07 ... 1995
0324/95

9527/8

A MIN OF 35M RUN OF SOAKAWAY DRAINAGES TO BE PROVIDED FOR GOOG. SEPTIC TANK.

AMENDED PLAN
Ref. A2

TREE PLANTING TO BE CHERRY, PEAR, APPLE AND PLUMB MIXTURE PLANTING HT. 1.M.

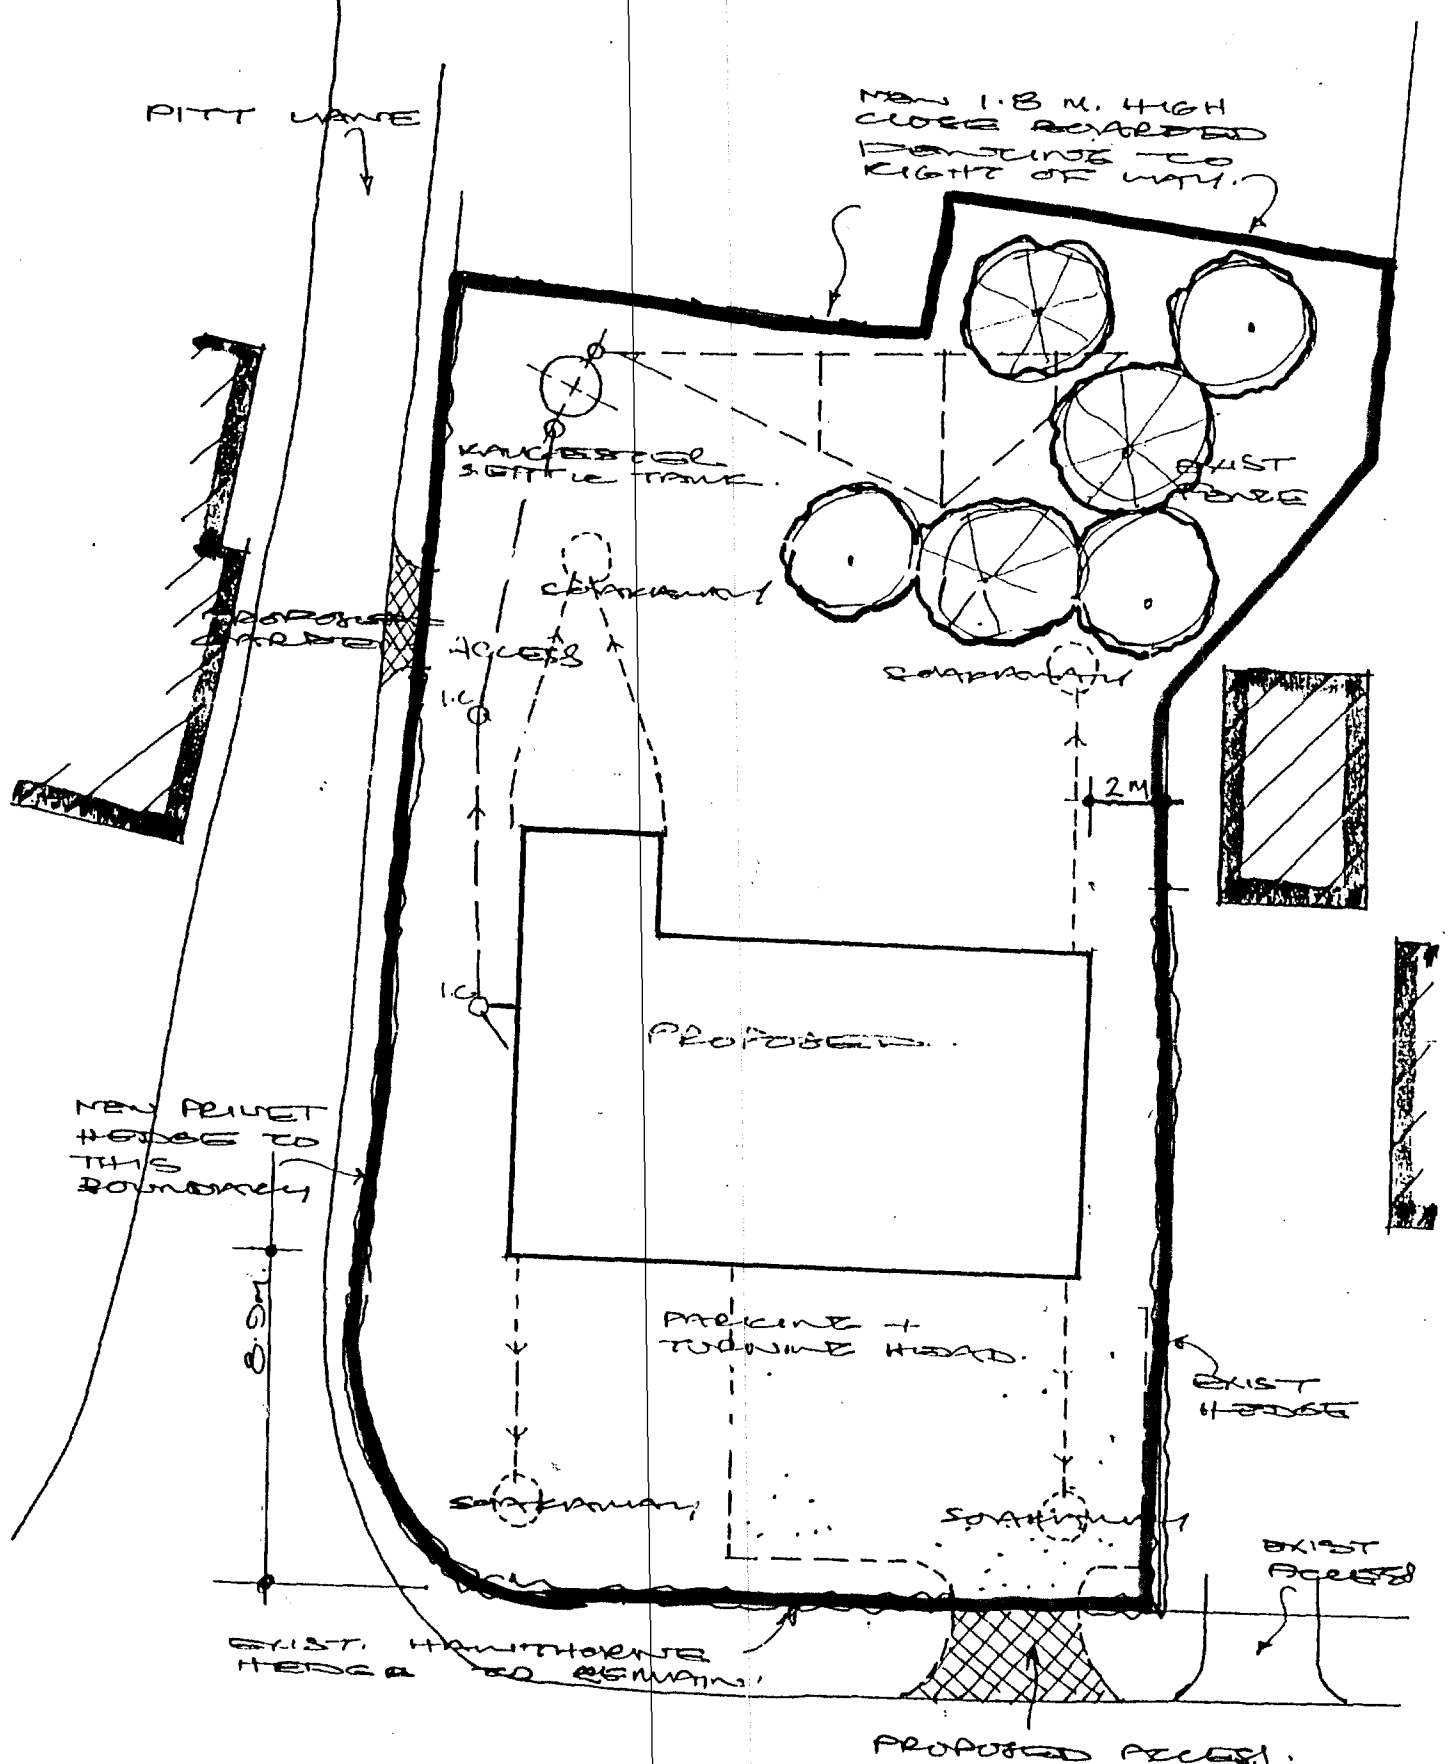

MARCH ROAD.

SITE LAYOUT.

SOUTH HOLLAND DC
HOUSING & PLANNING
20 JUL 1995
Ref: H06/0324/95.

SCALE 1:200

0527/8.