




FRONT

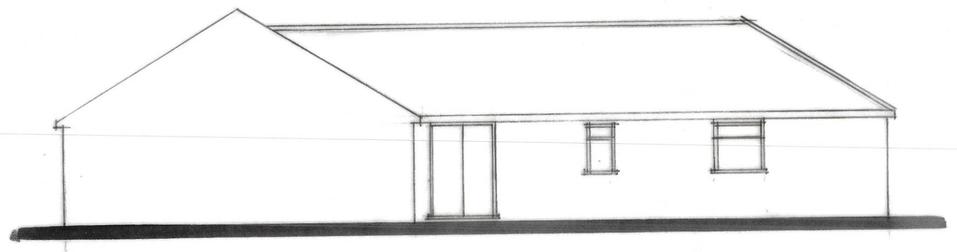


SIDE

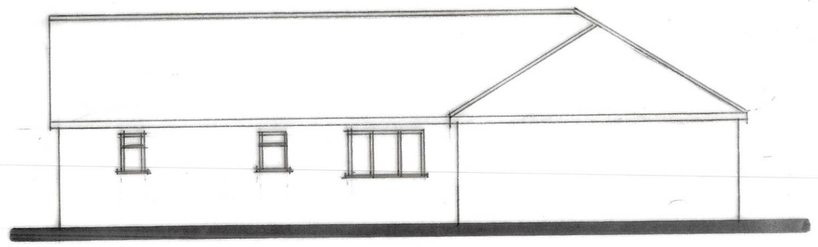

REAR

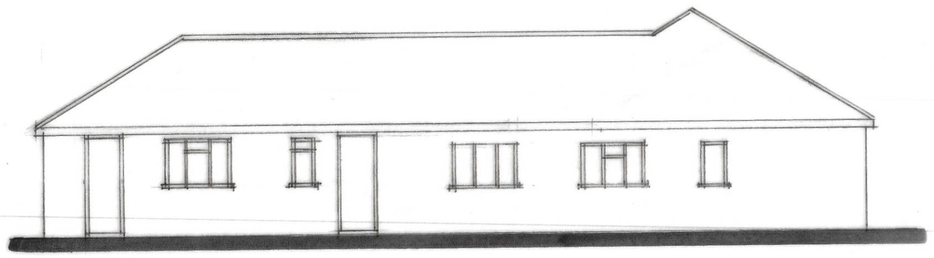

SIDE

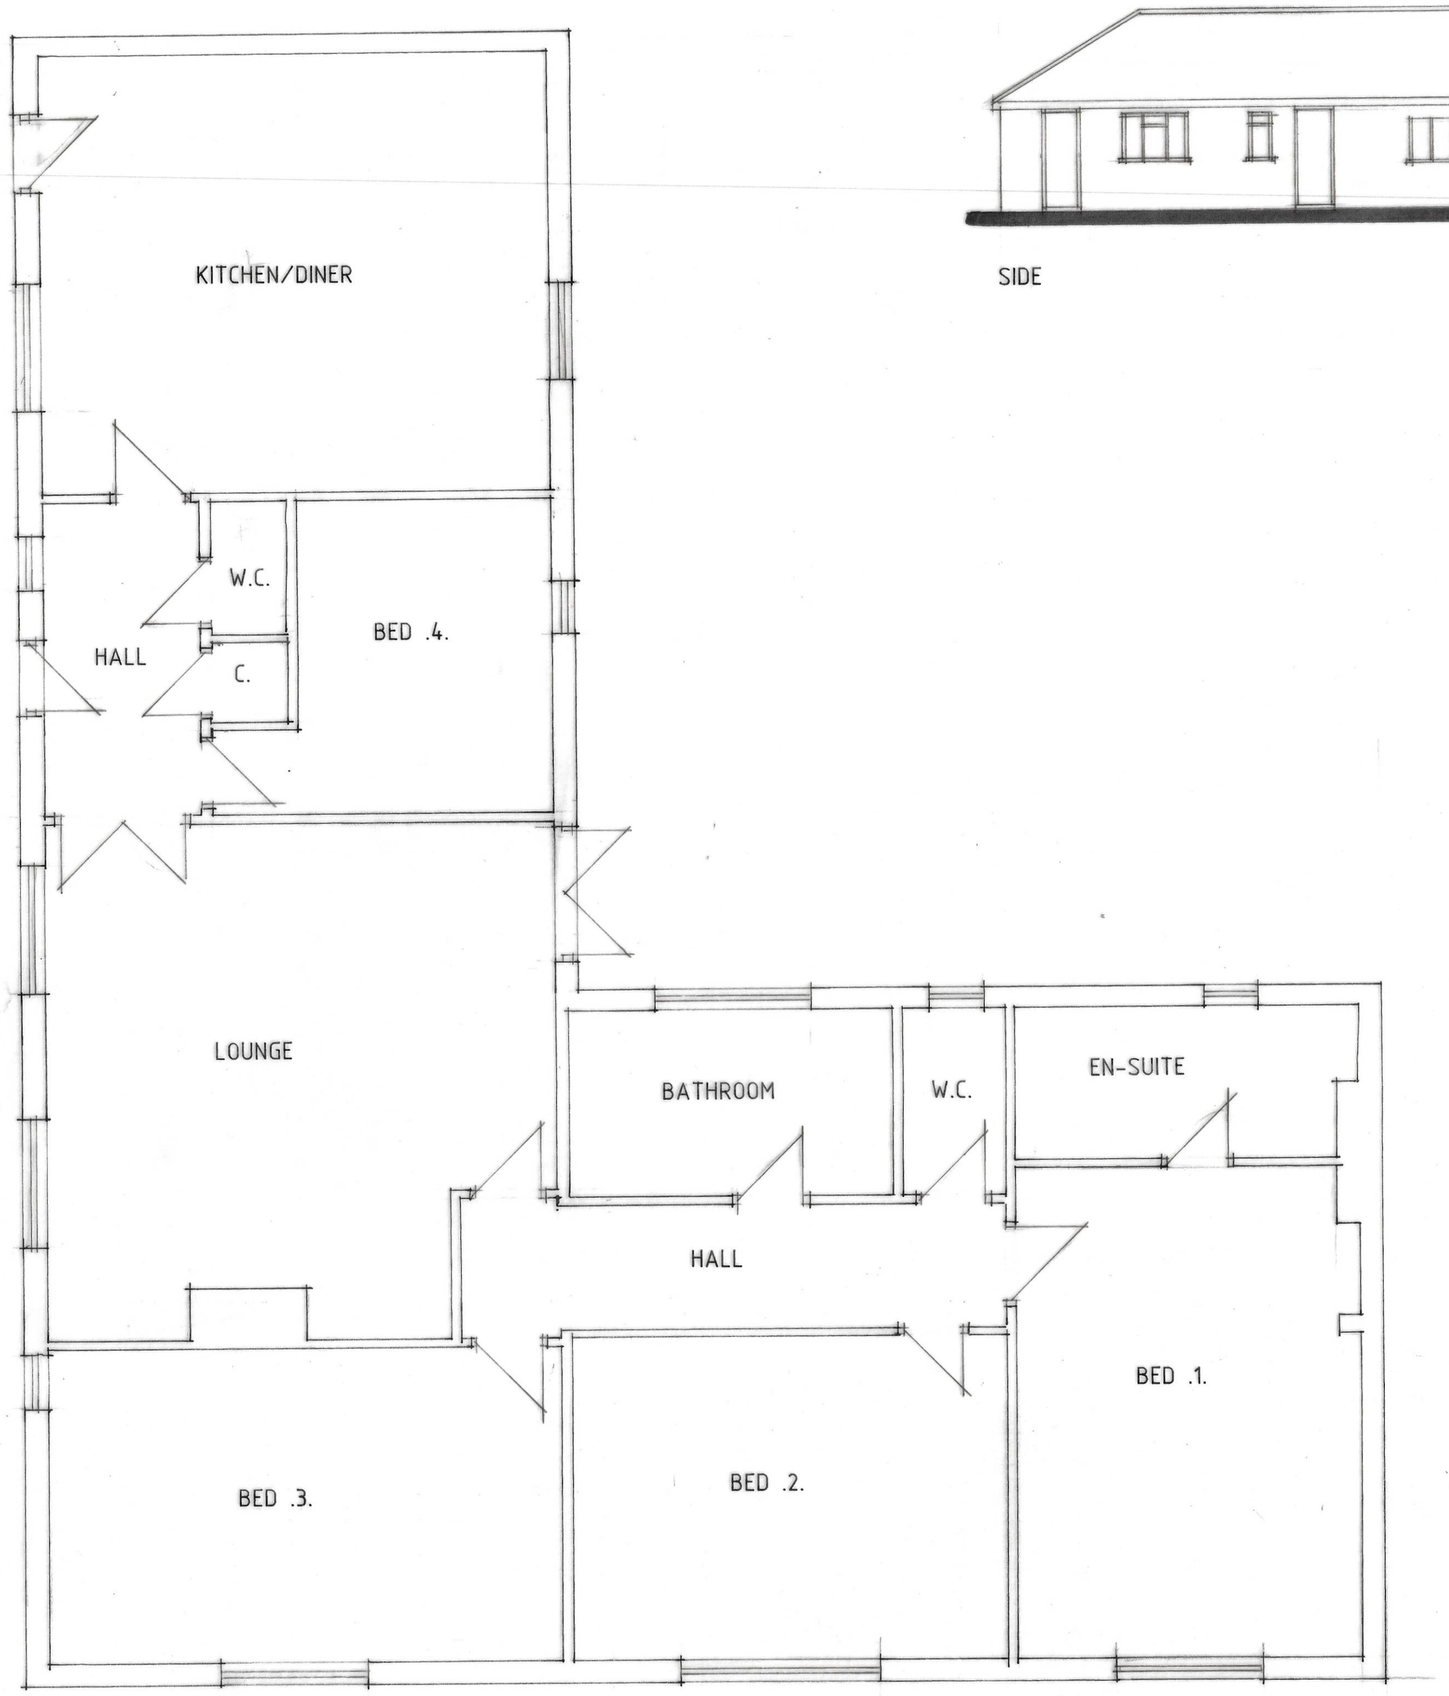

FLOOR PLAN

Status
DESIGN
CONSULTANTS IN ARCHITECTURE & PLANNING

PROPOSED ANNEXE
EXTENSION AT RAVENSWING,
RYEFIELD LANE, HOLBEACH
FEN FOR

MRS. C. WELLAVIZE.

PLAN AS EXISTING

1:100 1:50	SD21-034/1
JAN-23	B.GILHAM.

2 Edinburgh Walk, Holbeach,
Spalding, Lincs. PE12 7AP
Tel: 01406 424343 Fax: 01406 490702