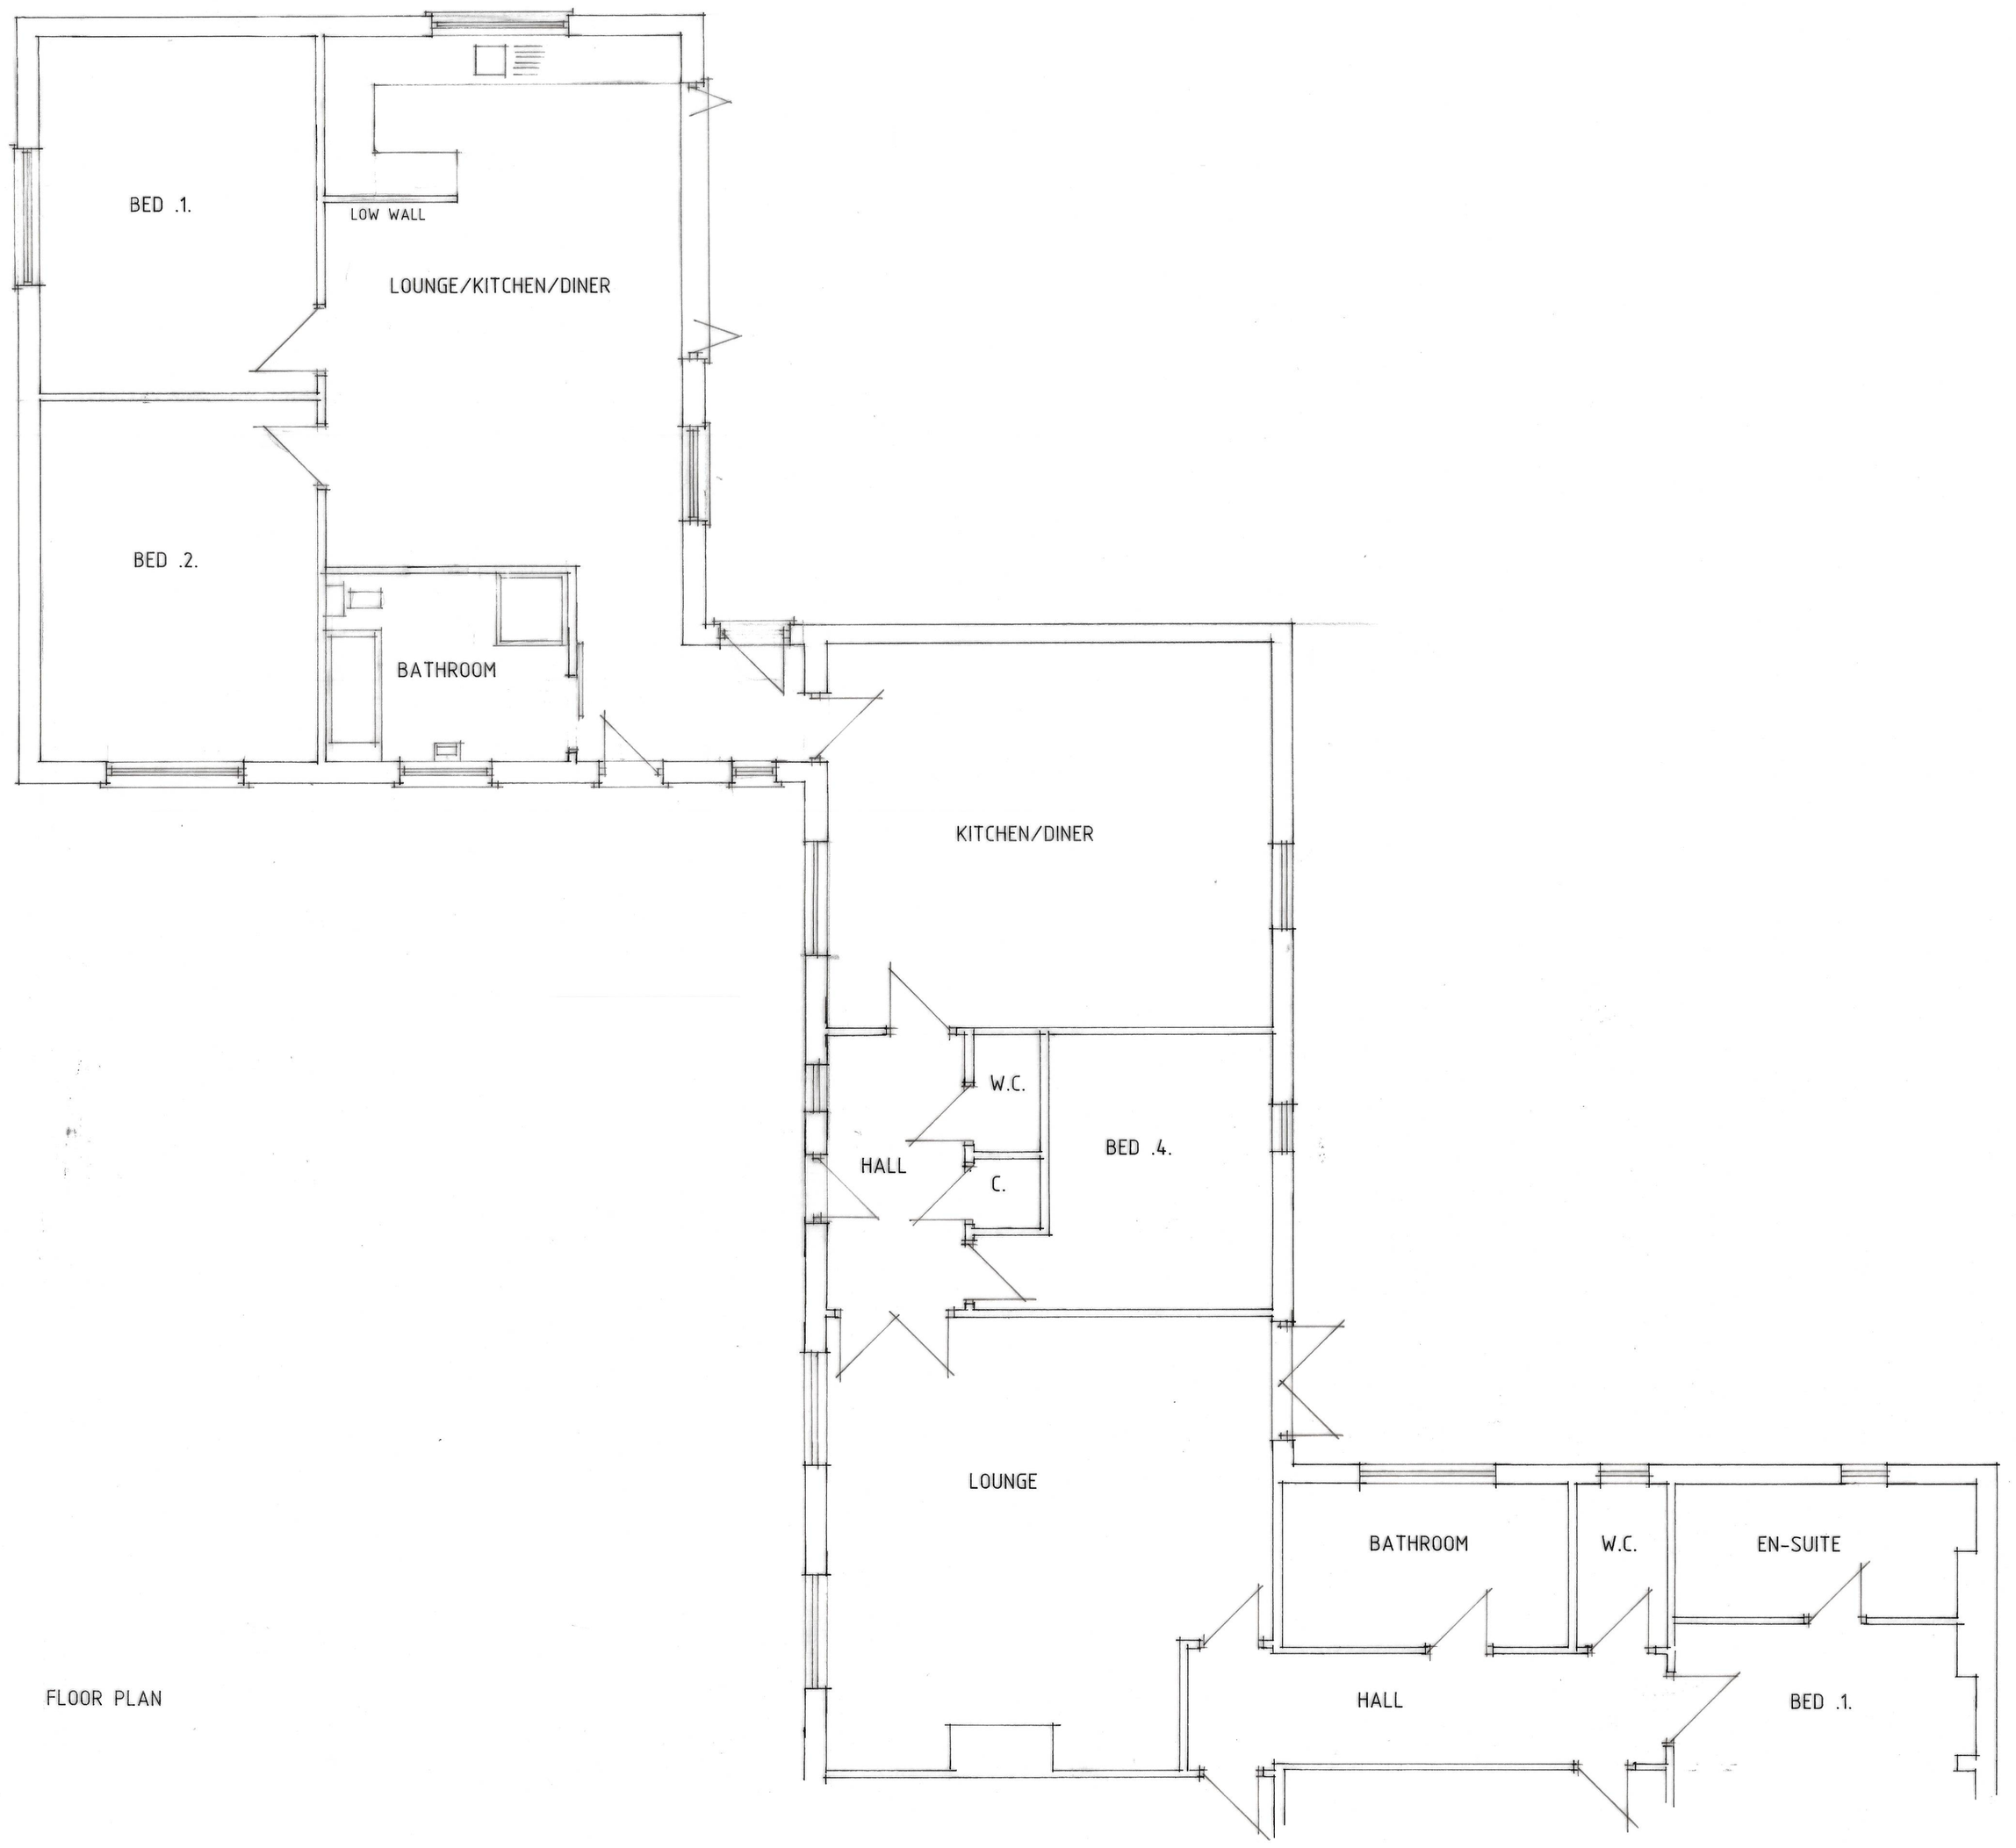


FLOOR PLAN

B - ALTS - 13.3.23
A - ALTS - 13.2.23

Status DESIGN
CONSULTANTS IN ARCHITECTURE & PLANNING

PROPOSED ANNEXE
EXTENSION AT RAVESWING,
RYEFIELD LANE, HOLBEACH
FEN FOR

MRS. C. WELLAVIZE.

PLAN AS PROPOSED .2.

1:50	SD21-034/4
FEB-23	B.GILHAM.

2 Edinburgh Walk, Holbeach,
Spalding, Lincs. PE12 7AP
Tel: 01406 424343 Fax: 01406 490702