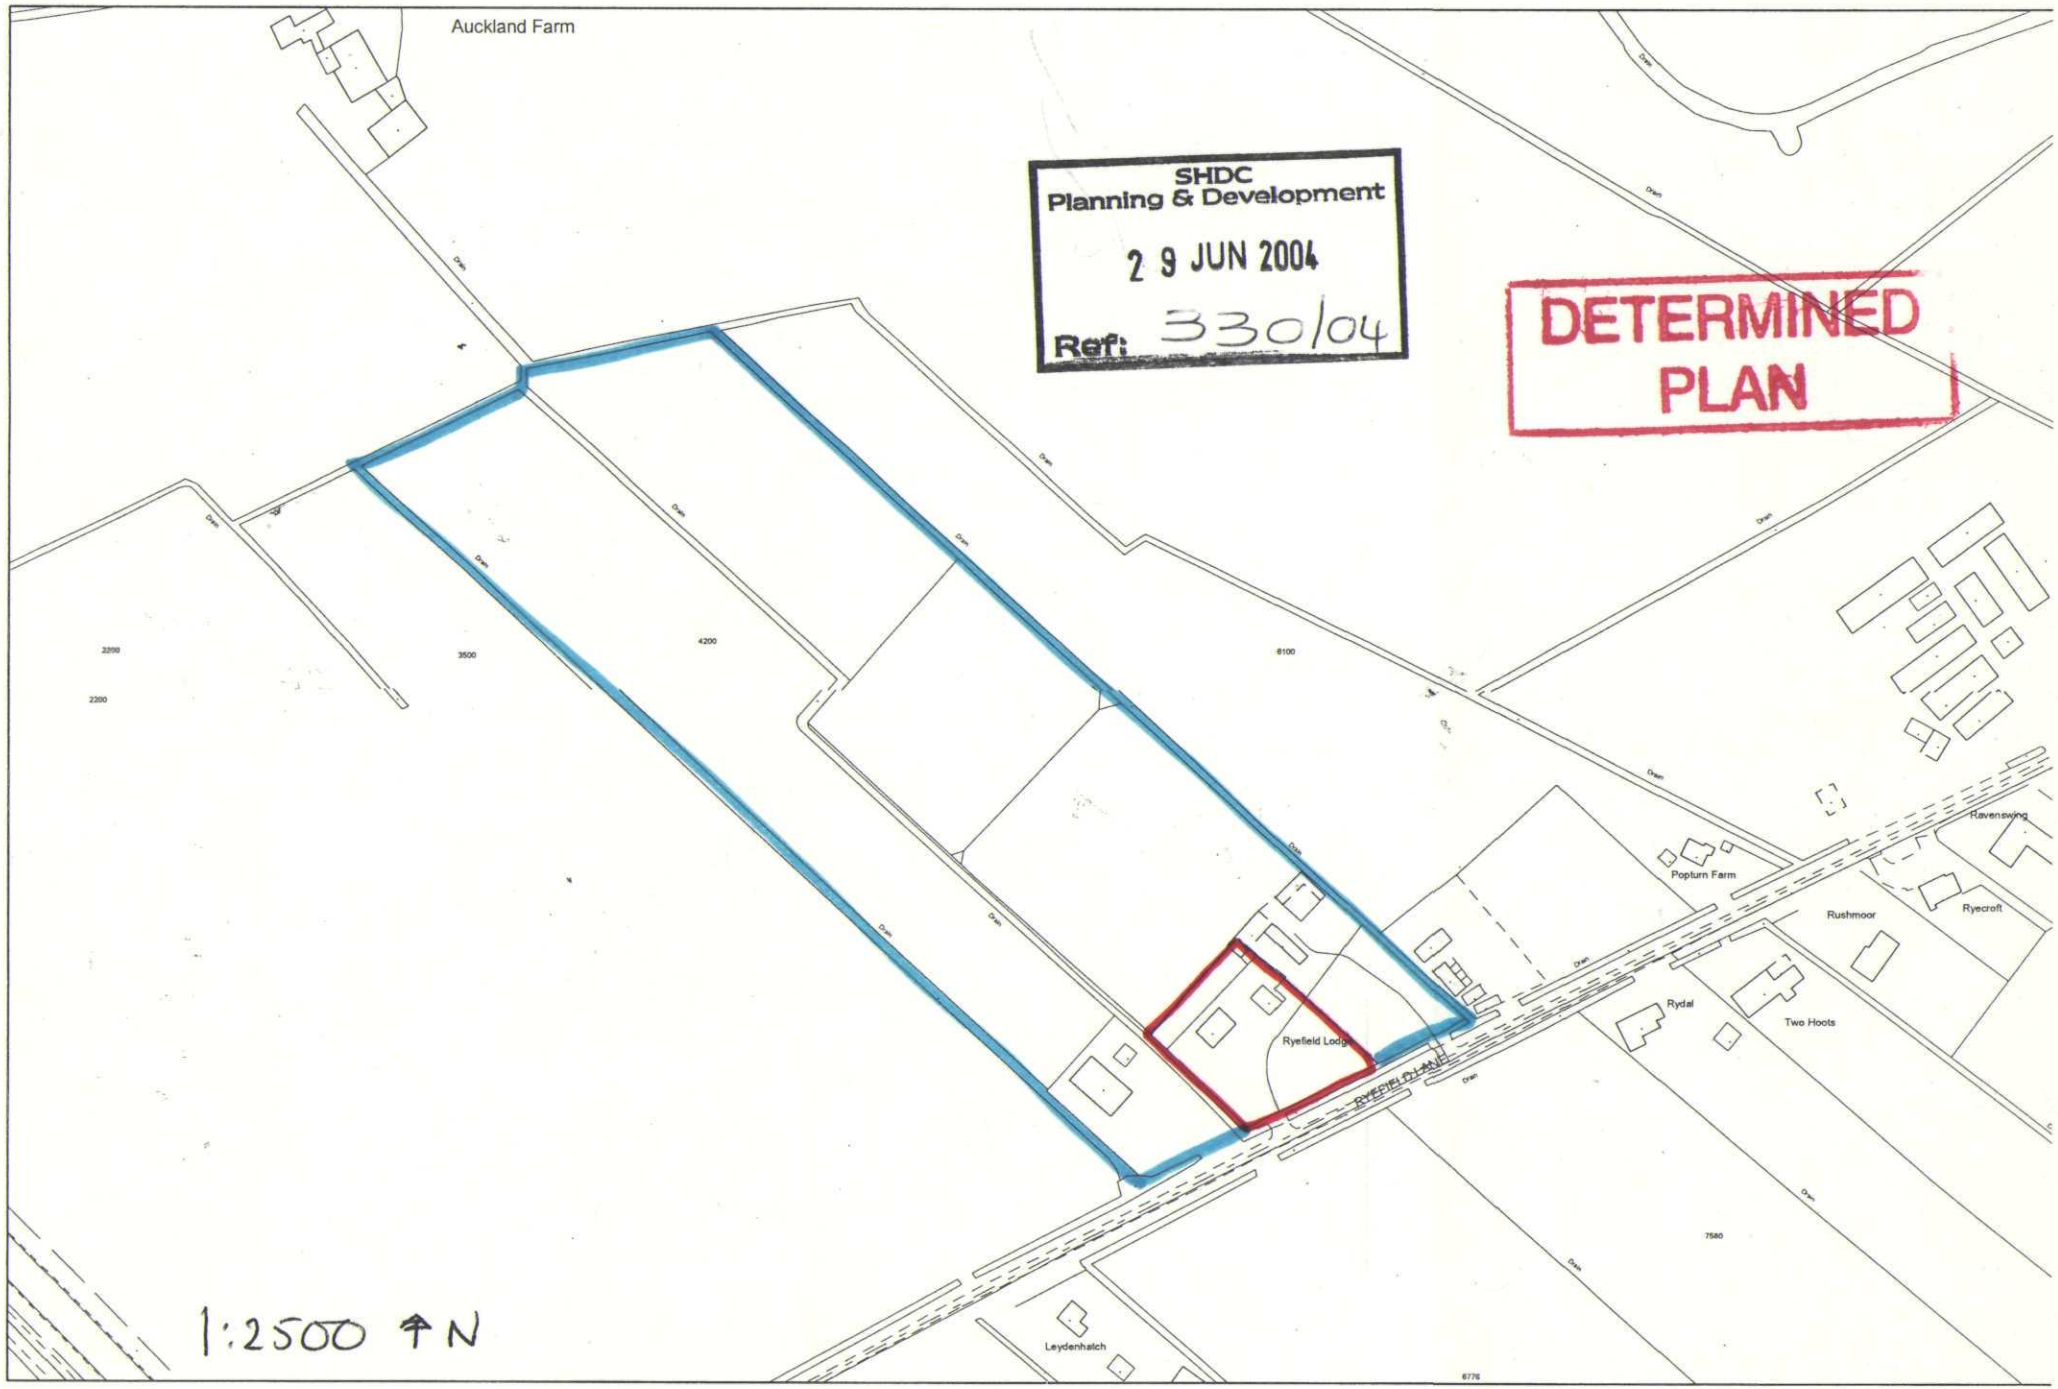

Auckland Farm
SHDC
Planning & Development
2 9 JUN 2004
Ref: 330/04
DETERMINED
PLAN
Drain
2200
3500
4200
8100
Popturn Farm
Ravenswing
Rushmoor
Ryecroft
Rydal
Two Hoots
Ryefield Lodge
RYEFIELD LANE
7580
Leydenhatch
6776
1:2500
N