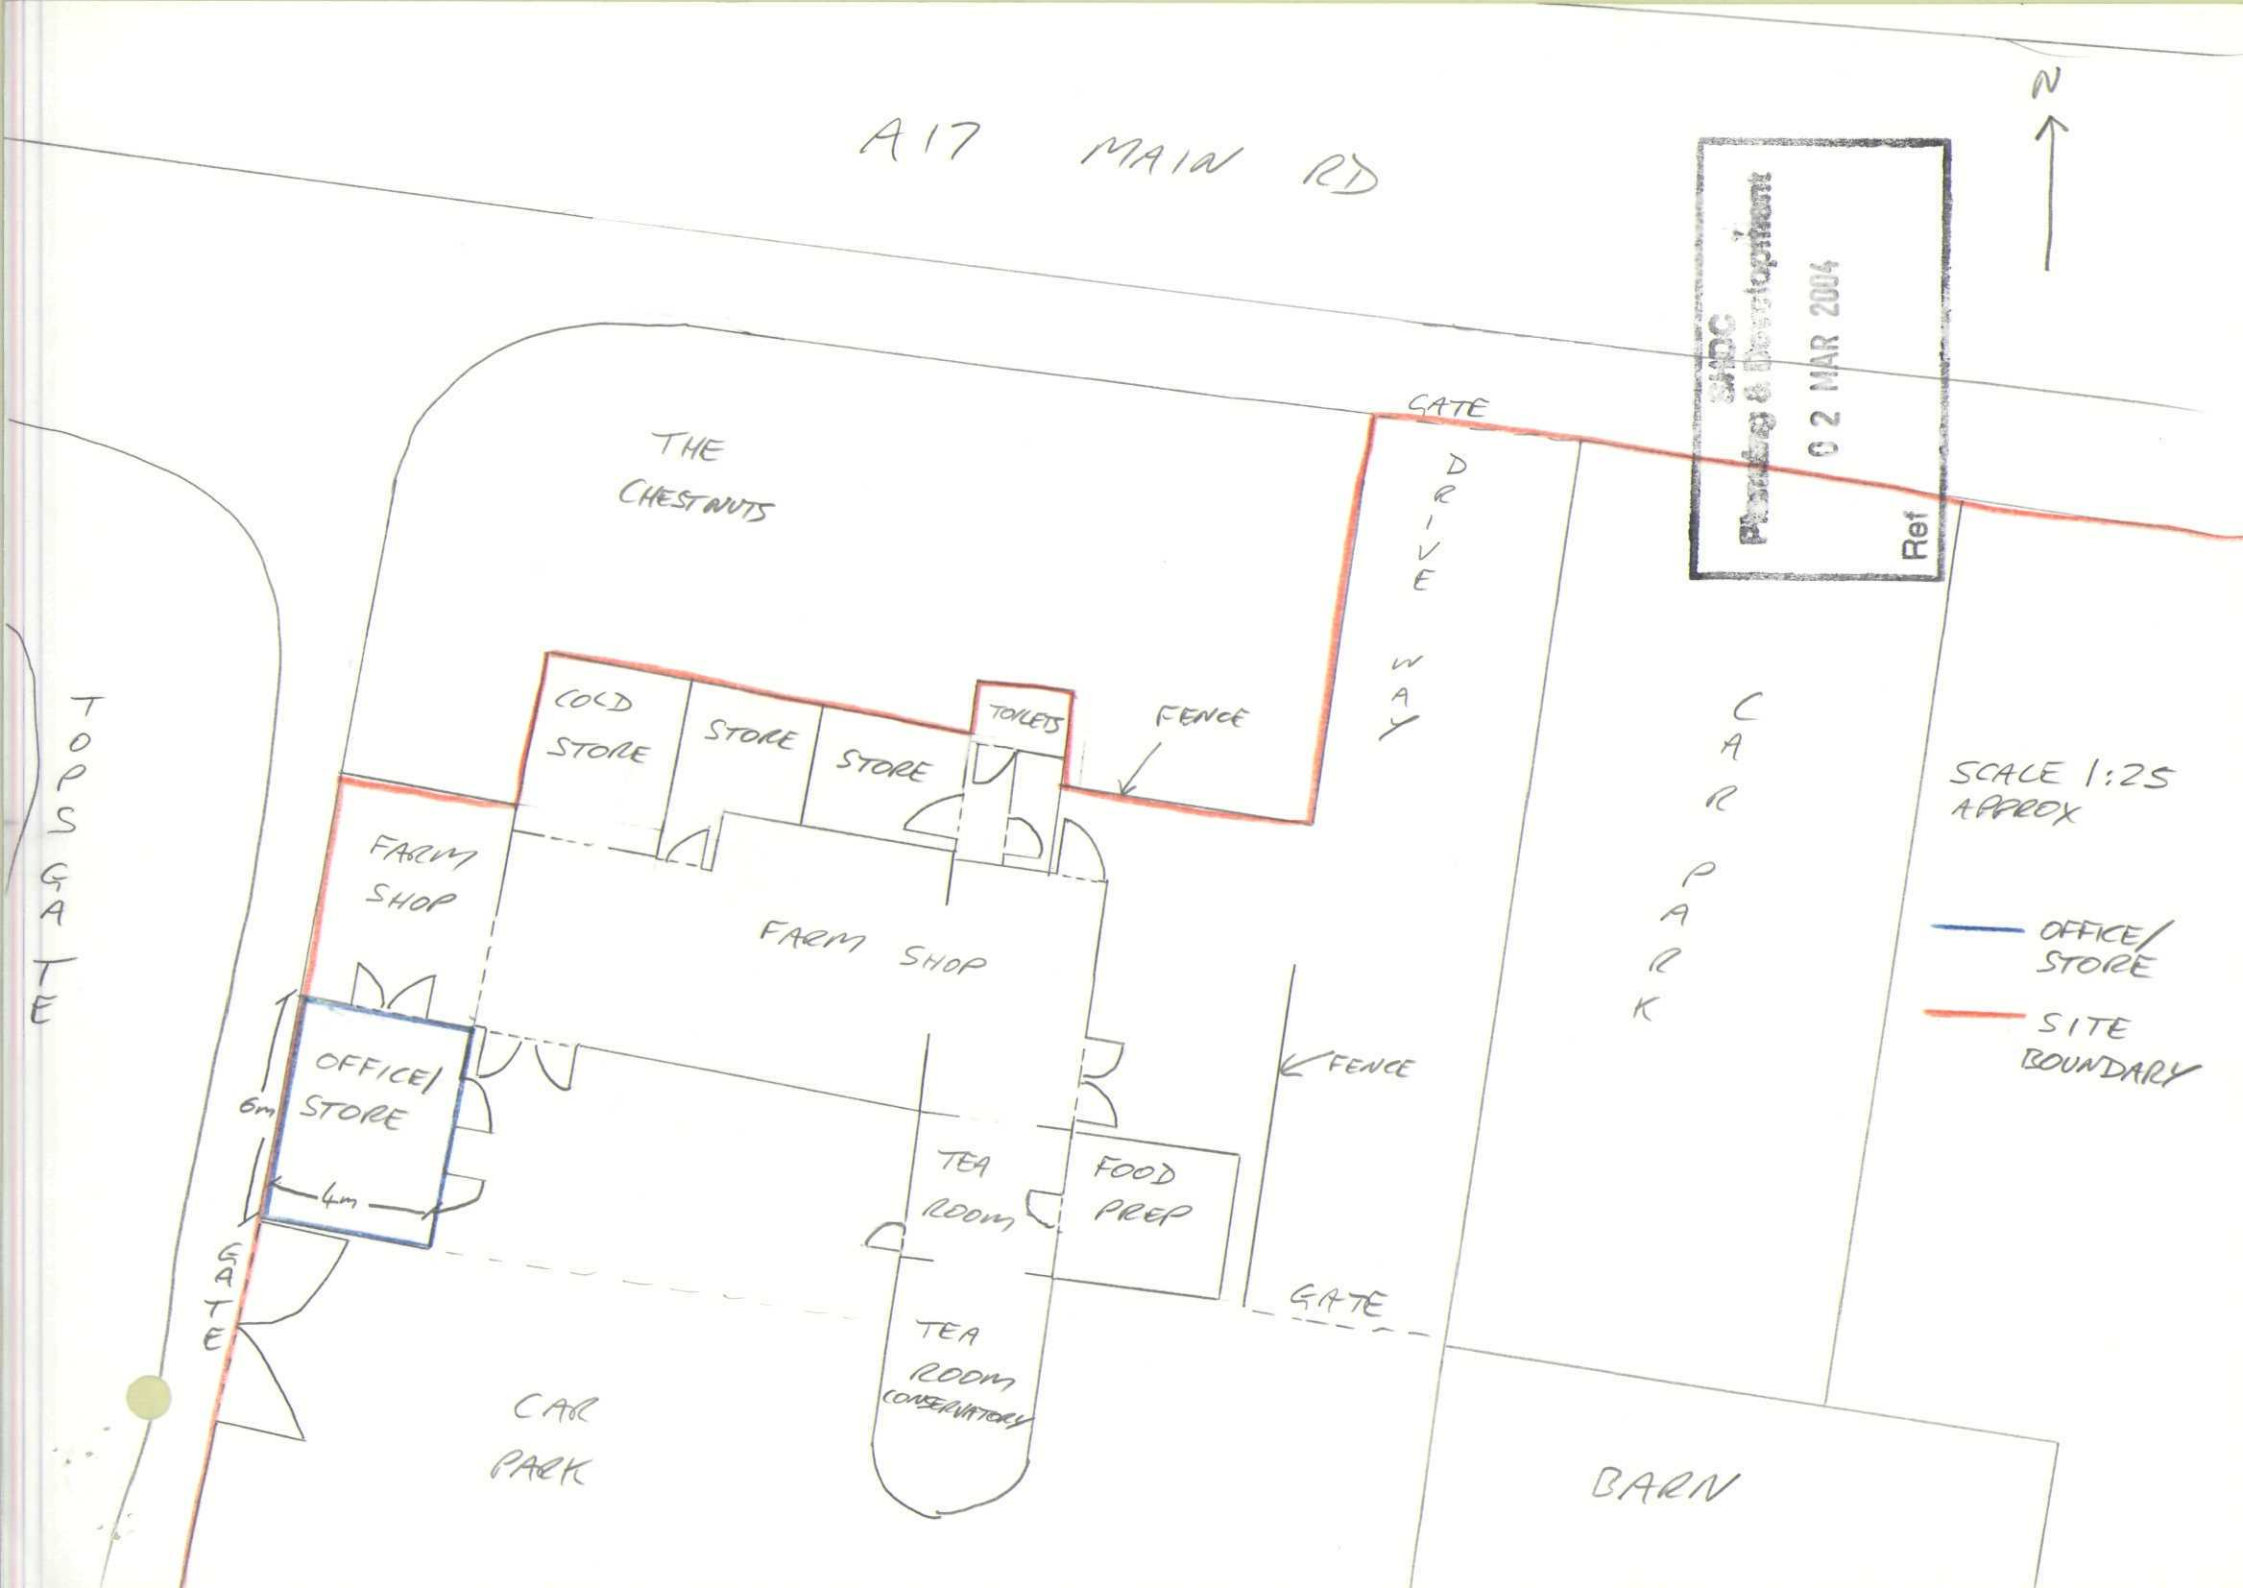

A17 MAIN RD
N
THE CHESTNUTS
GATE
DRIVE WAY
CAR PARK
COLD STORE
STORE
STORE
TOILETS
FENCE
FARM SHOP
FARM SHOP
OFFICE/ STORE
6m
4m
TEA ROOM
FOOD PREP
FENCE
GATE
TEA ROOM CONSERVATORY
CAR PARK
BARN
TOPS GATE
GATE
SCALE 1:25 APPROX
OFFICE/ STORE
SITE BOUNDARY
Planning & Development
02 MAR 2004
Ref