
UK MAP CENTRE .com

North

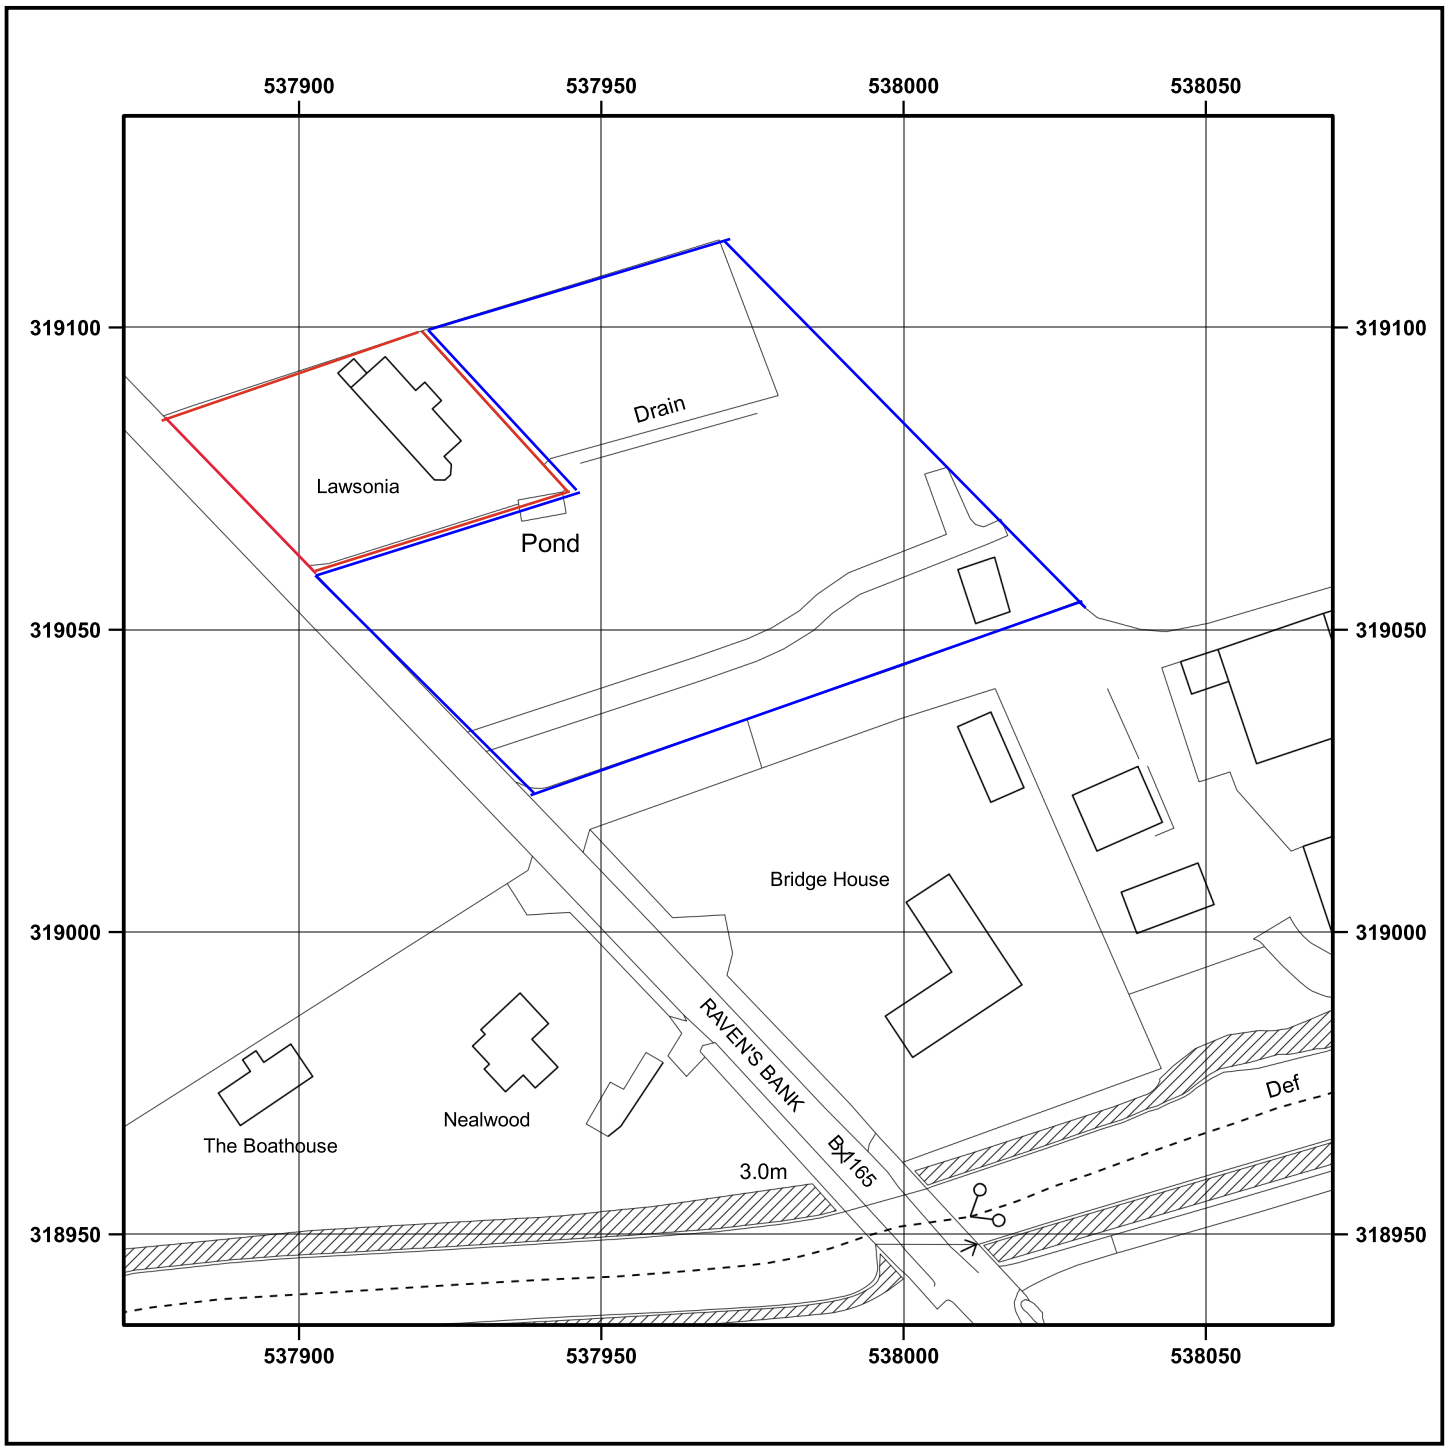

© Crown copyright and database rights 2026 OS AC0000848283. Public rights of way shown on this map have been taken from Local Authority definitive maps. The representation on this map of any other road, track or path is no evidence of the existence of a right of way.

0 12.5 25 37.5 50 m

Scale 1:1250 - 1cm = 12.5m - A4 Size

LAWSONIA FISHERGATE SUTTON ST JAMES SPALDING PE12 0EZ

Supplied by: www.ukmapcentre.com

Product Info: www.ukmapcentre.com/location-plans-1250-scale

Serial No: 330403

Centre Coordinates:537971,319035

Production Date:16/04/2026

Ordnance Survey Licensed Data