






Site Location Plan
Scale 1:1250

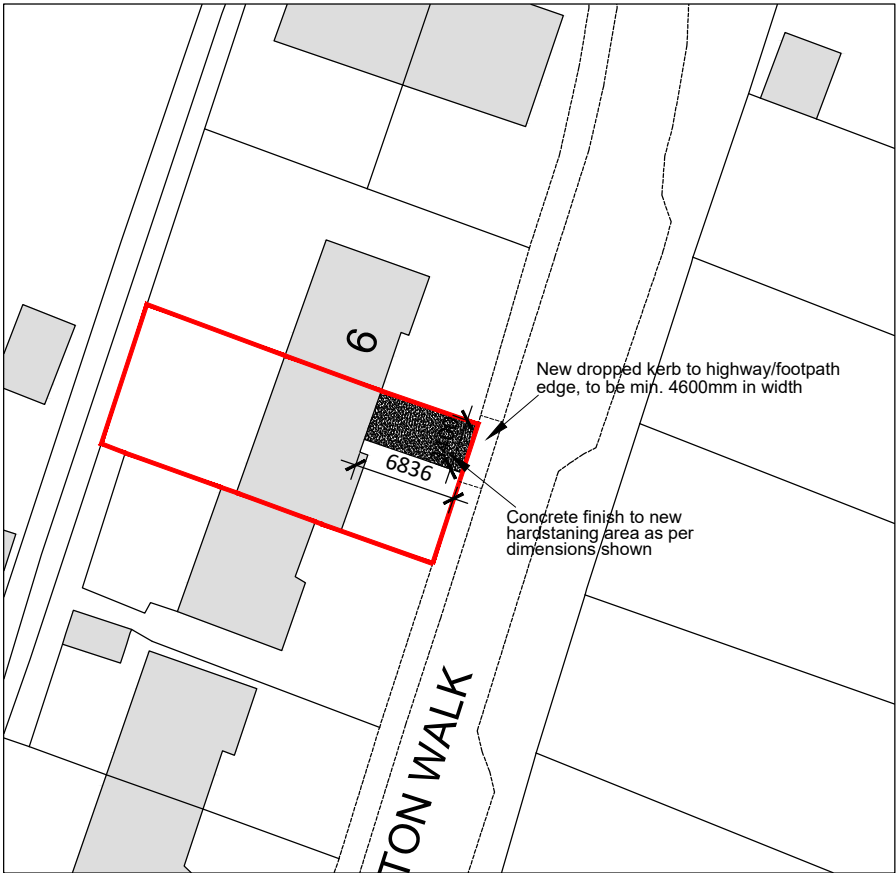

Proposed Block Plan
Scale 1:500

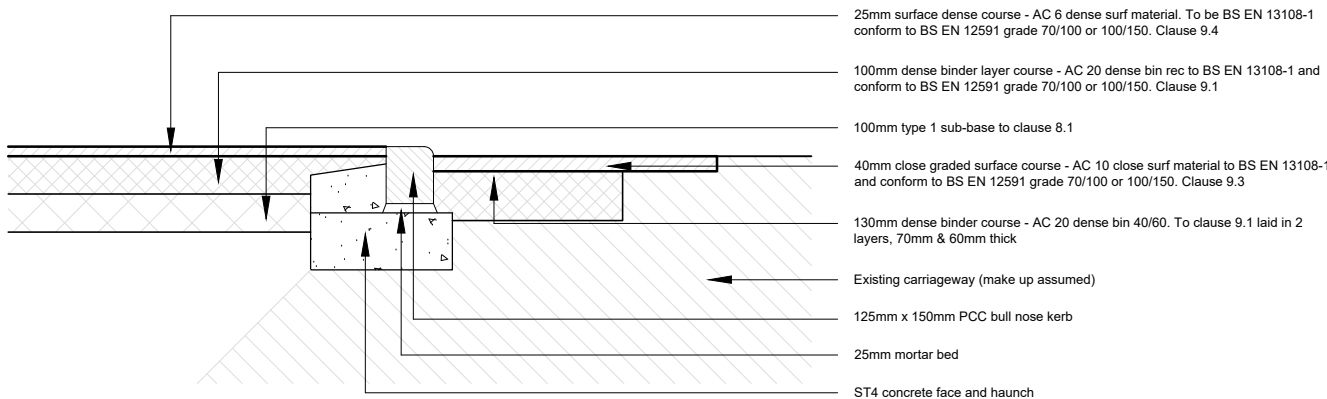

Dropped Kerb Detail
Scale 1:20

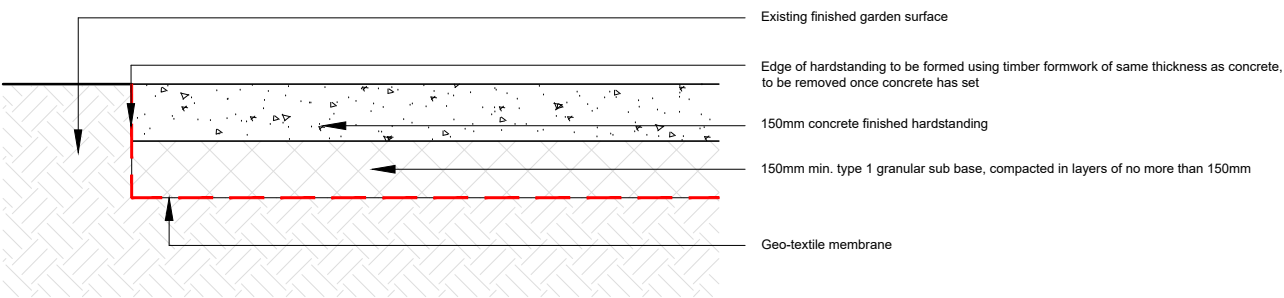

Concrete Hardstanding Detail
Scale 1:20

REV		DESCRIPTION	DATE
PROJECT:		DROPPED KERB AND HARD STANDING	
DRAWING:		SITE LOCATION PLAN	DROPPED KERB DETAIL
PROPOSED BLOCK PLAN		BLOCK PAVING DETAIL	
SIZE:		A3	CLIENT: Ms M. Hardy
SCALE: as labelled		DRAWN BY: JC	SHEET: 0549/26/01
DATE: 16/04/2026		APPROVED: CT	

NOTES: THIS DRAWING IS THE PROPERTY OF JC ARCHITECTURAL CONSULTANT. NO UNAUTHORISED COPYING OR REPRODUCTION IN ANY FORM IS PERMITTED WITHOUT OBTAINING WRITTEN PERMISSION FROM JC ARCHITECTURAL CONSULTANT. JC ARCHITECTURAL CONSULTANT RESERVES THE RIGHT TO WITHDRAW THIS INFORMATION AT ANY TIME.

ALL DIMENSIONS ARE TO BE CONFIRMED ON SITE BY CONTRACTOR. ANY DISCREPANCIES ARE TO BE REPORTED TO JC ARCHITECTURAL CONSULTANT IMMEDIATELY.

THE DESIGN HAS BEEN UNDERTAKEN AS FAR AS POSSIBLE TO ACHIEVE THE HEALTH AND SAFETY OF THE USER AND TO REDUCE AND CONTROL THE EFFECTS OF ANY UNDESIRABLE RISK ANY RELEVANT INFORMATION REGARDING RISKS WHICH ARE NOT ABLE TO BE ELIMINATED WILL BE INCLUDED WITHIN THE PROJECT HEALTH AND SAFETY FILE.