



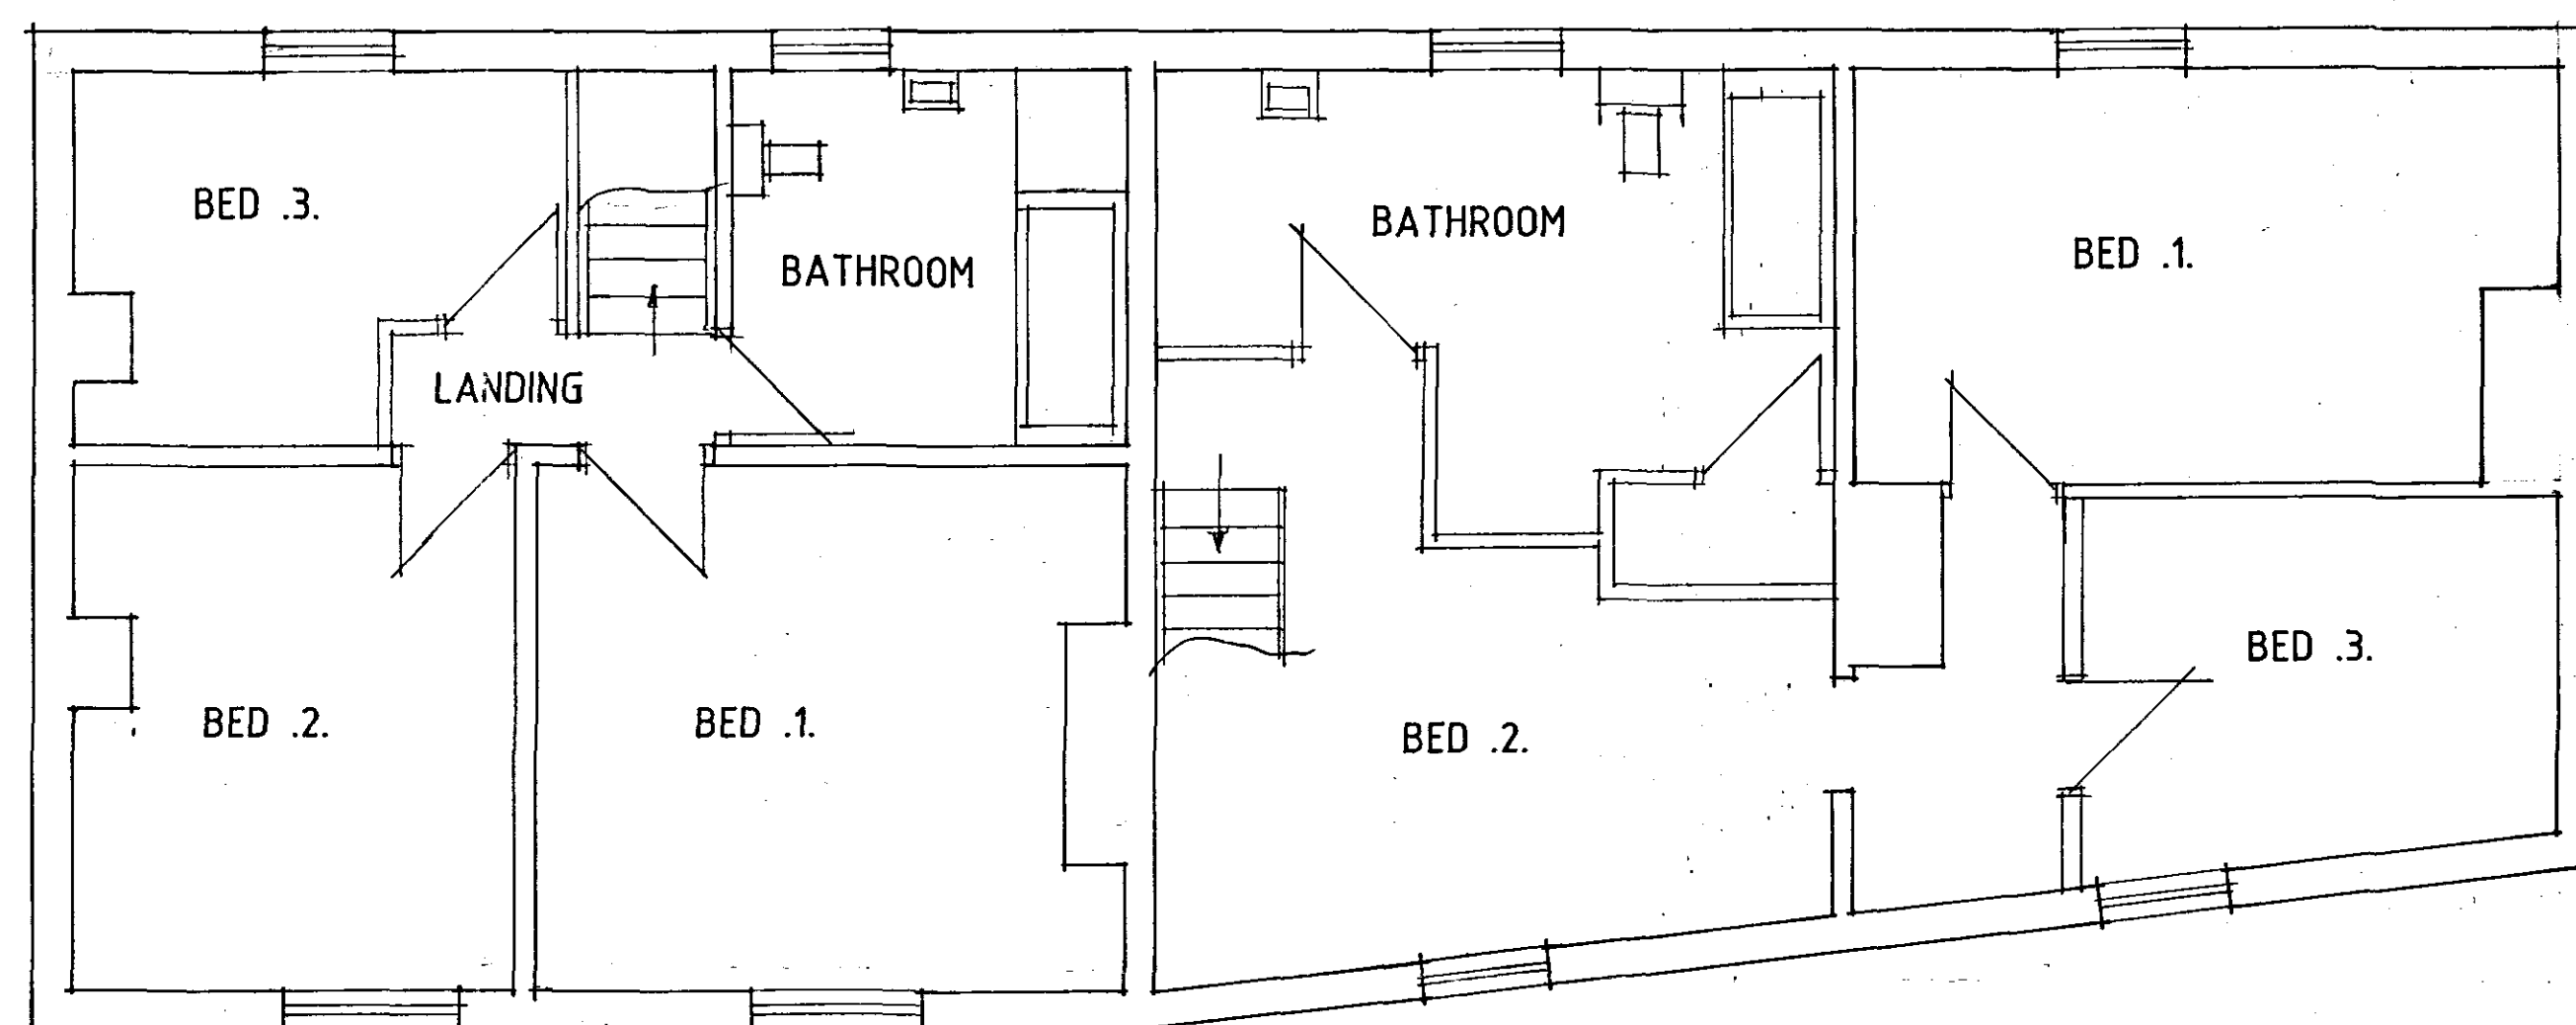


FIRST FLOOR PLAN

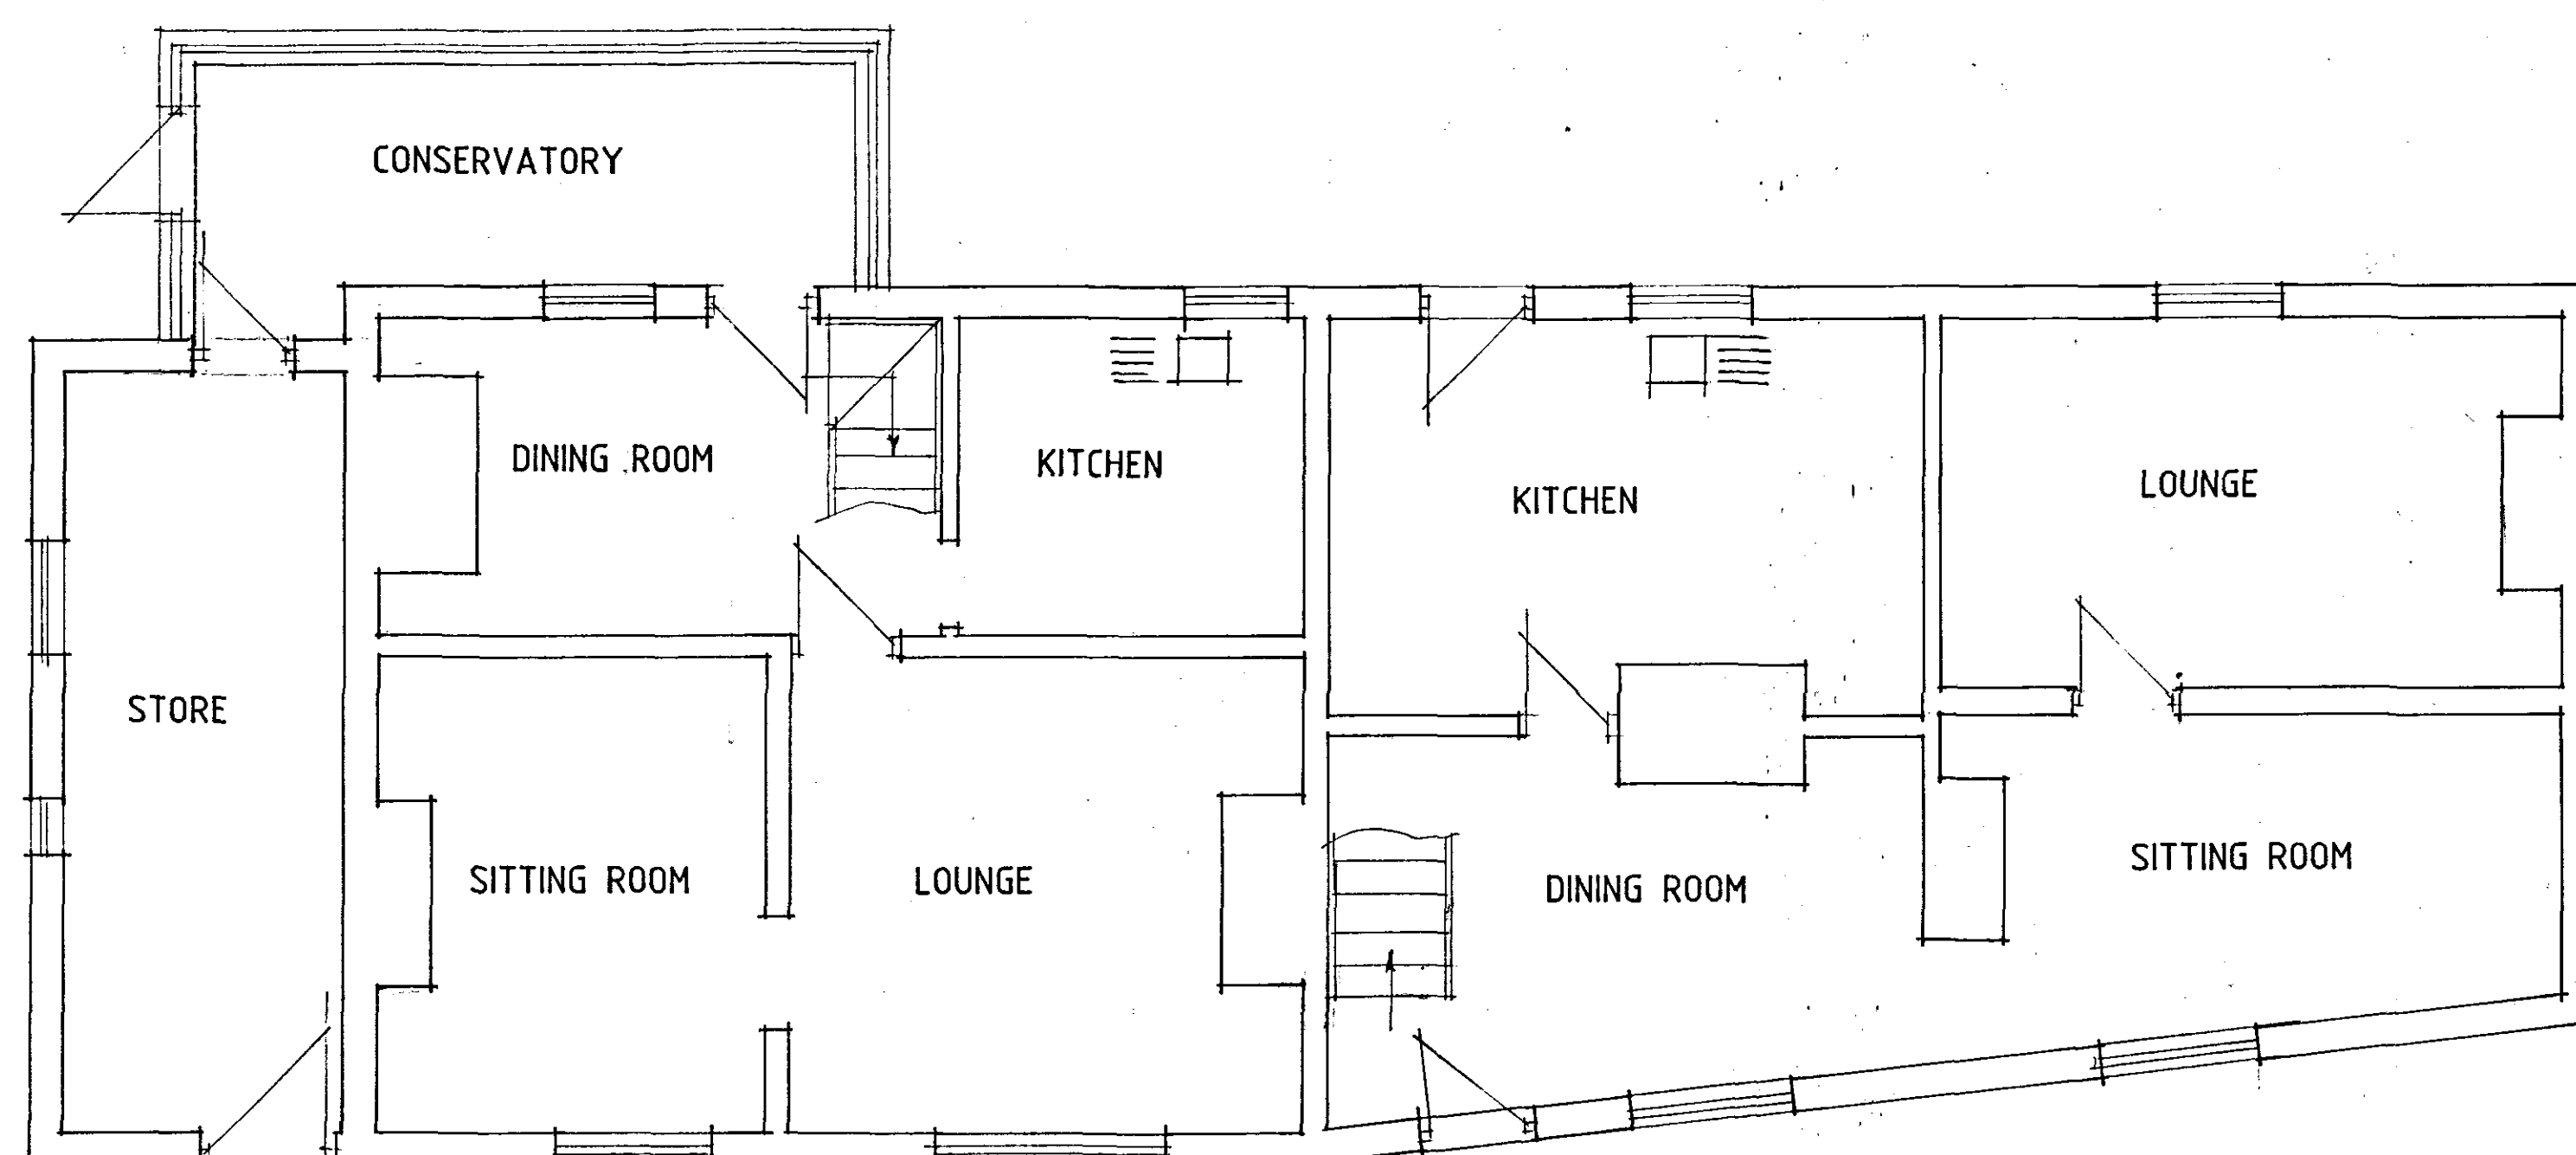

GROUND FLOOR PLAN




FRONT

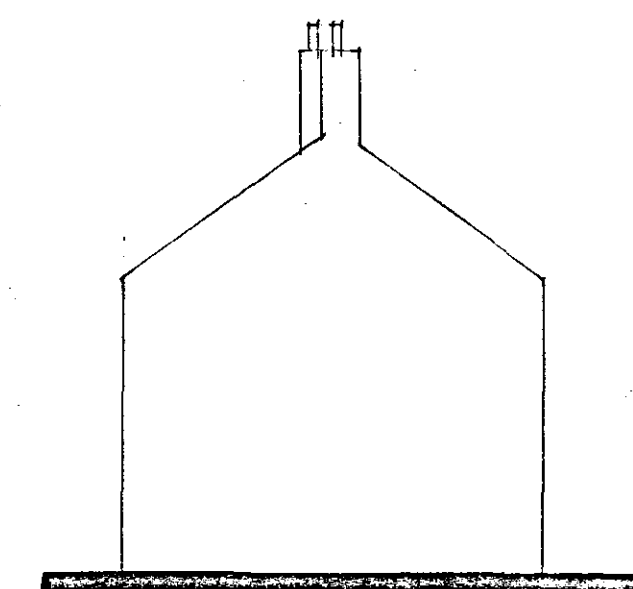


SIDE



REAR

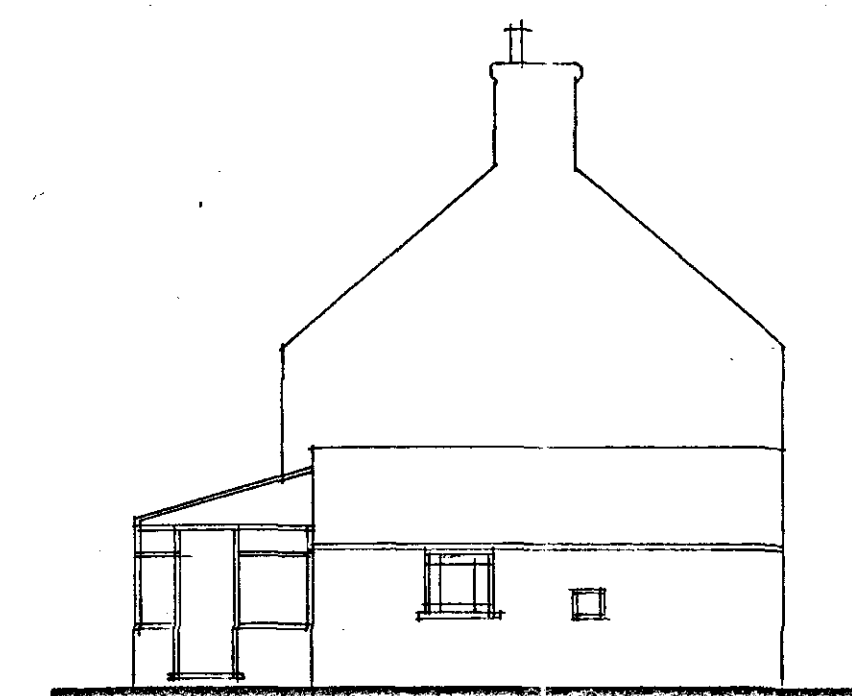

SIDE

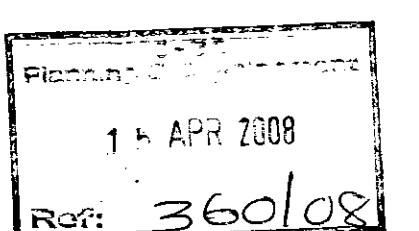

PROPOSED 2No REPLACEMENT
DWELLINGS AT PENNINGTON
& PENWARDINE, PIT LANE,
GEDNEY DROVE END FOR

MR. R.M. GREENWOOD.
&
MR. D. BENSON.

PLAN AS EXISTING

1:50 1:100 SD08-006/2
APRIL-08 B.GILHAM.

DETERMINED
PLAN

2 Edinburgh Walk, Holbeach,
Spalding, Lincs. PE12 7AP.
Tel: 01406 424343 Fax: 01406 490702

