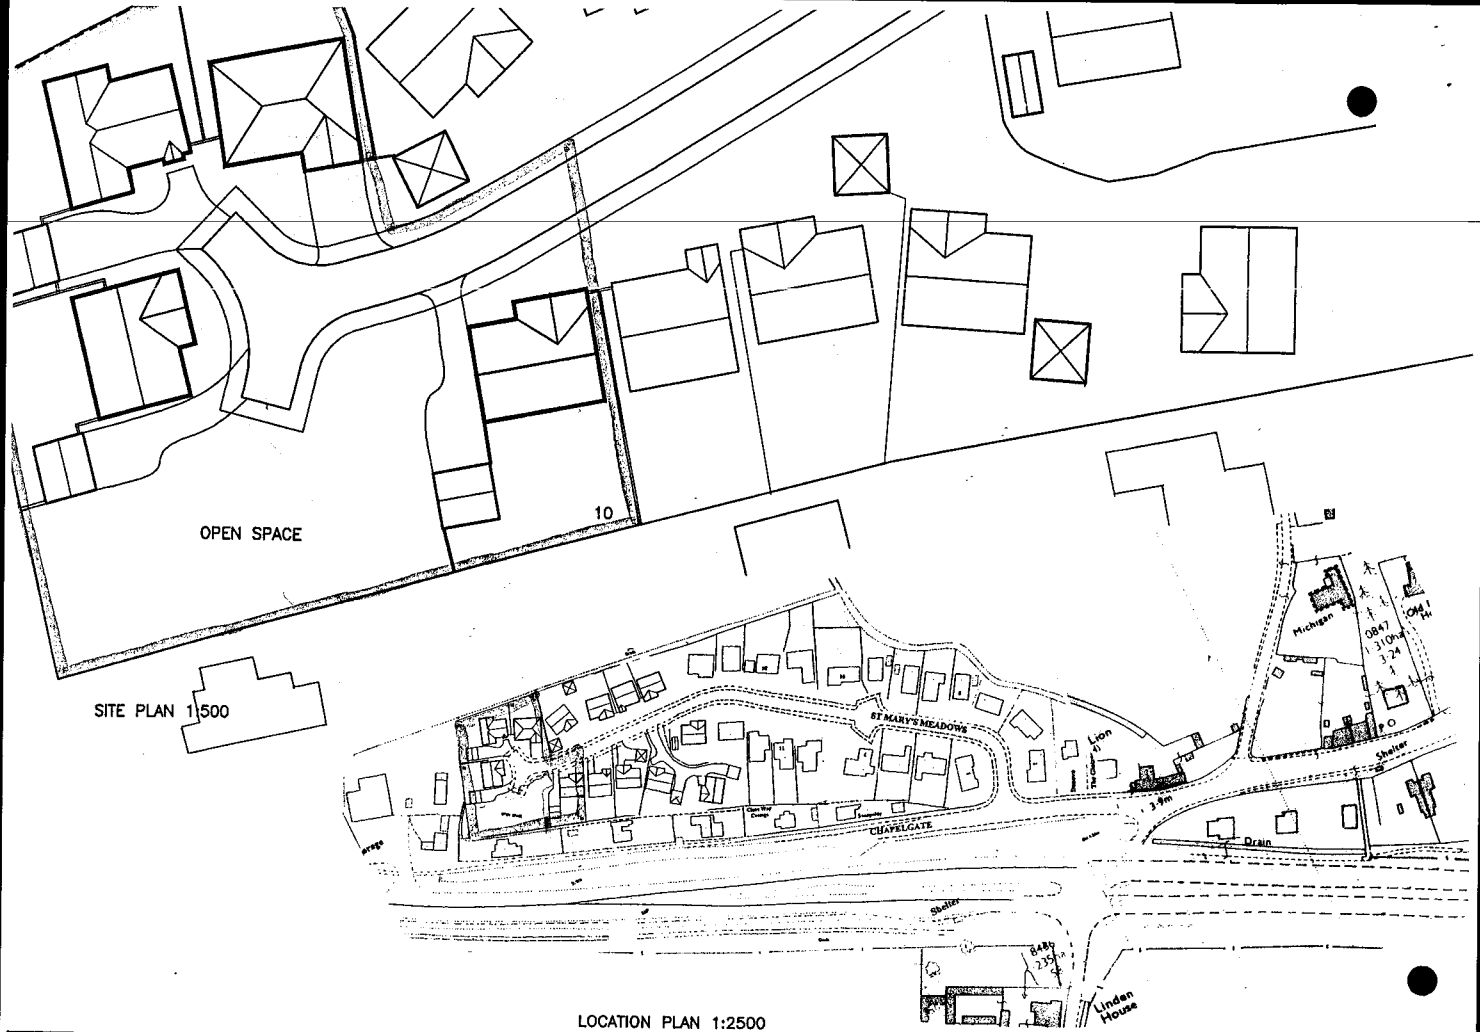


SITE PLAN 1:500

LOCATION PLAN 1:2500