
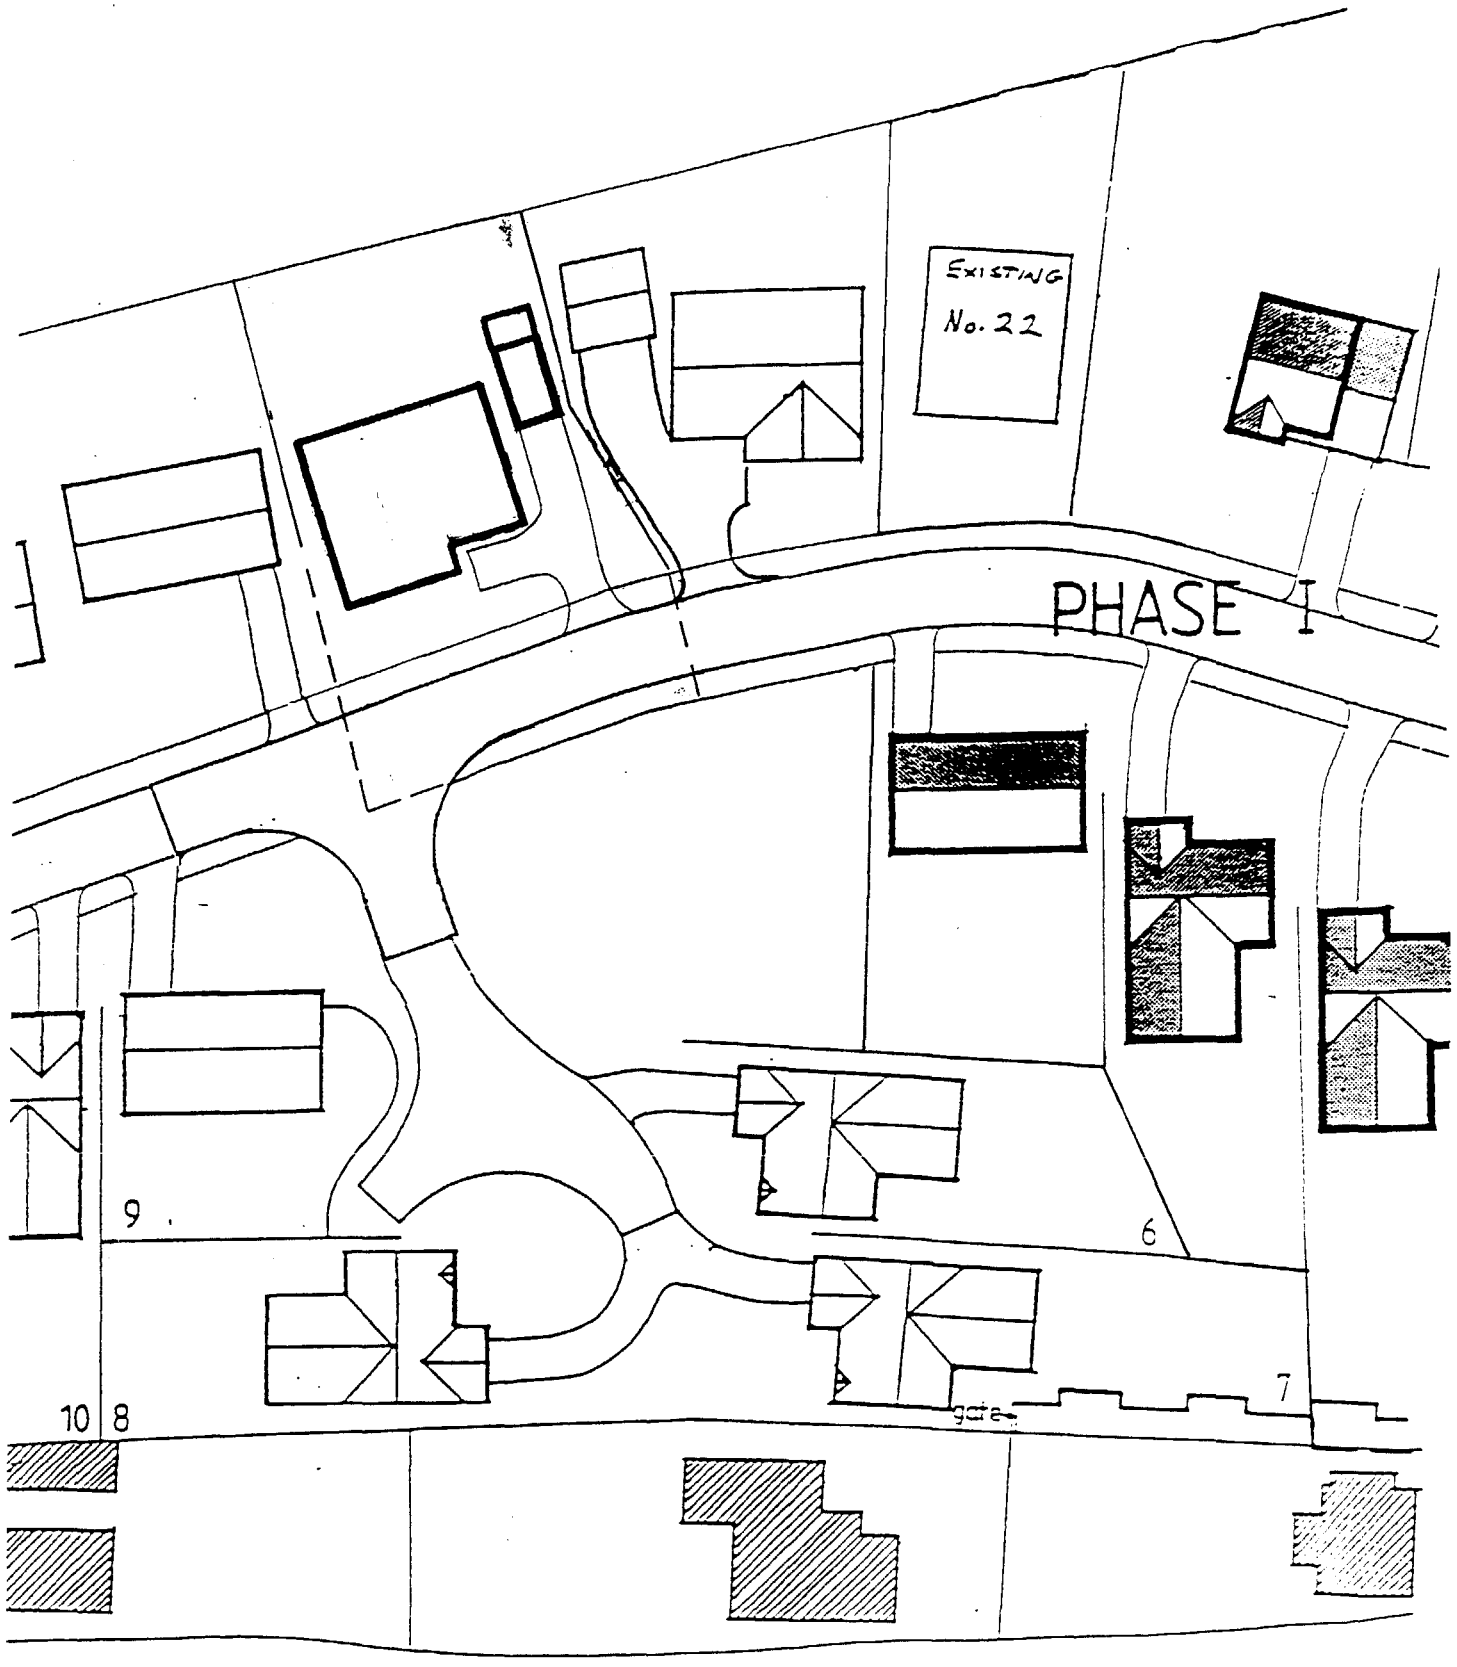


AMENDED PLAN
Ref. A1

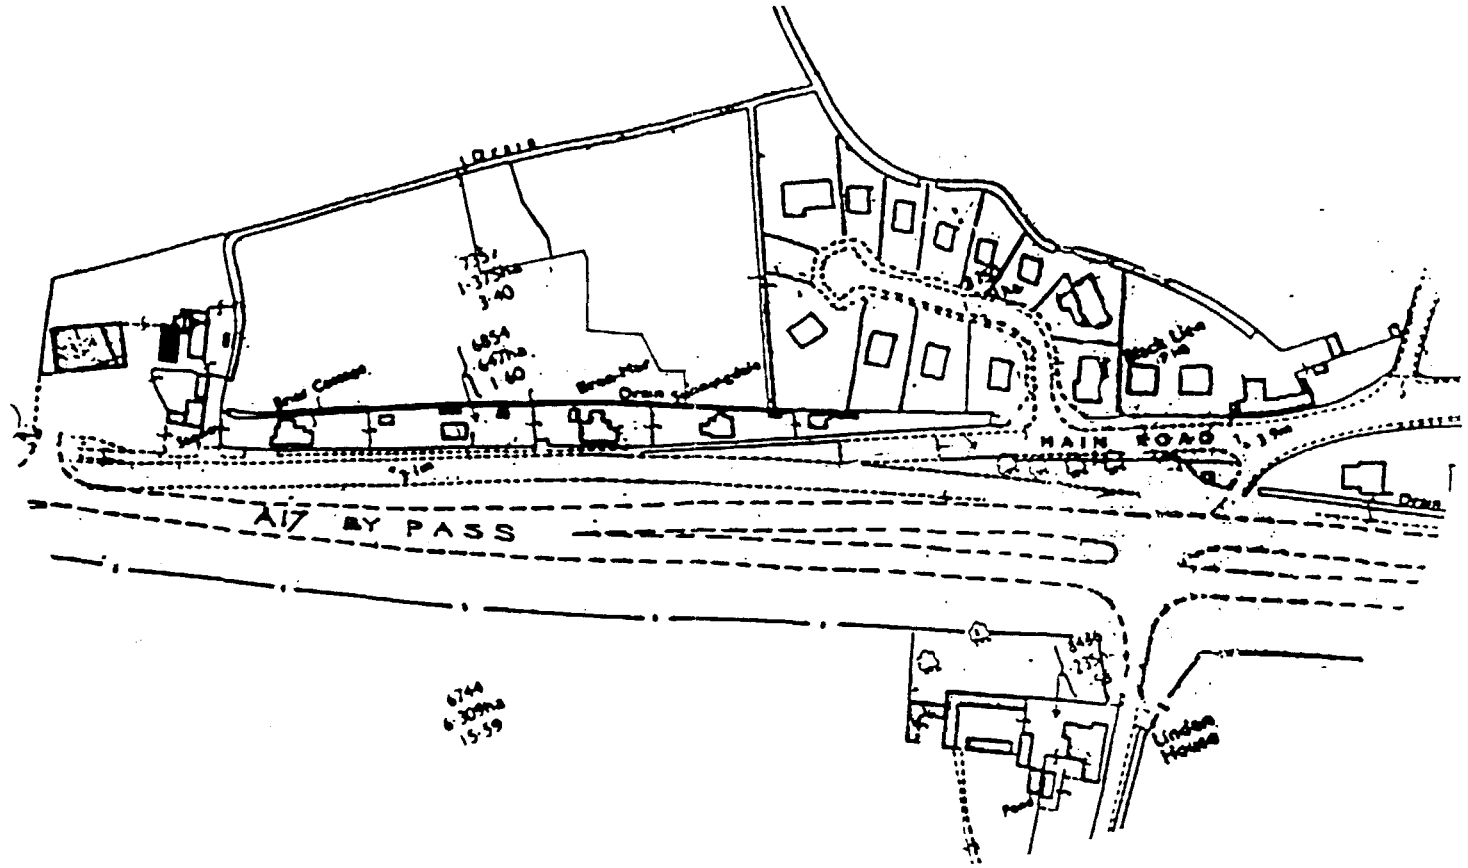

N

LOCATION 1:2500

CROWN COPYRIGHT RESERVED

SOUTH HOLLAND DC
HOUSING & PLANNING
28 SEP 1998
0377
Ref. 97

ST. MARYS MEADOW GEDNEY

GLENFIELD HOMES

BLOCK PLAN

Dwg 384/2/1. 1:500 April 97

Rev: A Extension to Garage 15-9-98

Town & Country Planning
Landscape Architecture
Robert Doughty Consultancy
32 High Street, Heloningham, Sleaford NG34 0RA Tel (01529) 421846 Fax (01529) 421258