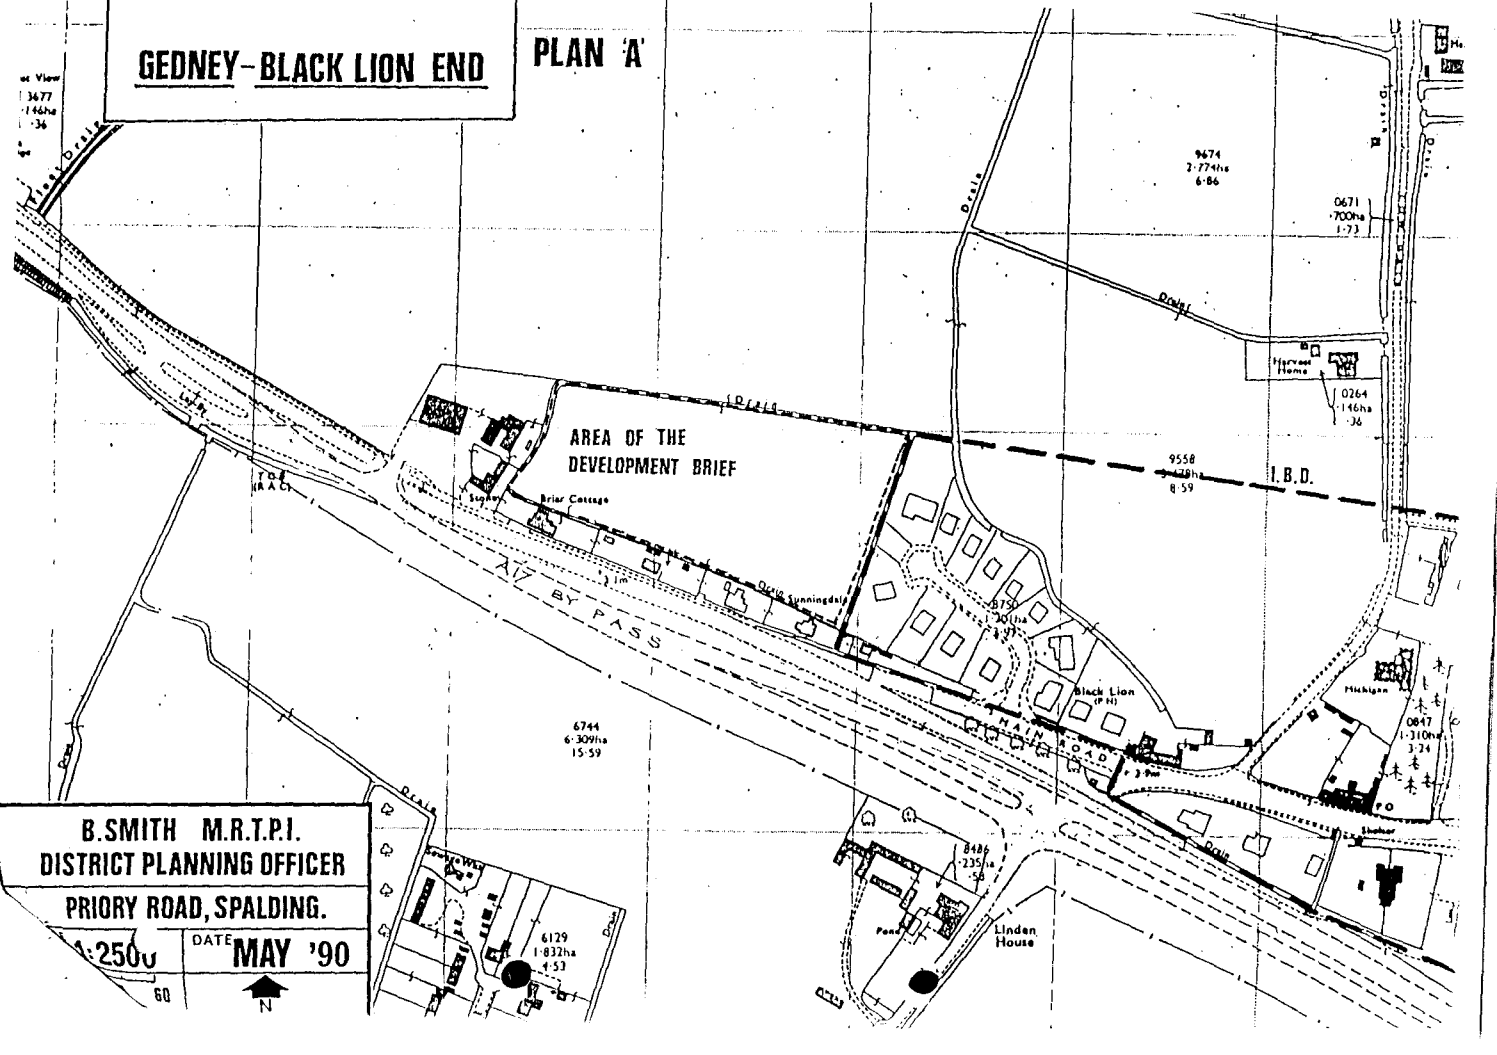

GEDNEY-BLACK LION END
PLAN 'A'
AREA OF THE DEVELOPMENT BRIEF
I.B.D.
A17 BY PASS
MAIN ROAD
Black Lion (P.H.)
Brier Cottage
Linden House
Drain
B.SMITH M.R.T.P.I.
DISTRICT PLANNING OFFICER
PRIORY ROAD, SPALDING.
1:2500
DATE MAY '90
N

GEDNEY - BLACK LION END

PLAN 'B'

