

Green Letters On Yellow Background.

SIGN (1) Post Mounted. Height 5'6".

(2) Post Mounted. 3'6"

(3) Post Mounted. 2'6"

(4) & (8) Post 2'6" Fence Mounted. 4'0".

(5) Post Mounted. 3'0".

(6) & (9) Fence Mounted. 5'6". 4'0".

(7) Fence Mounted. 4'0".

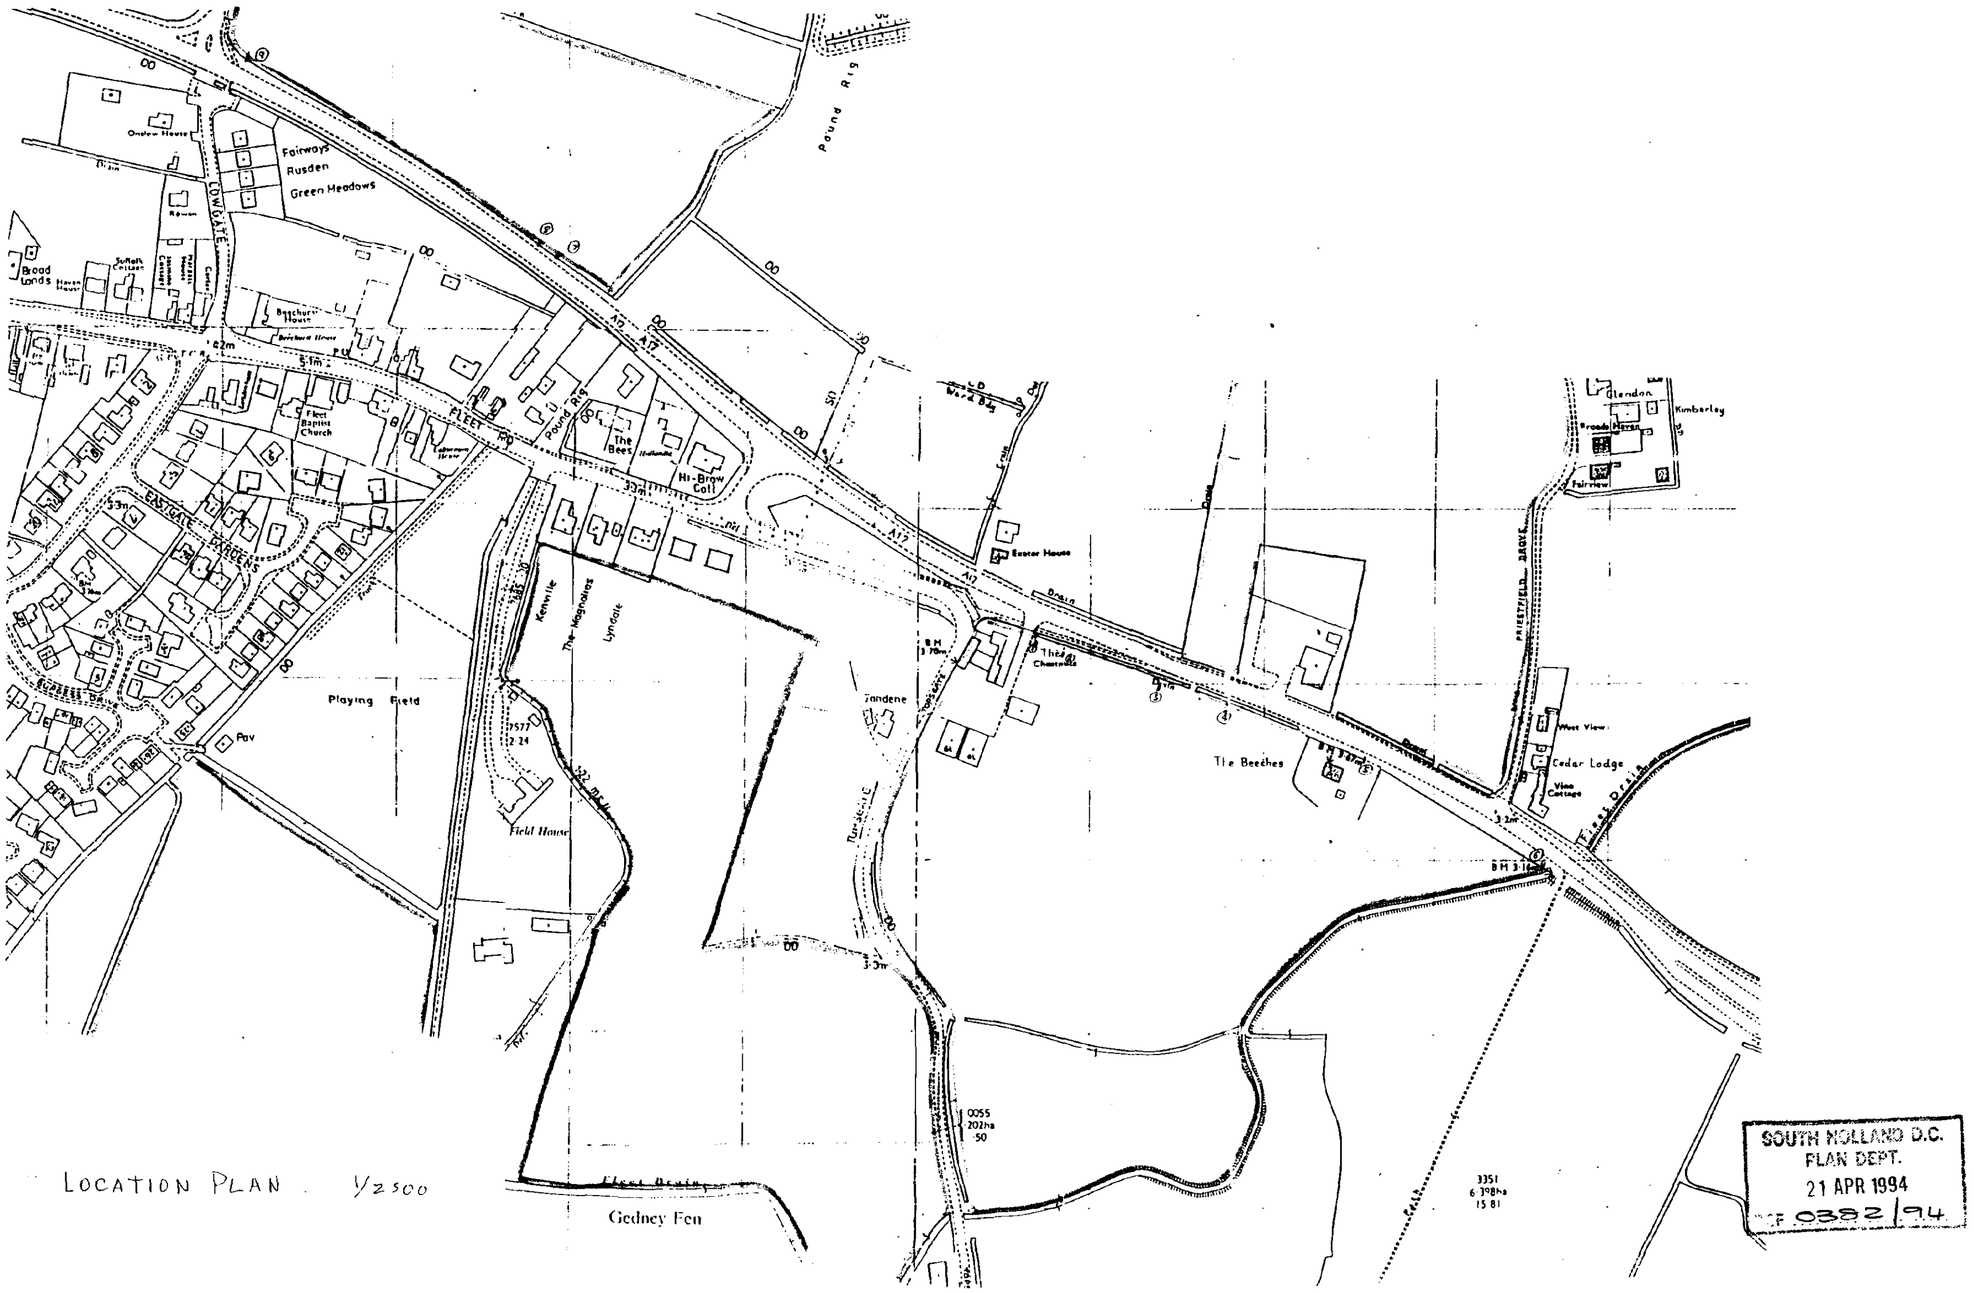

LOCATION PLAN 1/2500

SOUTH HOLLAND D.C.
PLAN DEPT.
21 APR 1994
REF 0382/94

CONTRACTOR TO CHECK ALL DIMENSIONS ON SITE BEFORE WORK COMMENCES.

revision	date	init.	revision details

PODDINGTONS
43 Double Street,
Spalding,
Lincs, PE11 2AA
Telephone:
Spalding (01775) 61856
68296
architectural design consultants

project
PROPOSED SIGN
NO. 1.

drawing
H. PIGGINS & SON, "THE CHESTNUTS", TOPSGATE, GEDNEY.

scale 1/2500.

drawing no TAP/2566/2

A

date MARCH 1994

drawn YBCH

checked