




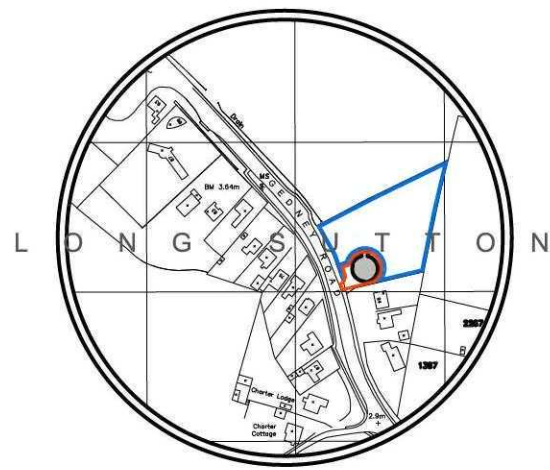

Location Plan 1:2500

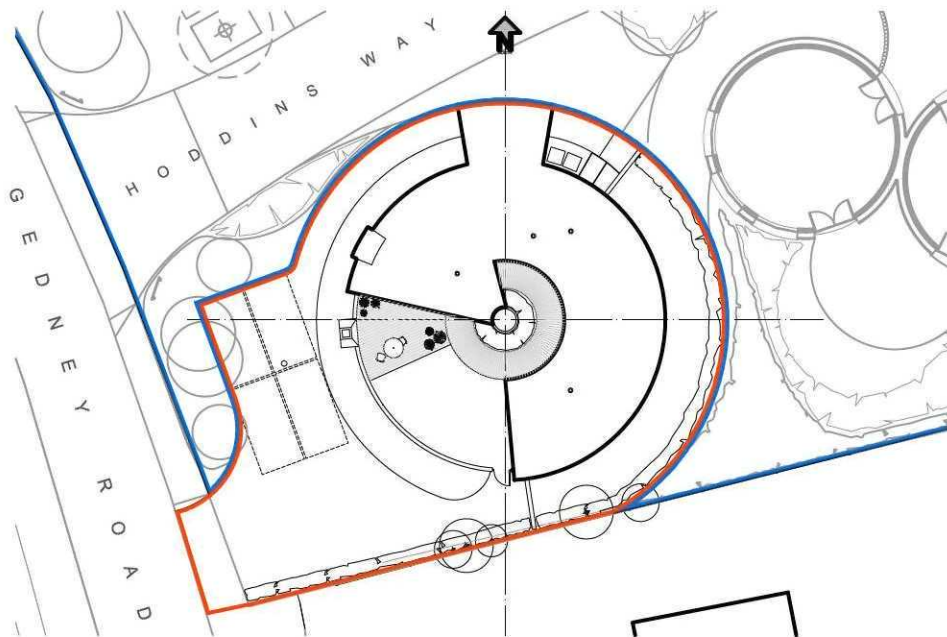

Roof Plan 1:200

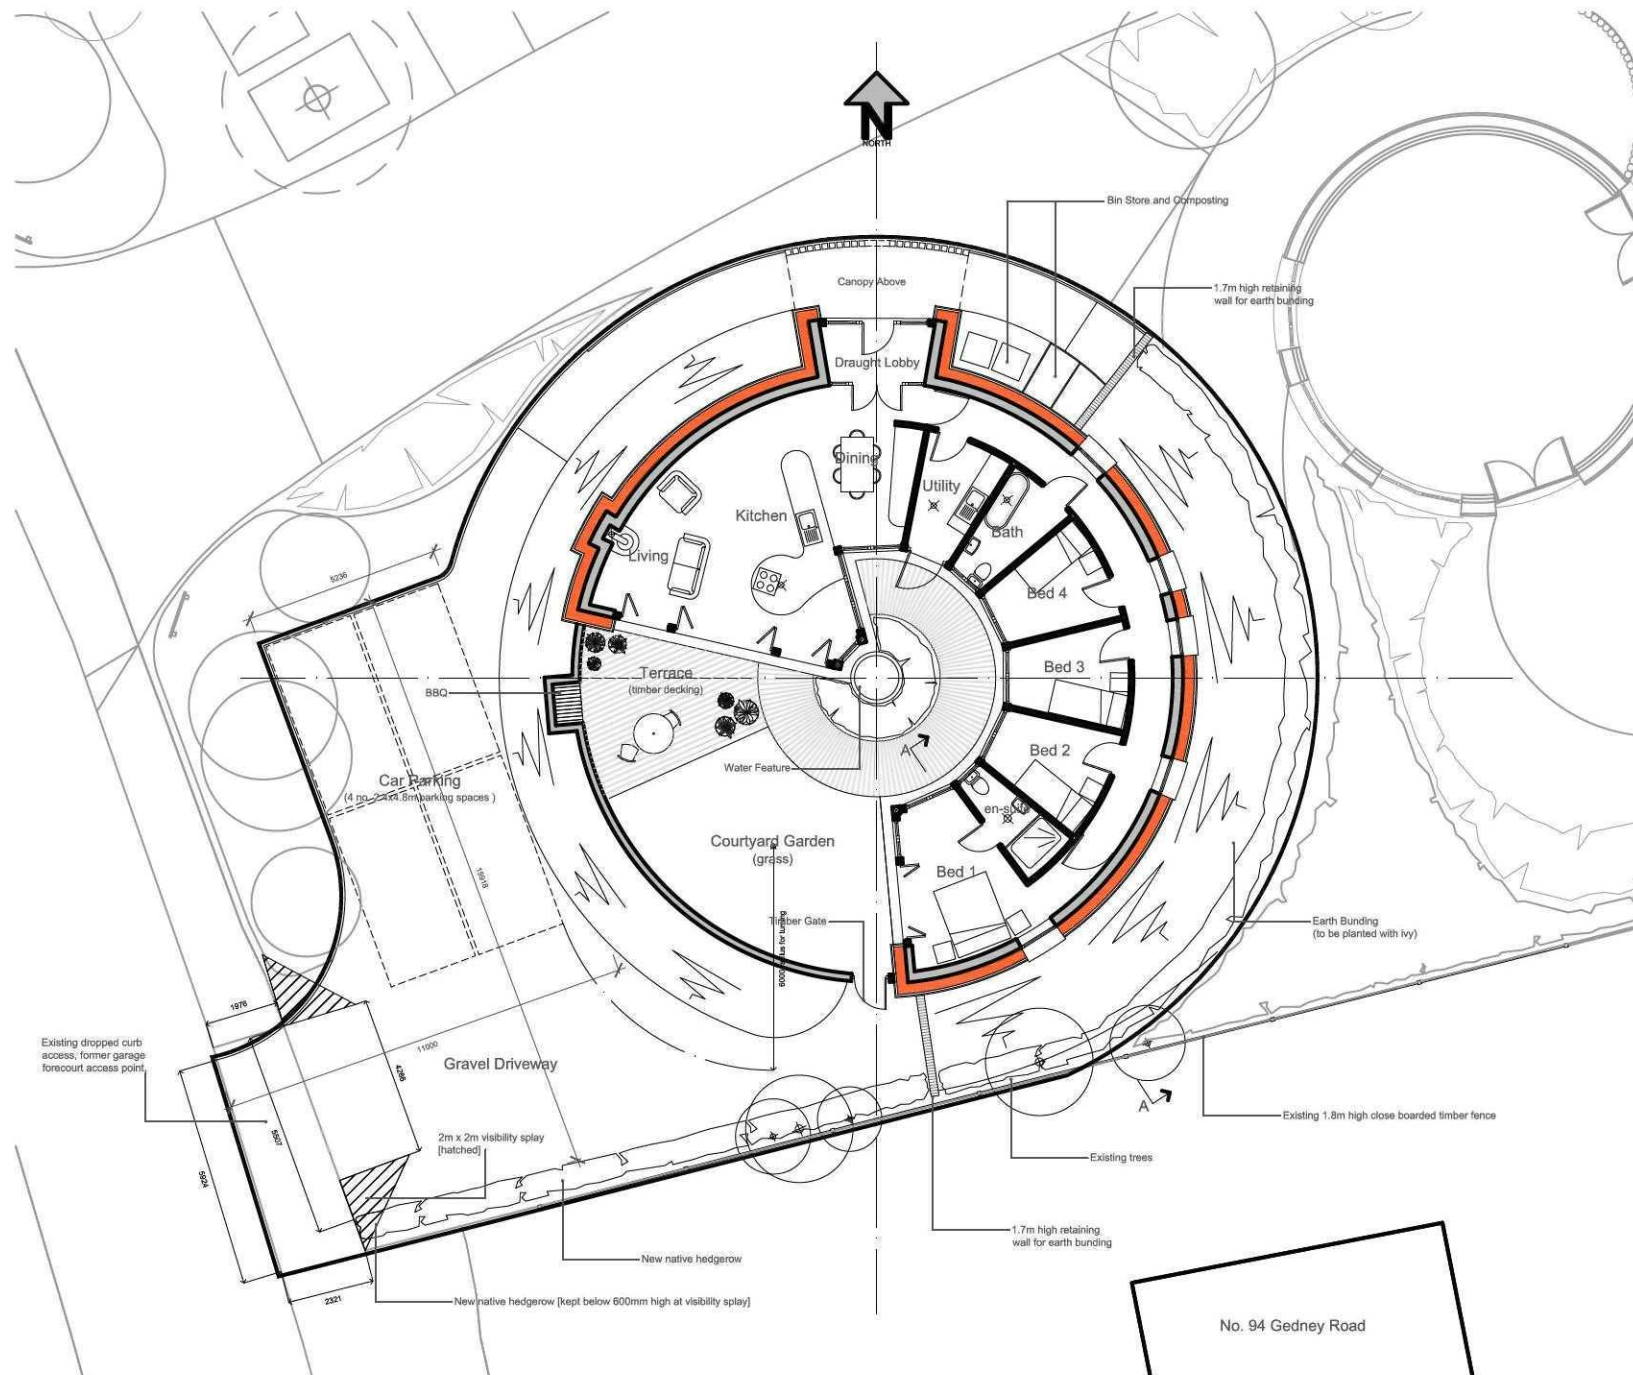


Floor Plan 1:100


Project Planning Information

Site Area			
Previous Planning Approval Site Area	= 909m ² (0.22 acres, 0.09 hectares)	Previous Design Max. Length	= 20.2m
New Planning Application Site Area	= 561m ² (0.14 acres, 0.06 hectares)	Proposed Design Max. Length	= 20.2m
Dwelling Details			
Previous Design Floor Area	= 117.4m ²	Previous Design Max. Width	= 20.2m
Proposed Design Floor Area	= 117.4m ²	Proposed Design Max. Width	= 20.2m
Previous Design Max. Height	= 3.7m (highest eaves point)		
Proposed Design Max. Height	= 3.6m (top of chimney)		
	= 2.7m (highest eaves point)		


NOTE:- All current dimensions are as Full Planning Approval REF:H06/0866/06

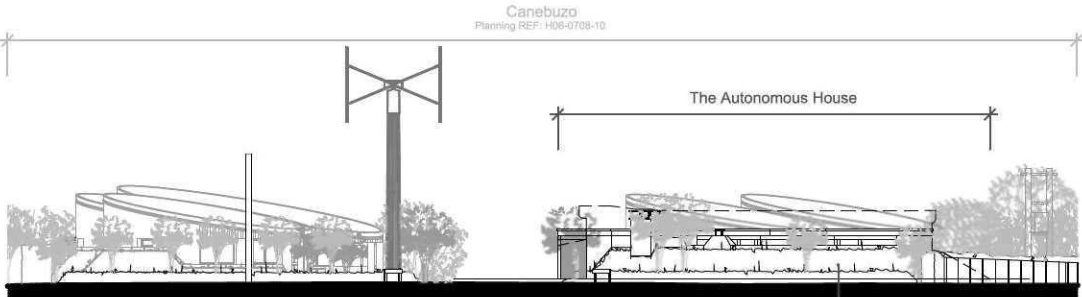


Gedney Road Street Elevation 1:200

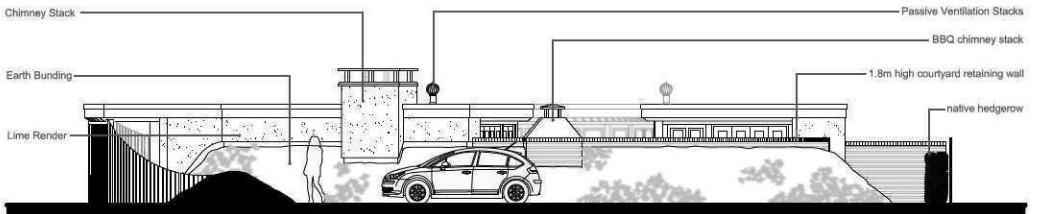


Front (West) Elevation 1:100

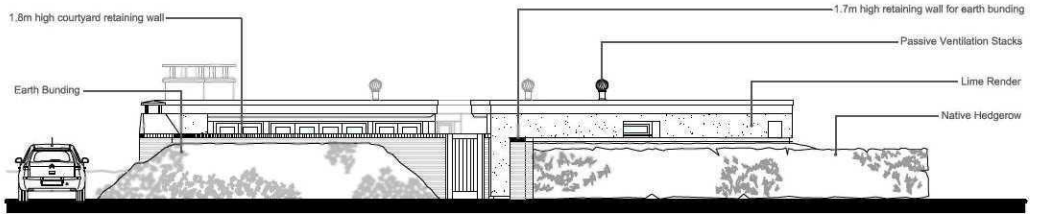


Side (South) Elevation 1:100

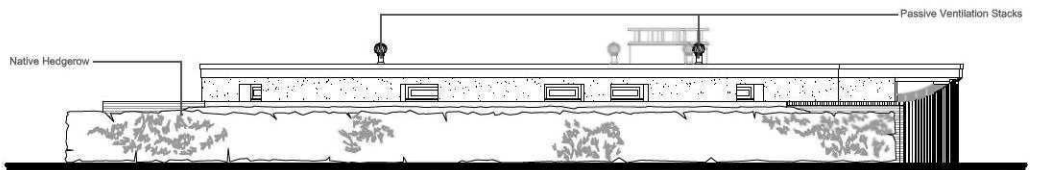

Rear (East) Elevation 1:100

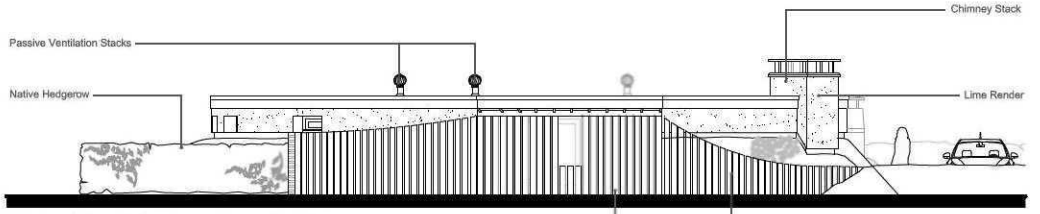

Side (North) Elevation 1:100

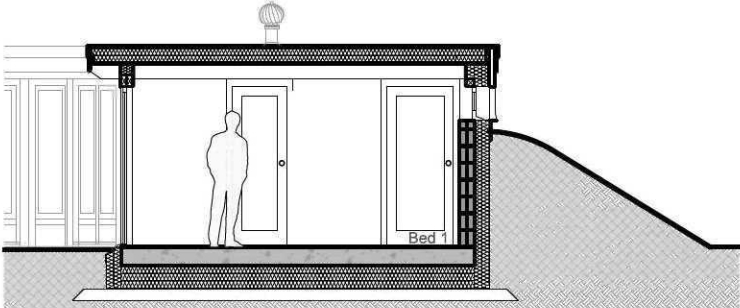

Section A-A1:50

9 Hoddins Way, Long Sutton,
Spalding, Lincolnshire, PE12 9JB
Tel: (01406) 364 646
Fax: (01406) 364 471
mo@searcharchitects.co.uk
www.searcharchitects.biz



LOCATION
2 Hoddins Way, Long Sutton,
Spalding, Lincolnshire, PE12 9JB

SCALE
see dwg. @ A1

PROJECT
The Autonomous House
CLIENT
Search Architects

REVISION	RE	RE
12.04.11		
13.05.11		

DRAWING
Planning Drawing
656.PB.01
DRAWN
JR
CHECKED
RE
DATE
05.04.2011