


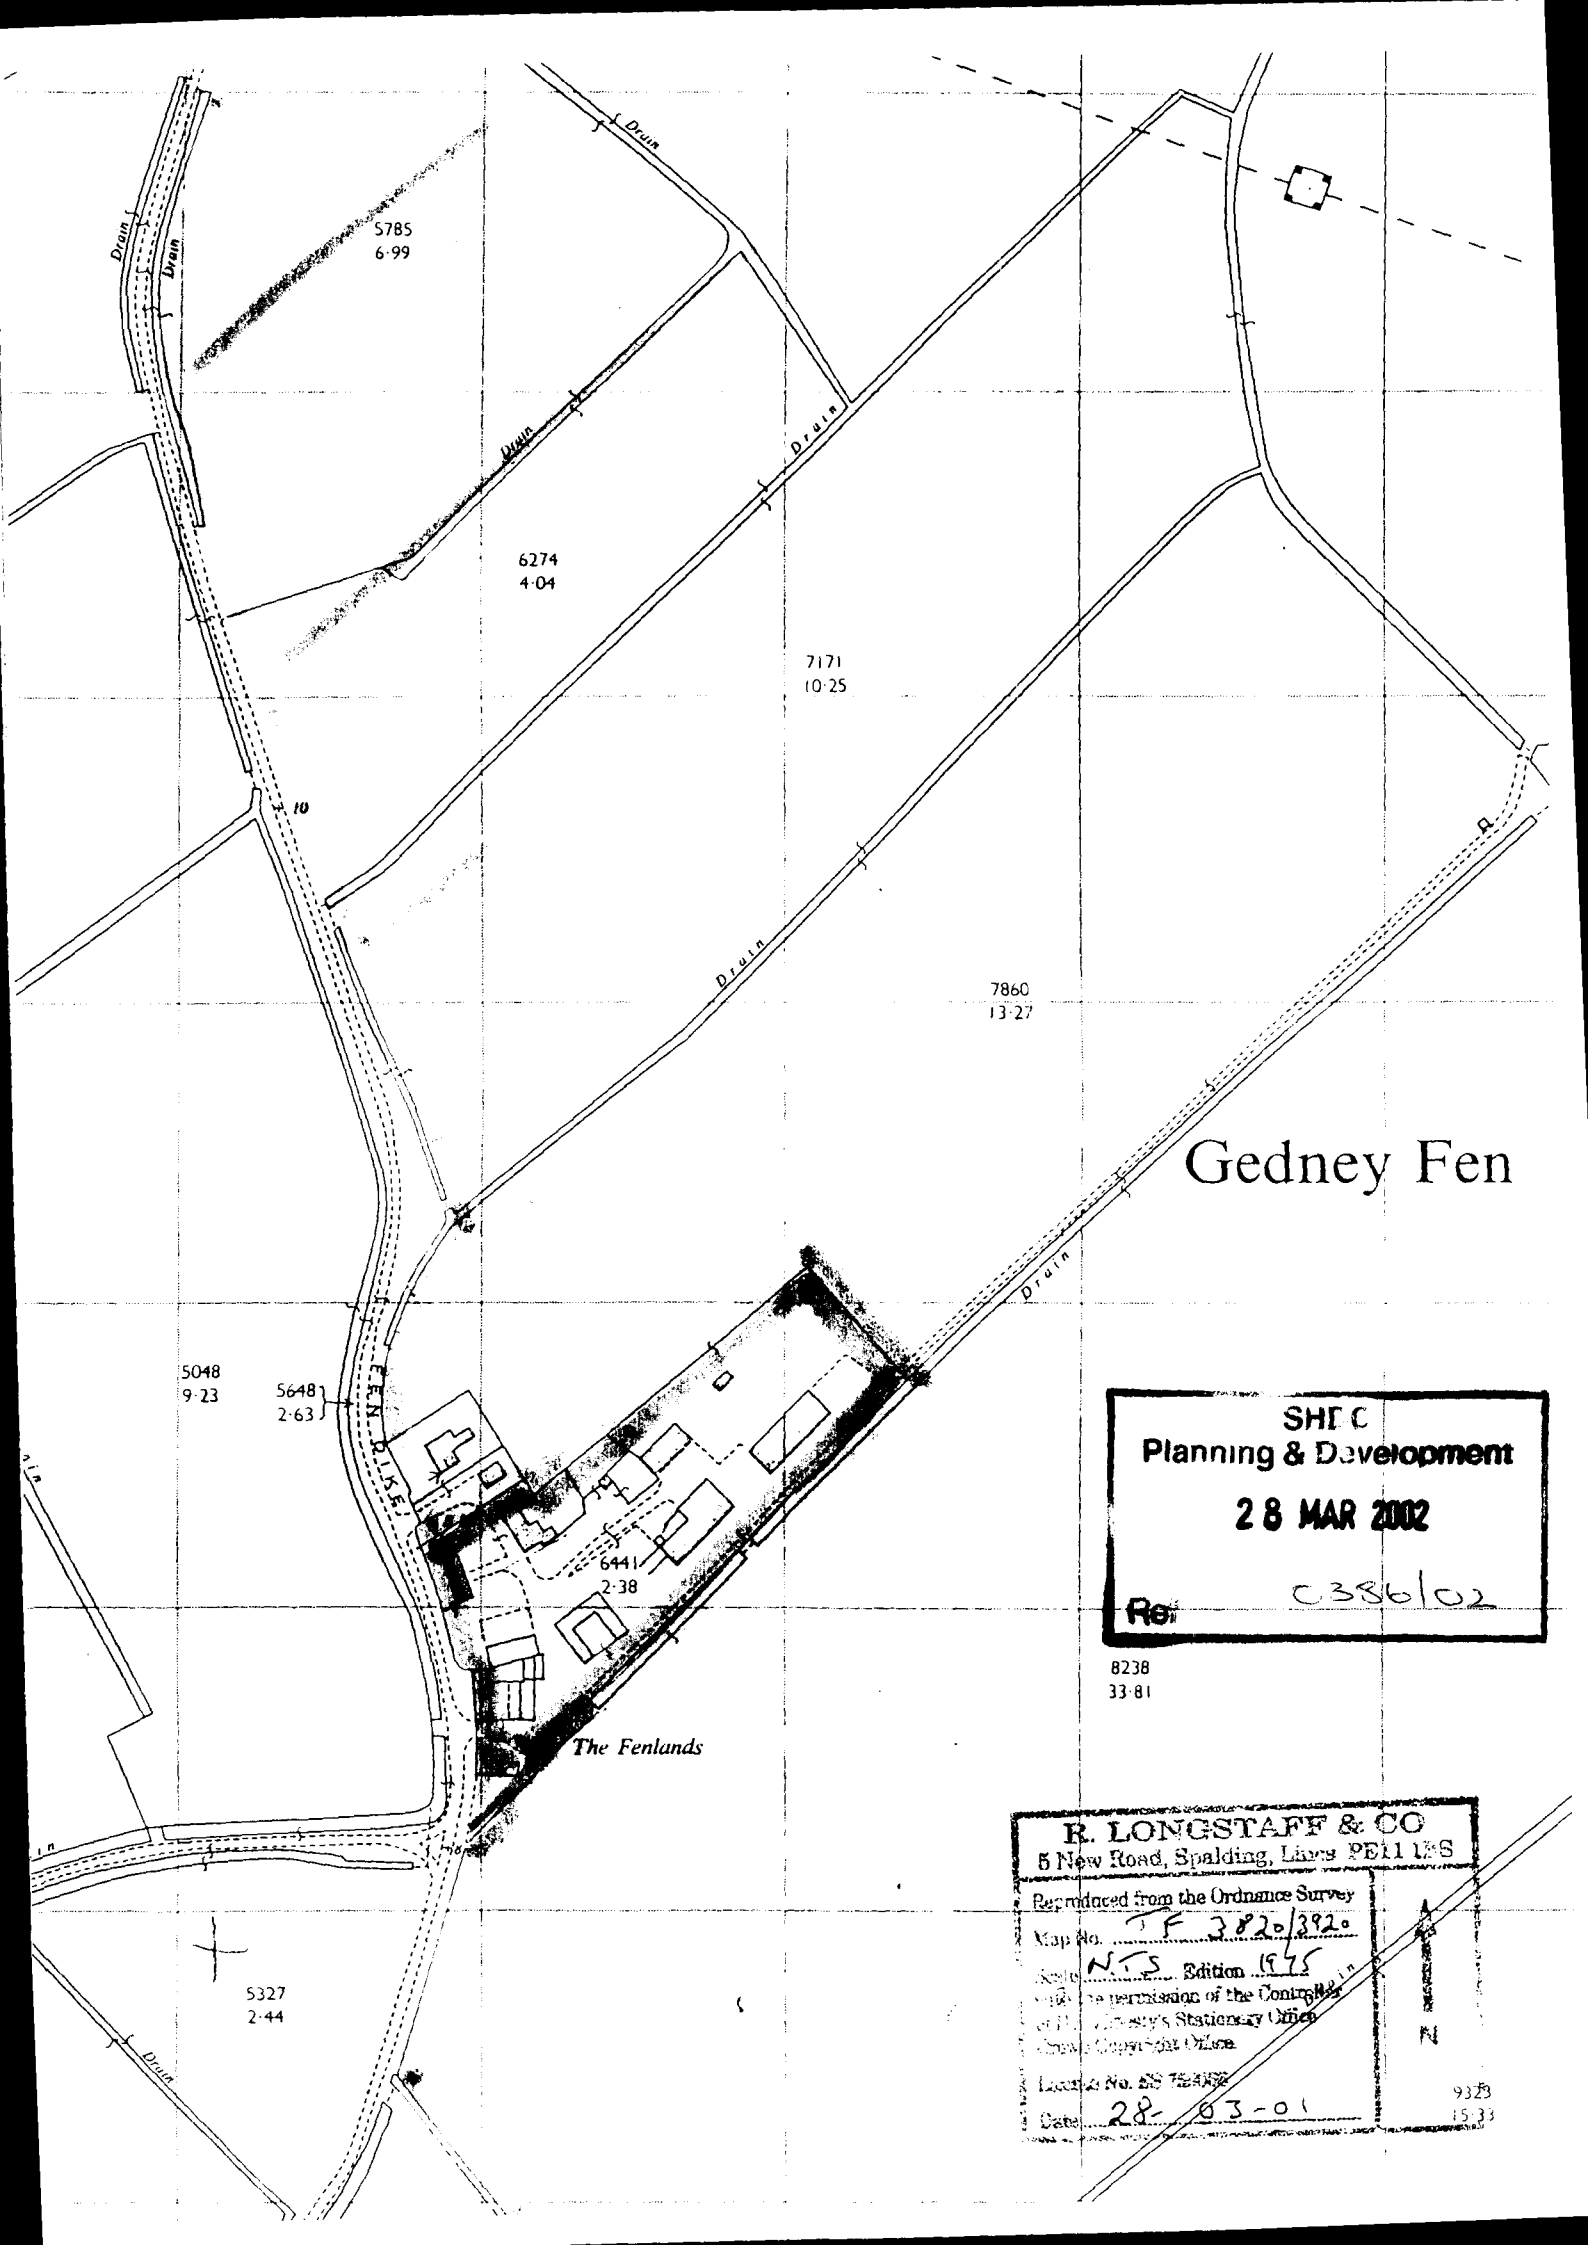

5785
6-99

6274
4-04

7171
10-25

7860
13-27

5048
9-23

5648
2-63

6441
2-38

5327
2-44

Gedney Fen

The Fenlands

SHE C
Planning & Development
28 MAR 2002
Re: C386/02

8238
33-81

R. LONGSTAFF & CO
5 New Road, Spalding, Lincs PE11 1ES
Reproduced from the Ordnance Survey
Map No. TF 3820/3820
Scale N.T.S. Edition 1975
By the permission of the Controller
of the Ordnance Survey Stationery Office
Crown Copyright Office
Licence No. 25 754032
Date 28-03-01
9329
15-33