


BLOCK PLAN 1:500

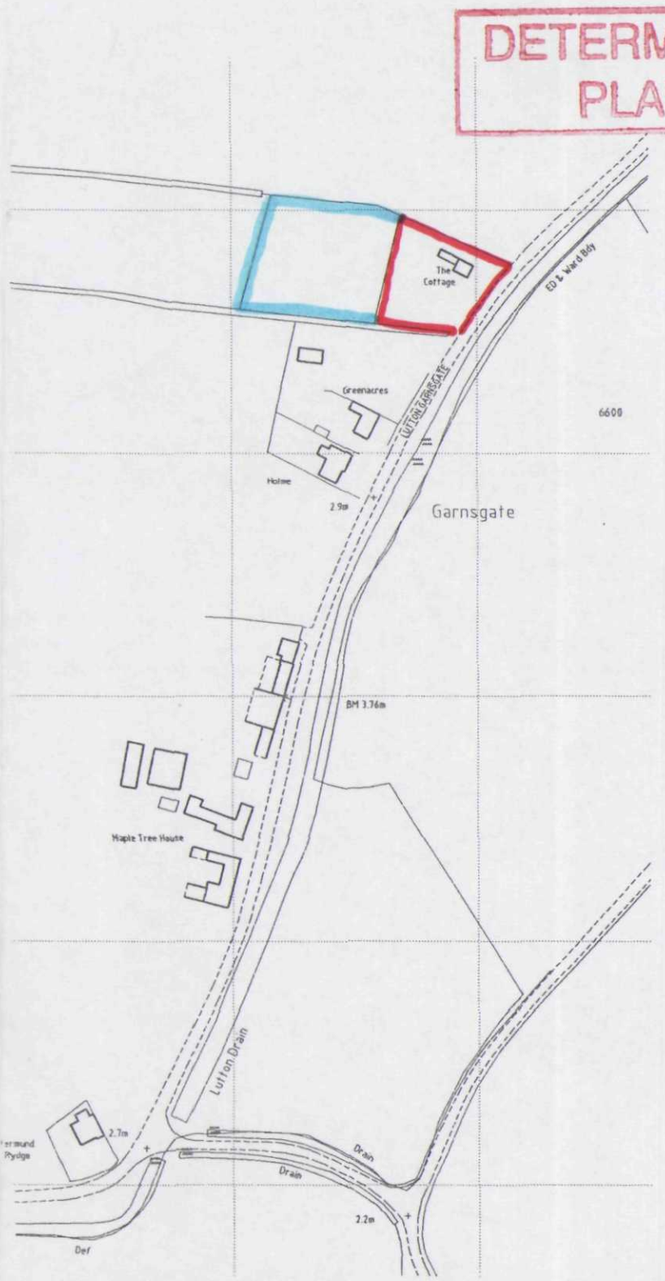

Crown Copyright. All rights reserved. Licence Number 100020449

LOCATION PLAN 1:2500

DETERMINED PLAN

NORTH

SHDC
Planning & Development
25 MAR 2004
Ref 0398/04

revision	date	init.	revision details

COOPER ARCHITECTURAL DESIGN
WRIGHTS MEWS, 12A PARK ROAD,
HOLBEACH, SPALDING, LINC'S PE12 7EE
Tel/Fax : 01406 423762
Mobile : 07808 125 778

Client.
MR C. WINCH

Project.
PROPOSED AGRICULTURAL STORAGE BUILDING
THE COTTAGE
LUTTON GARNSGATE
SPALDING LINC'S.

Drawing.
BLOCK & LOCATION PLAN

Scale 1:2500 1:500	Drawing No. 0317-01
Date. FEB. '04	Drawn. J.C.