
INDICATIVE LAYOUT

Approx site area: 0.99 acres (0.4 hectares)

Public open space area: 0.25 acres (0.1 hectares)

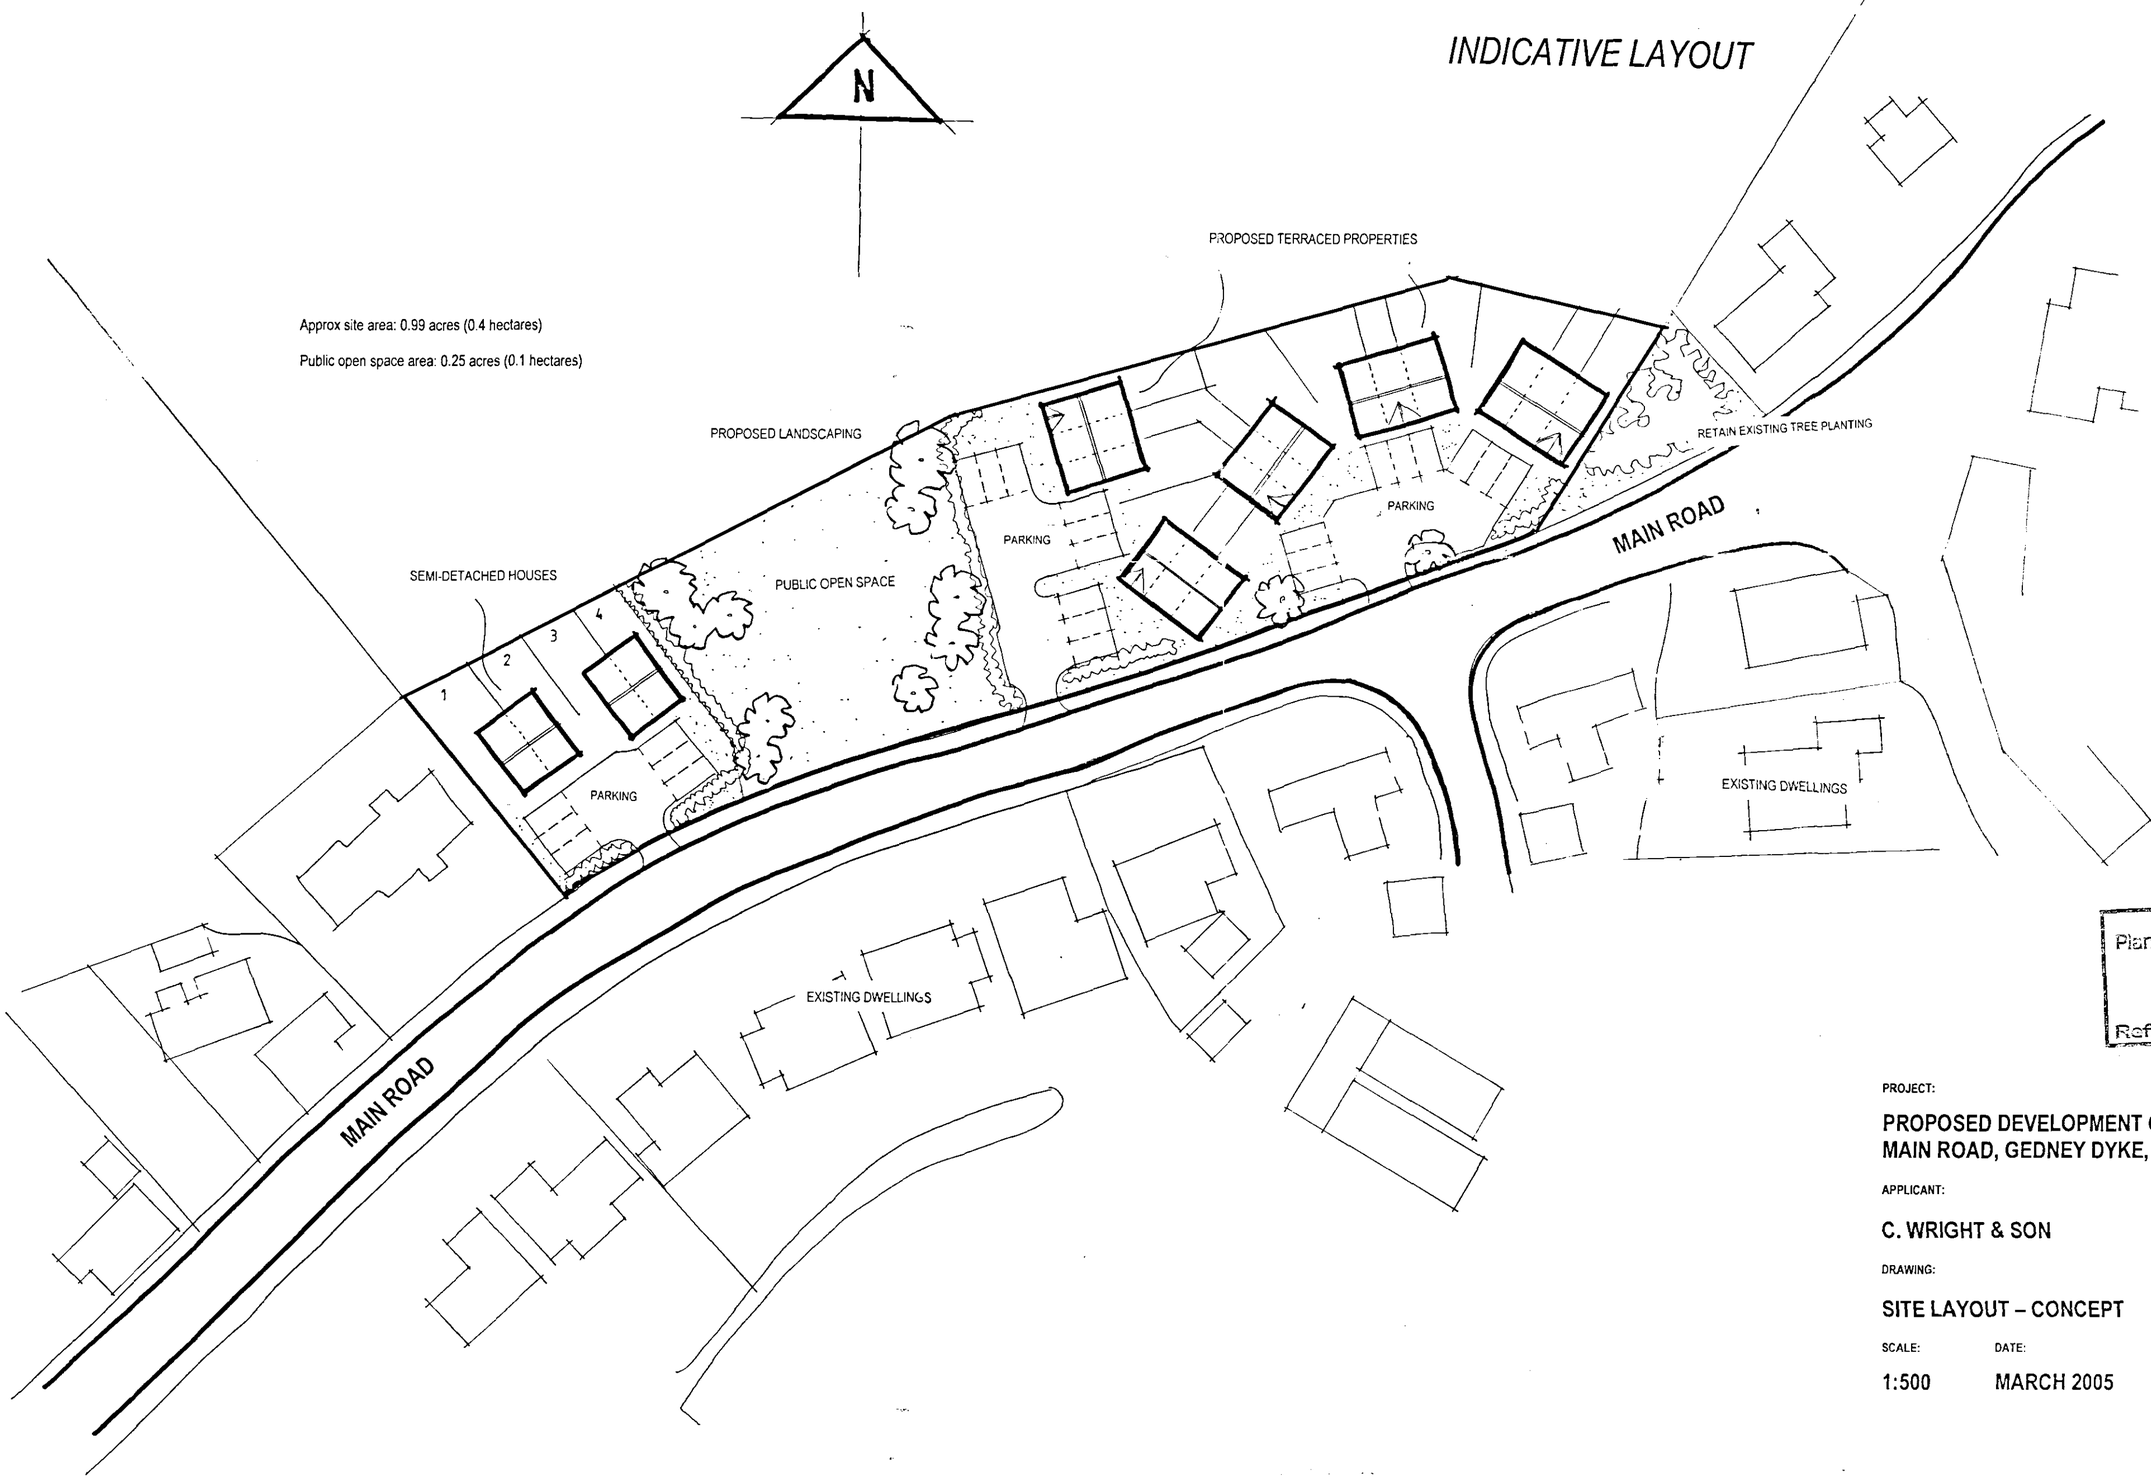

SHDC
Planning & Developmen..
2 4 MAR 2005
Ref: 0401/05

PROJECT:

PROPOSED DEVELOPMENT OFF MAIN ROAD, GEDNEY DYKE, SPALDING, LINCOLNSHIRE

APPLICANT:

C. WRIGHT & SON

DRAWING:

SITE LAYOUT – CONCEPT

SCALE: 1:500

DATE: MARCH 2005