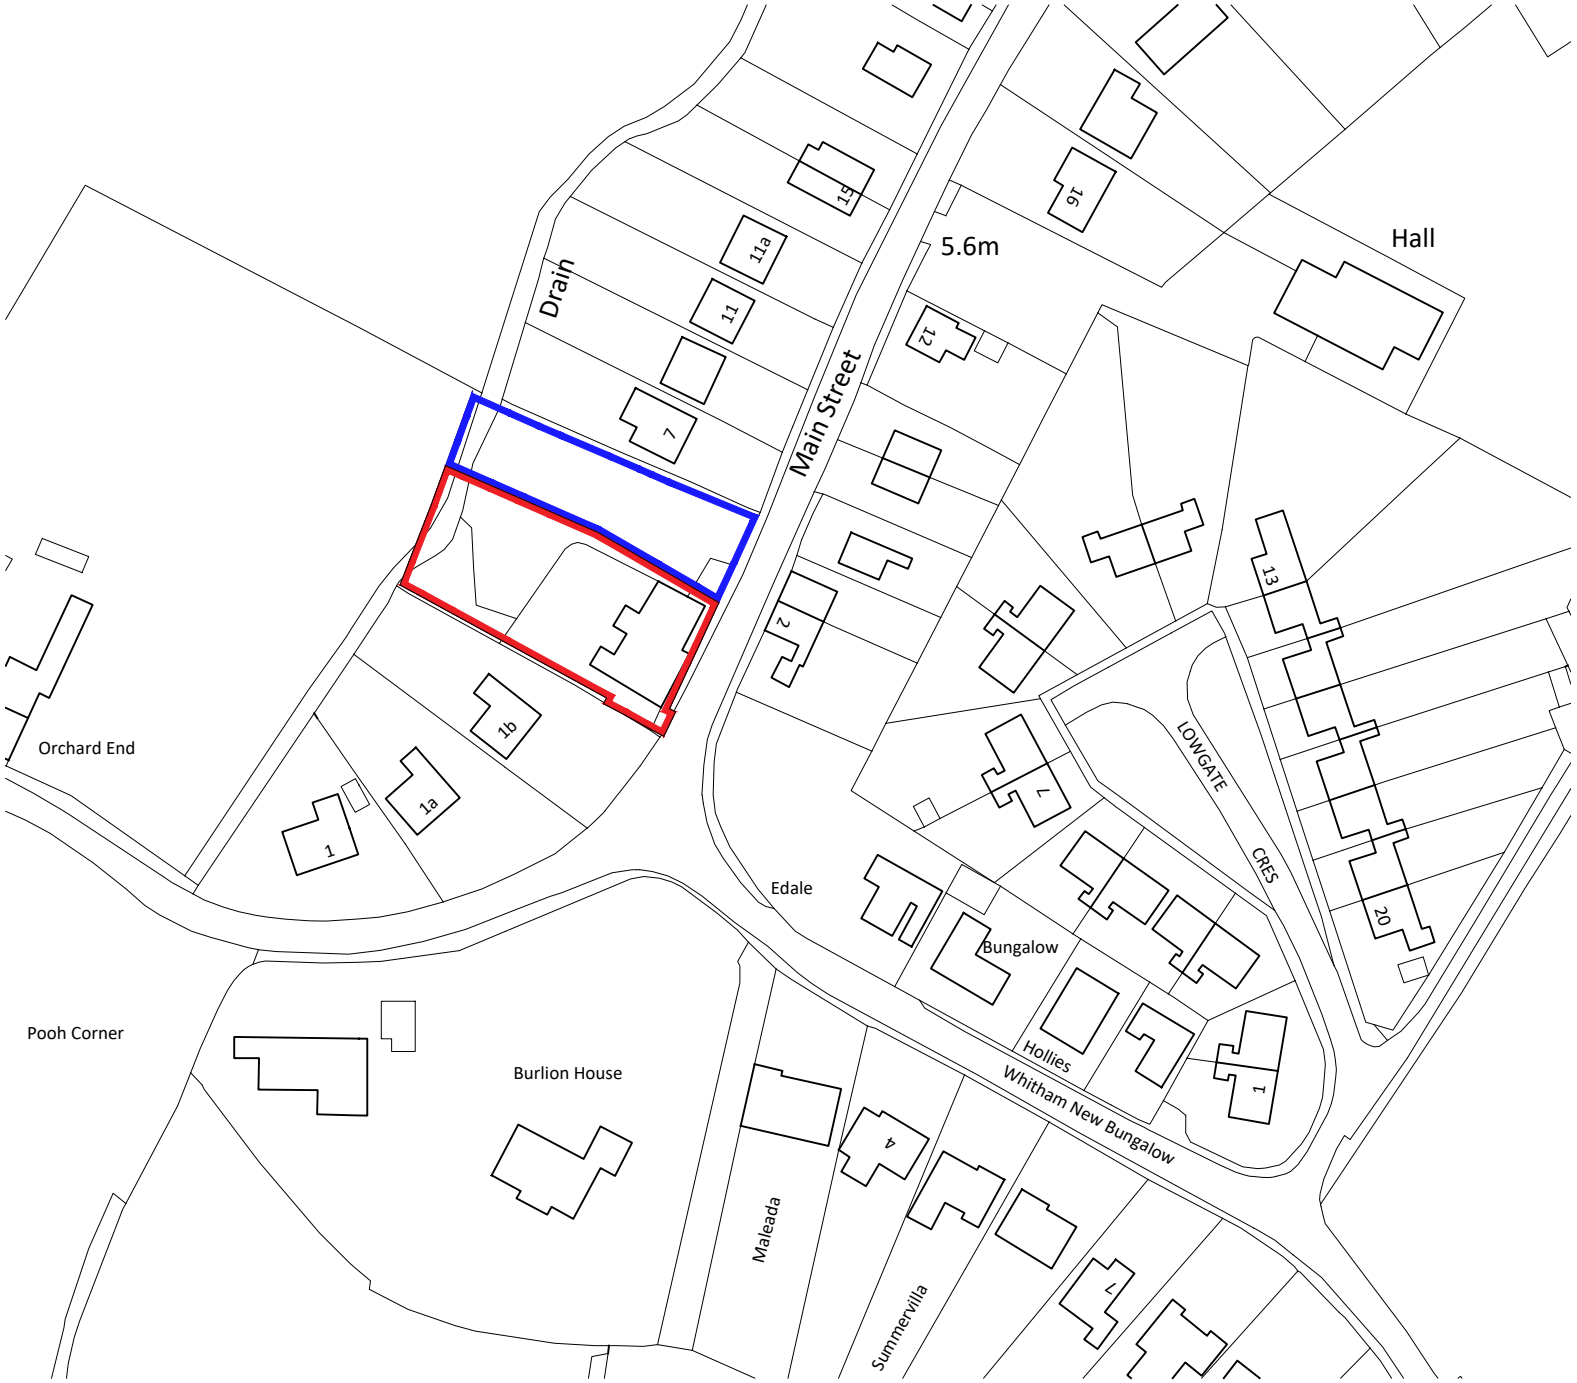


Notes

Copyright
© Robert Doughty Consultancy Limited.
All rights described in the Copyright, Designs and Patents Act 1988 have been asserted.

Ordnance Survey Map
© Crown Copyright. OS Licence No: AR 100010613.

N

0 10 20 30 40 50m

Rev	Description	Date
-	-	-

rdc
Robert Doughty Consultancy

32 High Street, Helpringham
Sleaford, Lincolnshire, NG34 0RA

Tel: 01529 421646
Email: admin@rdc-landplan.co.uk
Web: www.rdc-landplan.co.uk

Client
Mr G Franklin

Project
Residential Development
The Chequers, Gedney Dyke

Drawing
Location Plan

Scale @ A4	Date
1: 1250	09/04/24

Drawn By	Checked By
WW	-

Job Number	Status	Purpose of Issue
1185-10	FP	Full Planning

Drawing No.	Rev
1185-10_FP_LP01	-