





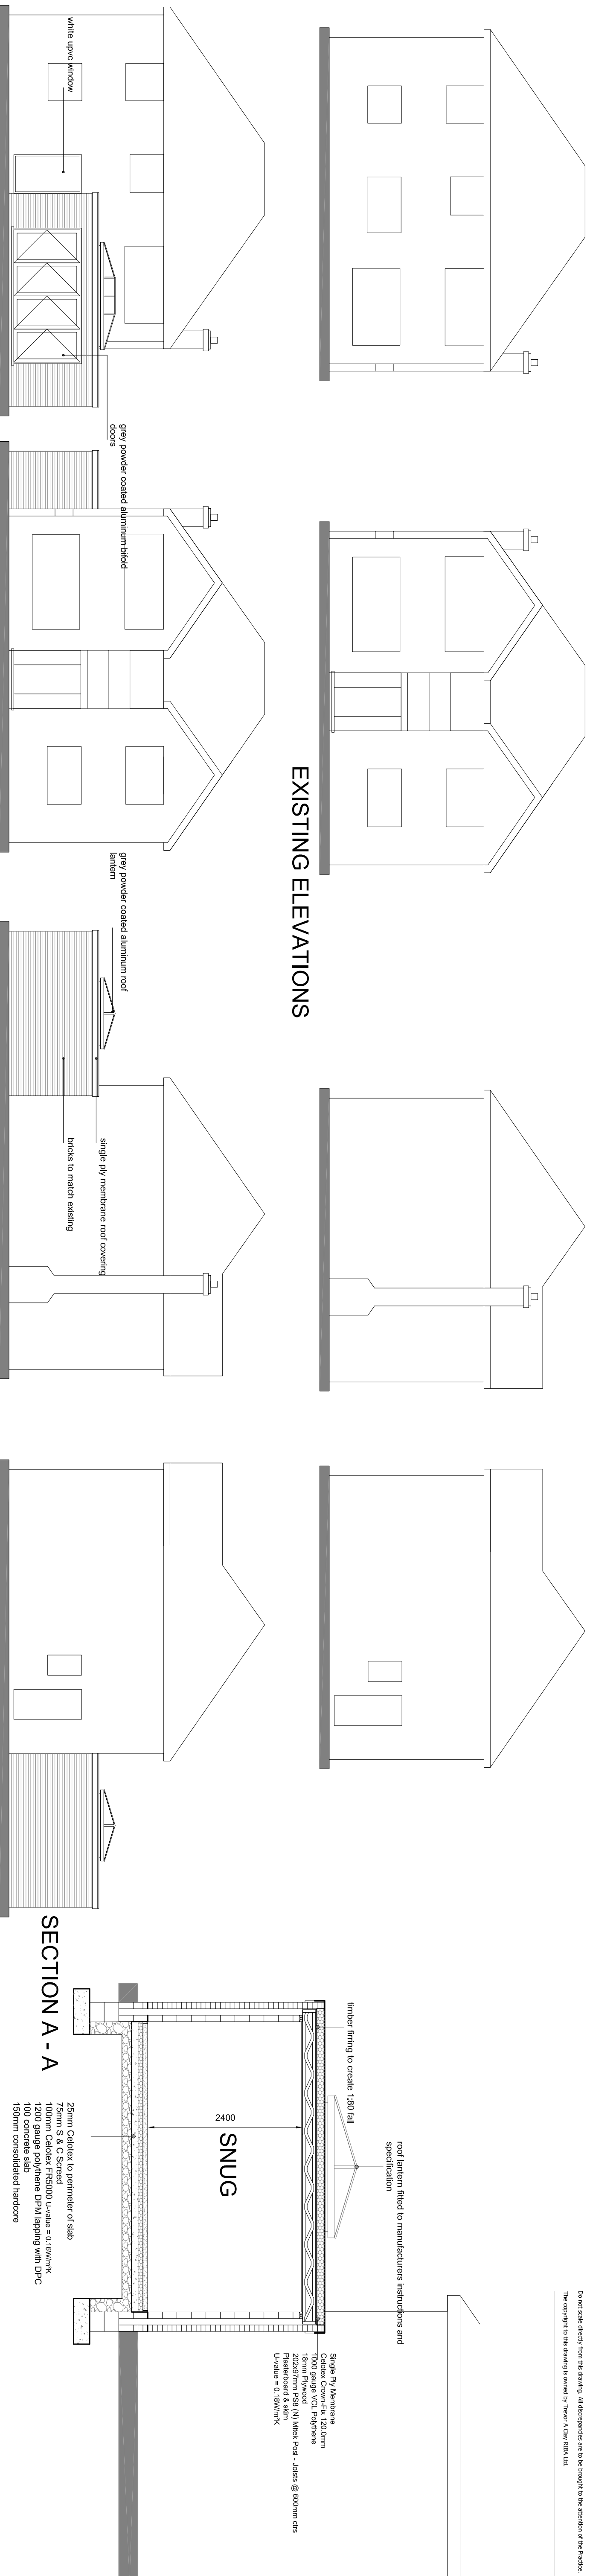


EXISTING ELEVATIONS


PROPOSED ELEVATIONS

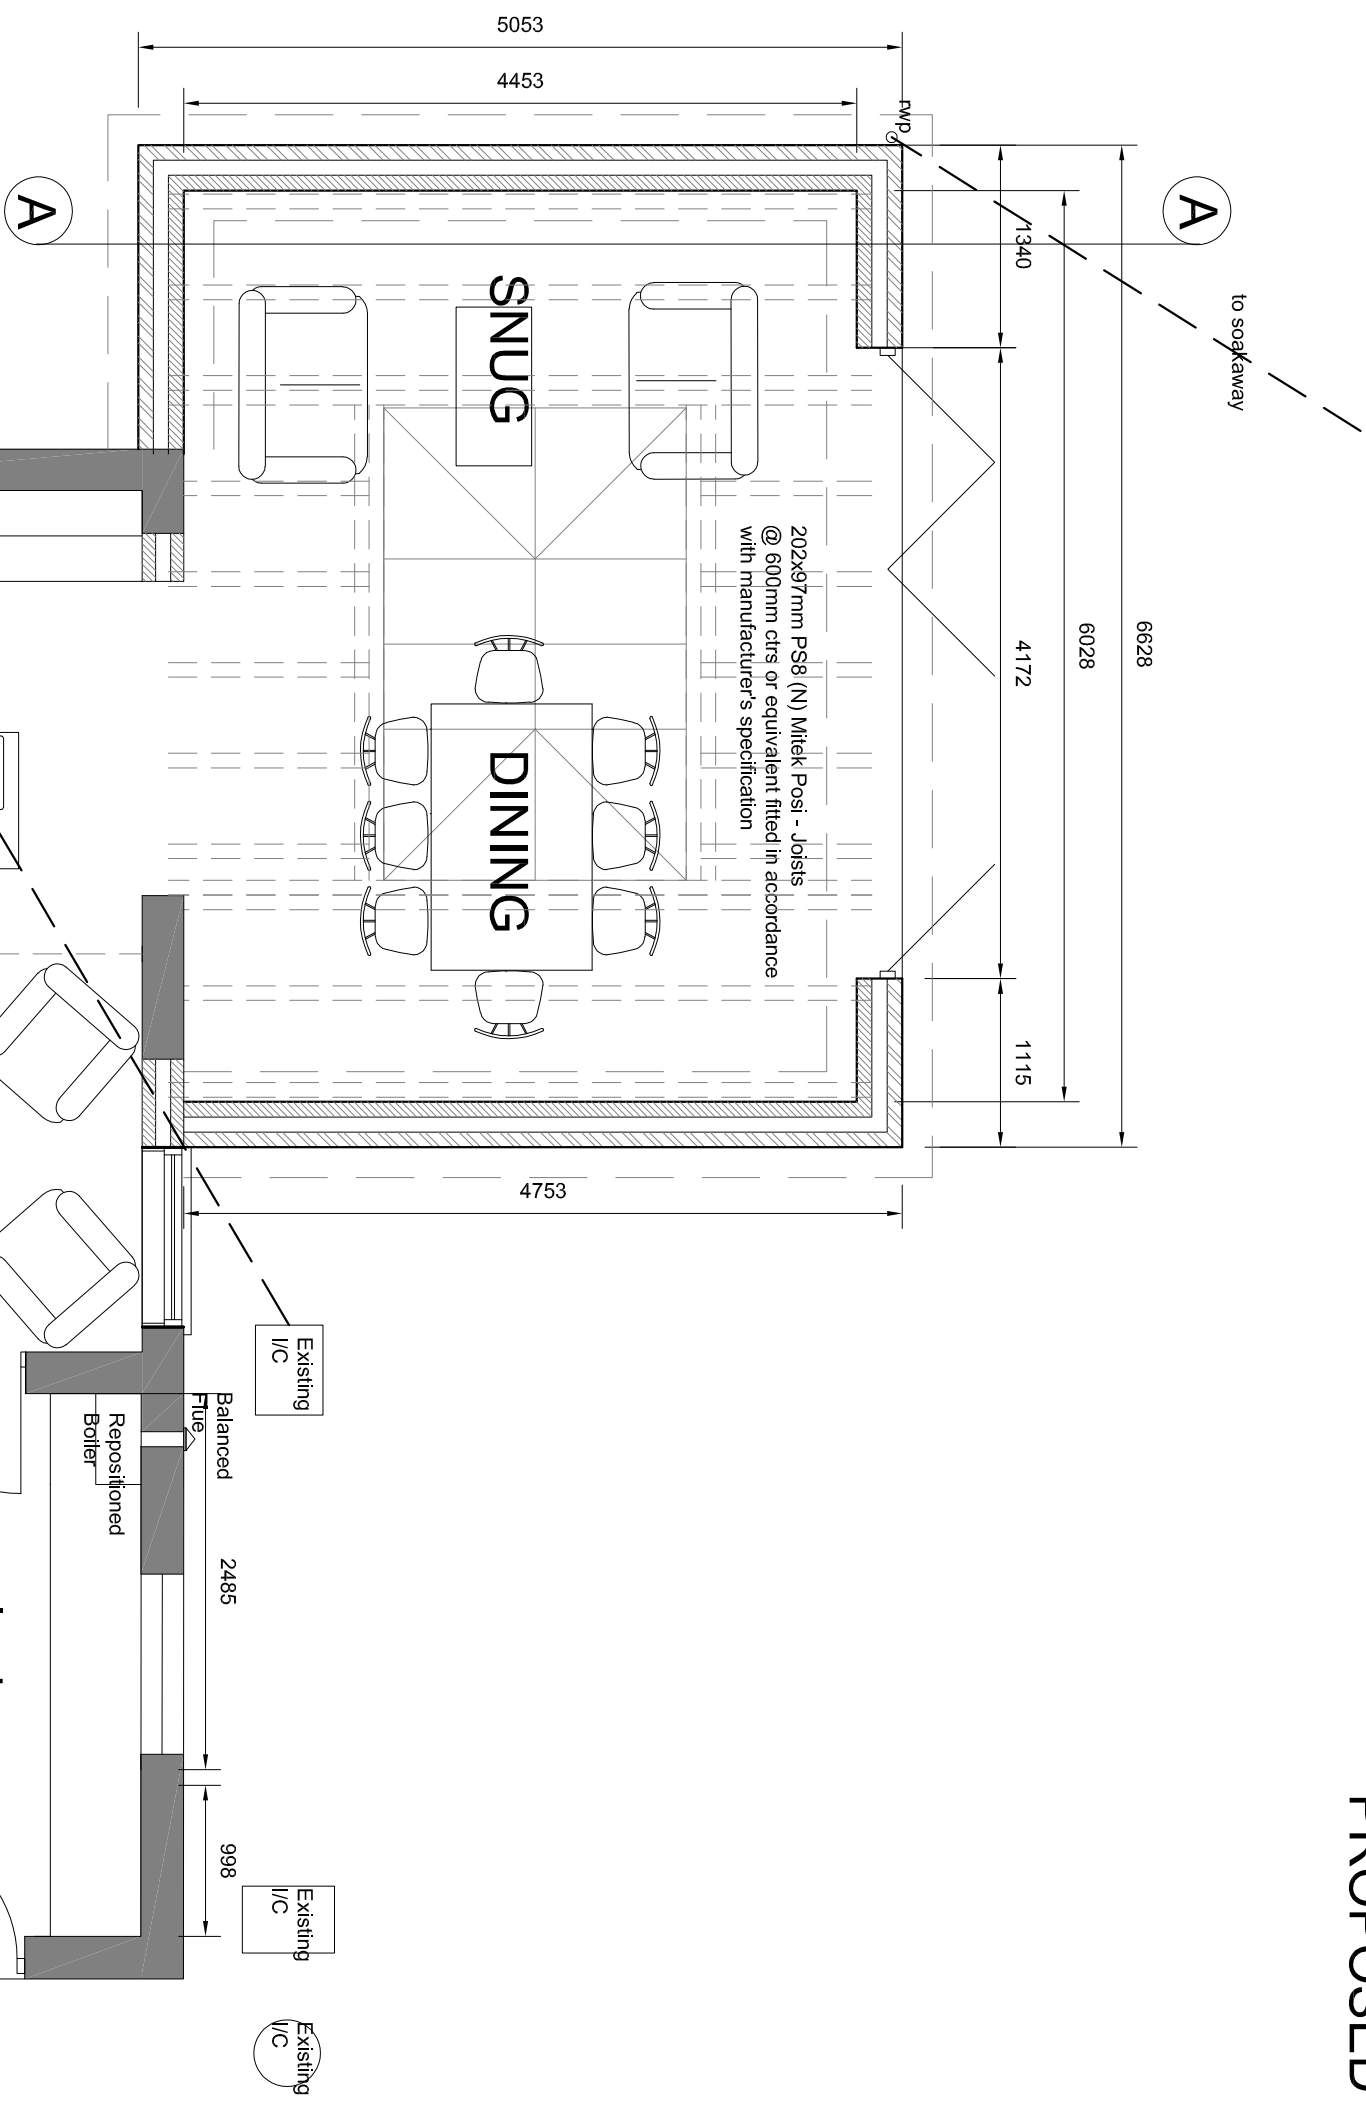

LOCATION PLAN

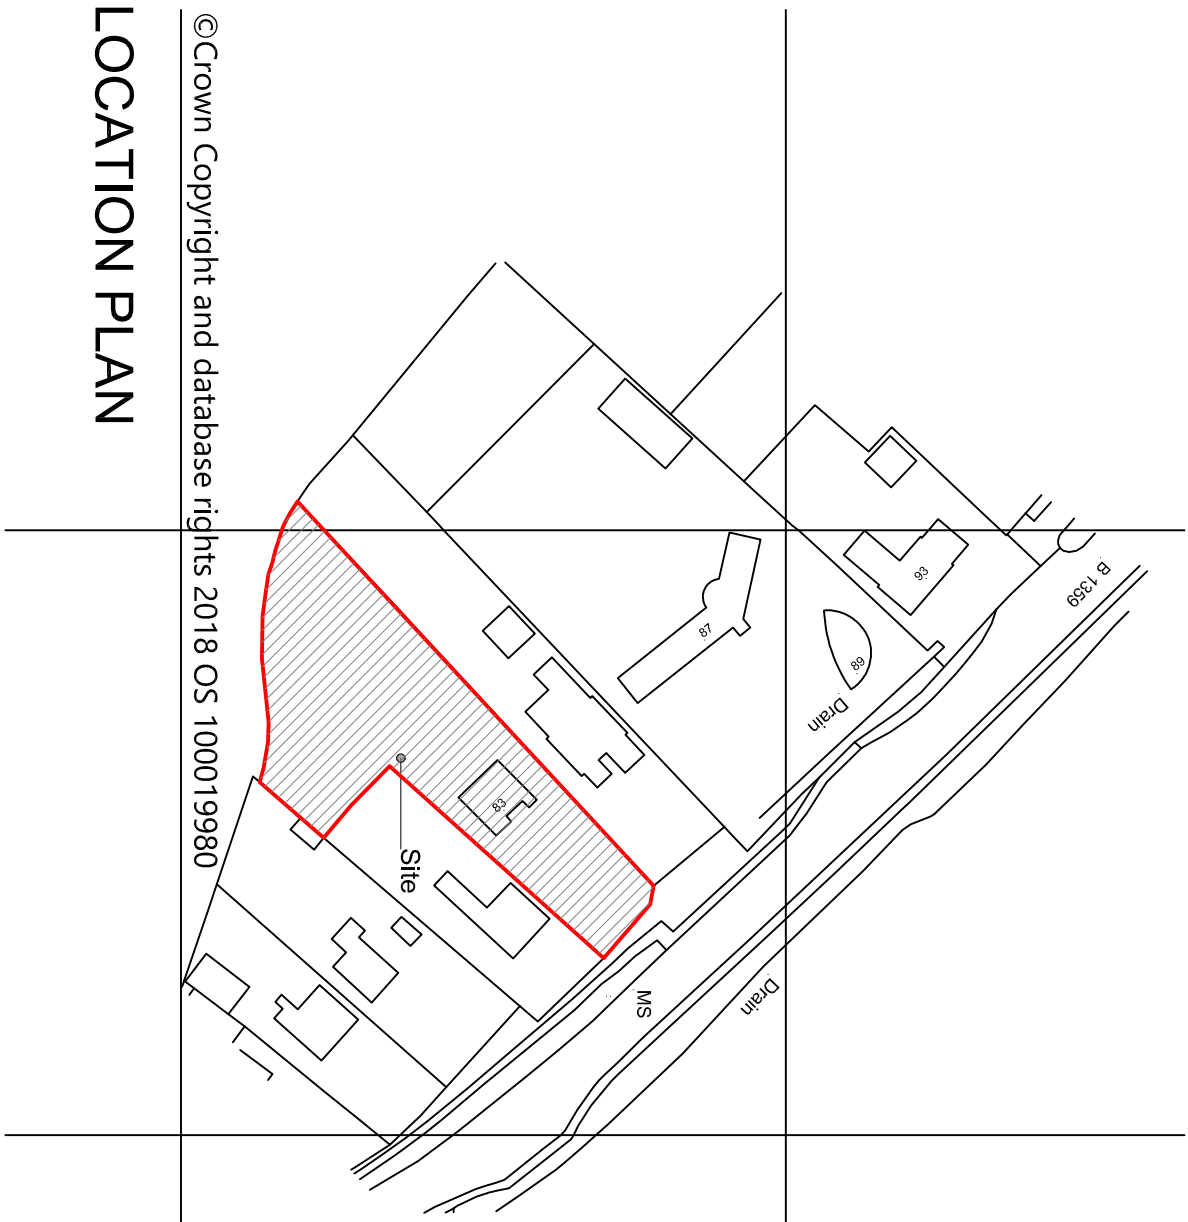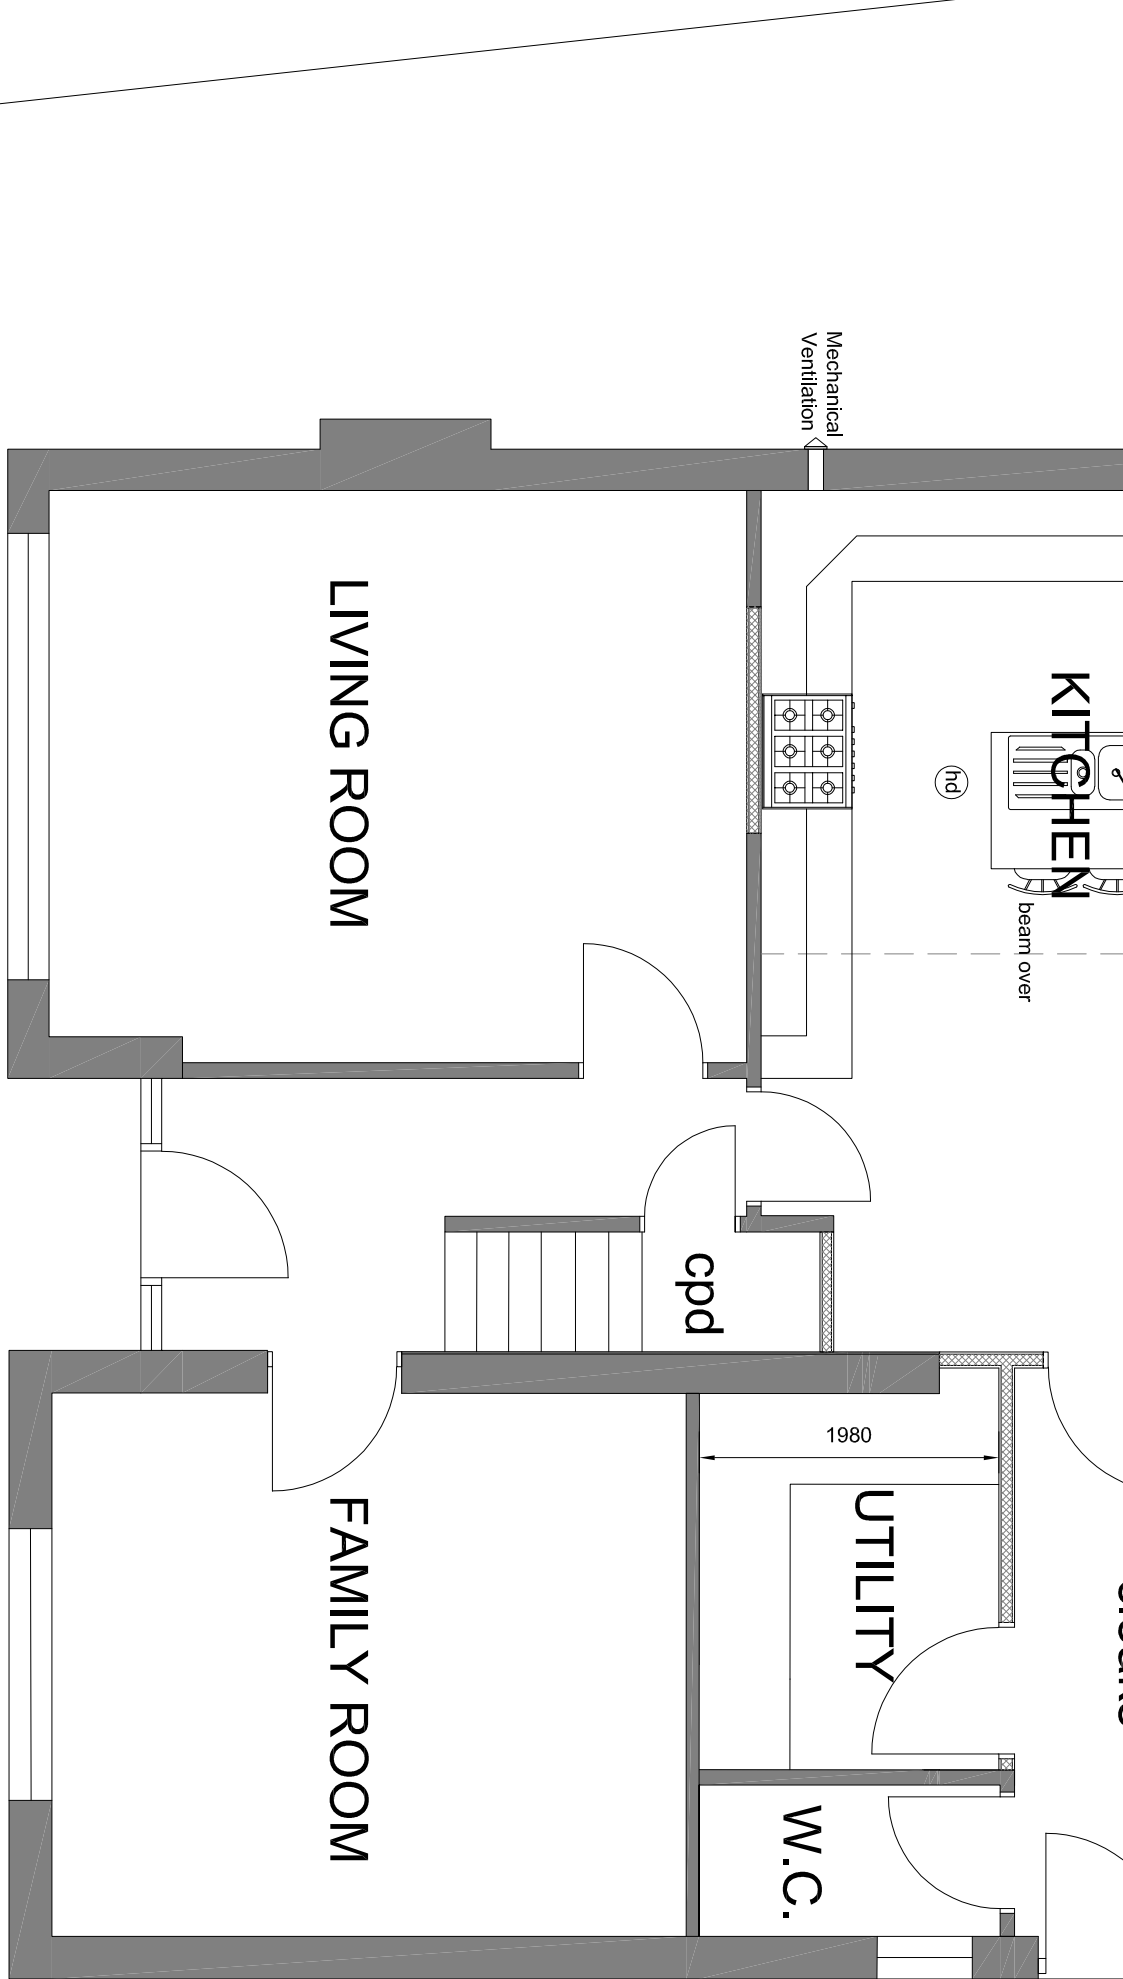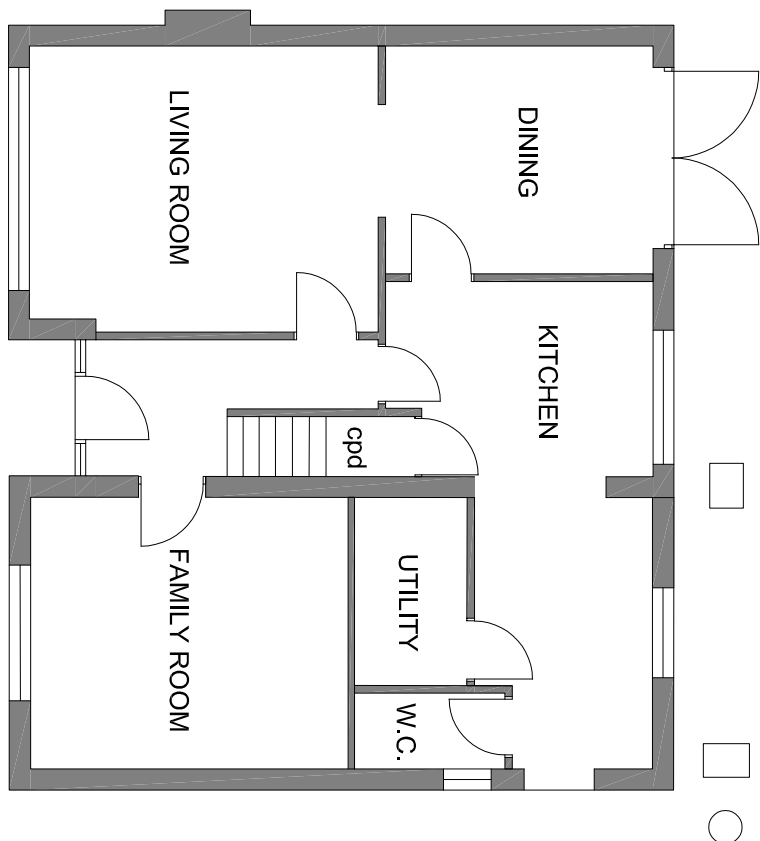

PROPOSED BLOCK PLAN

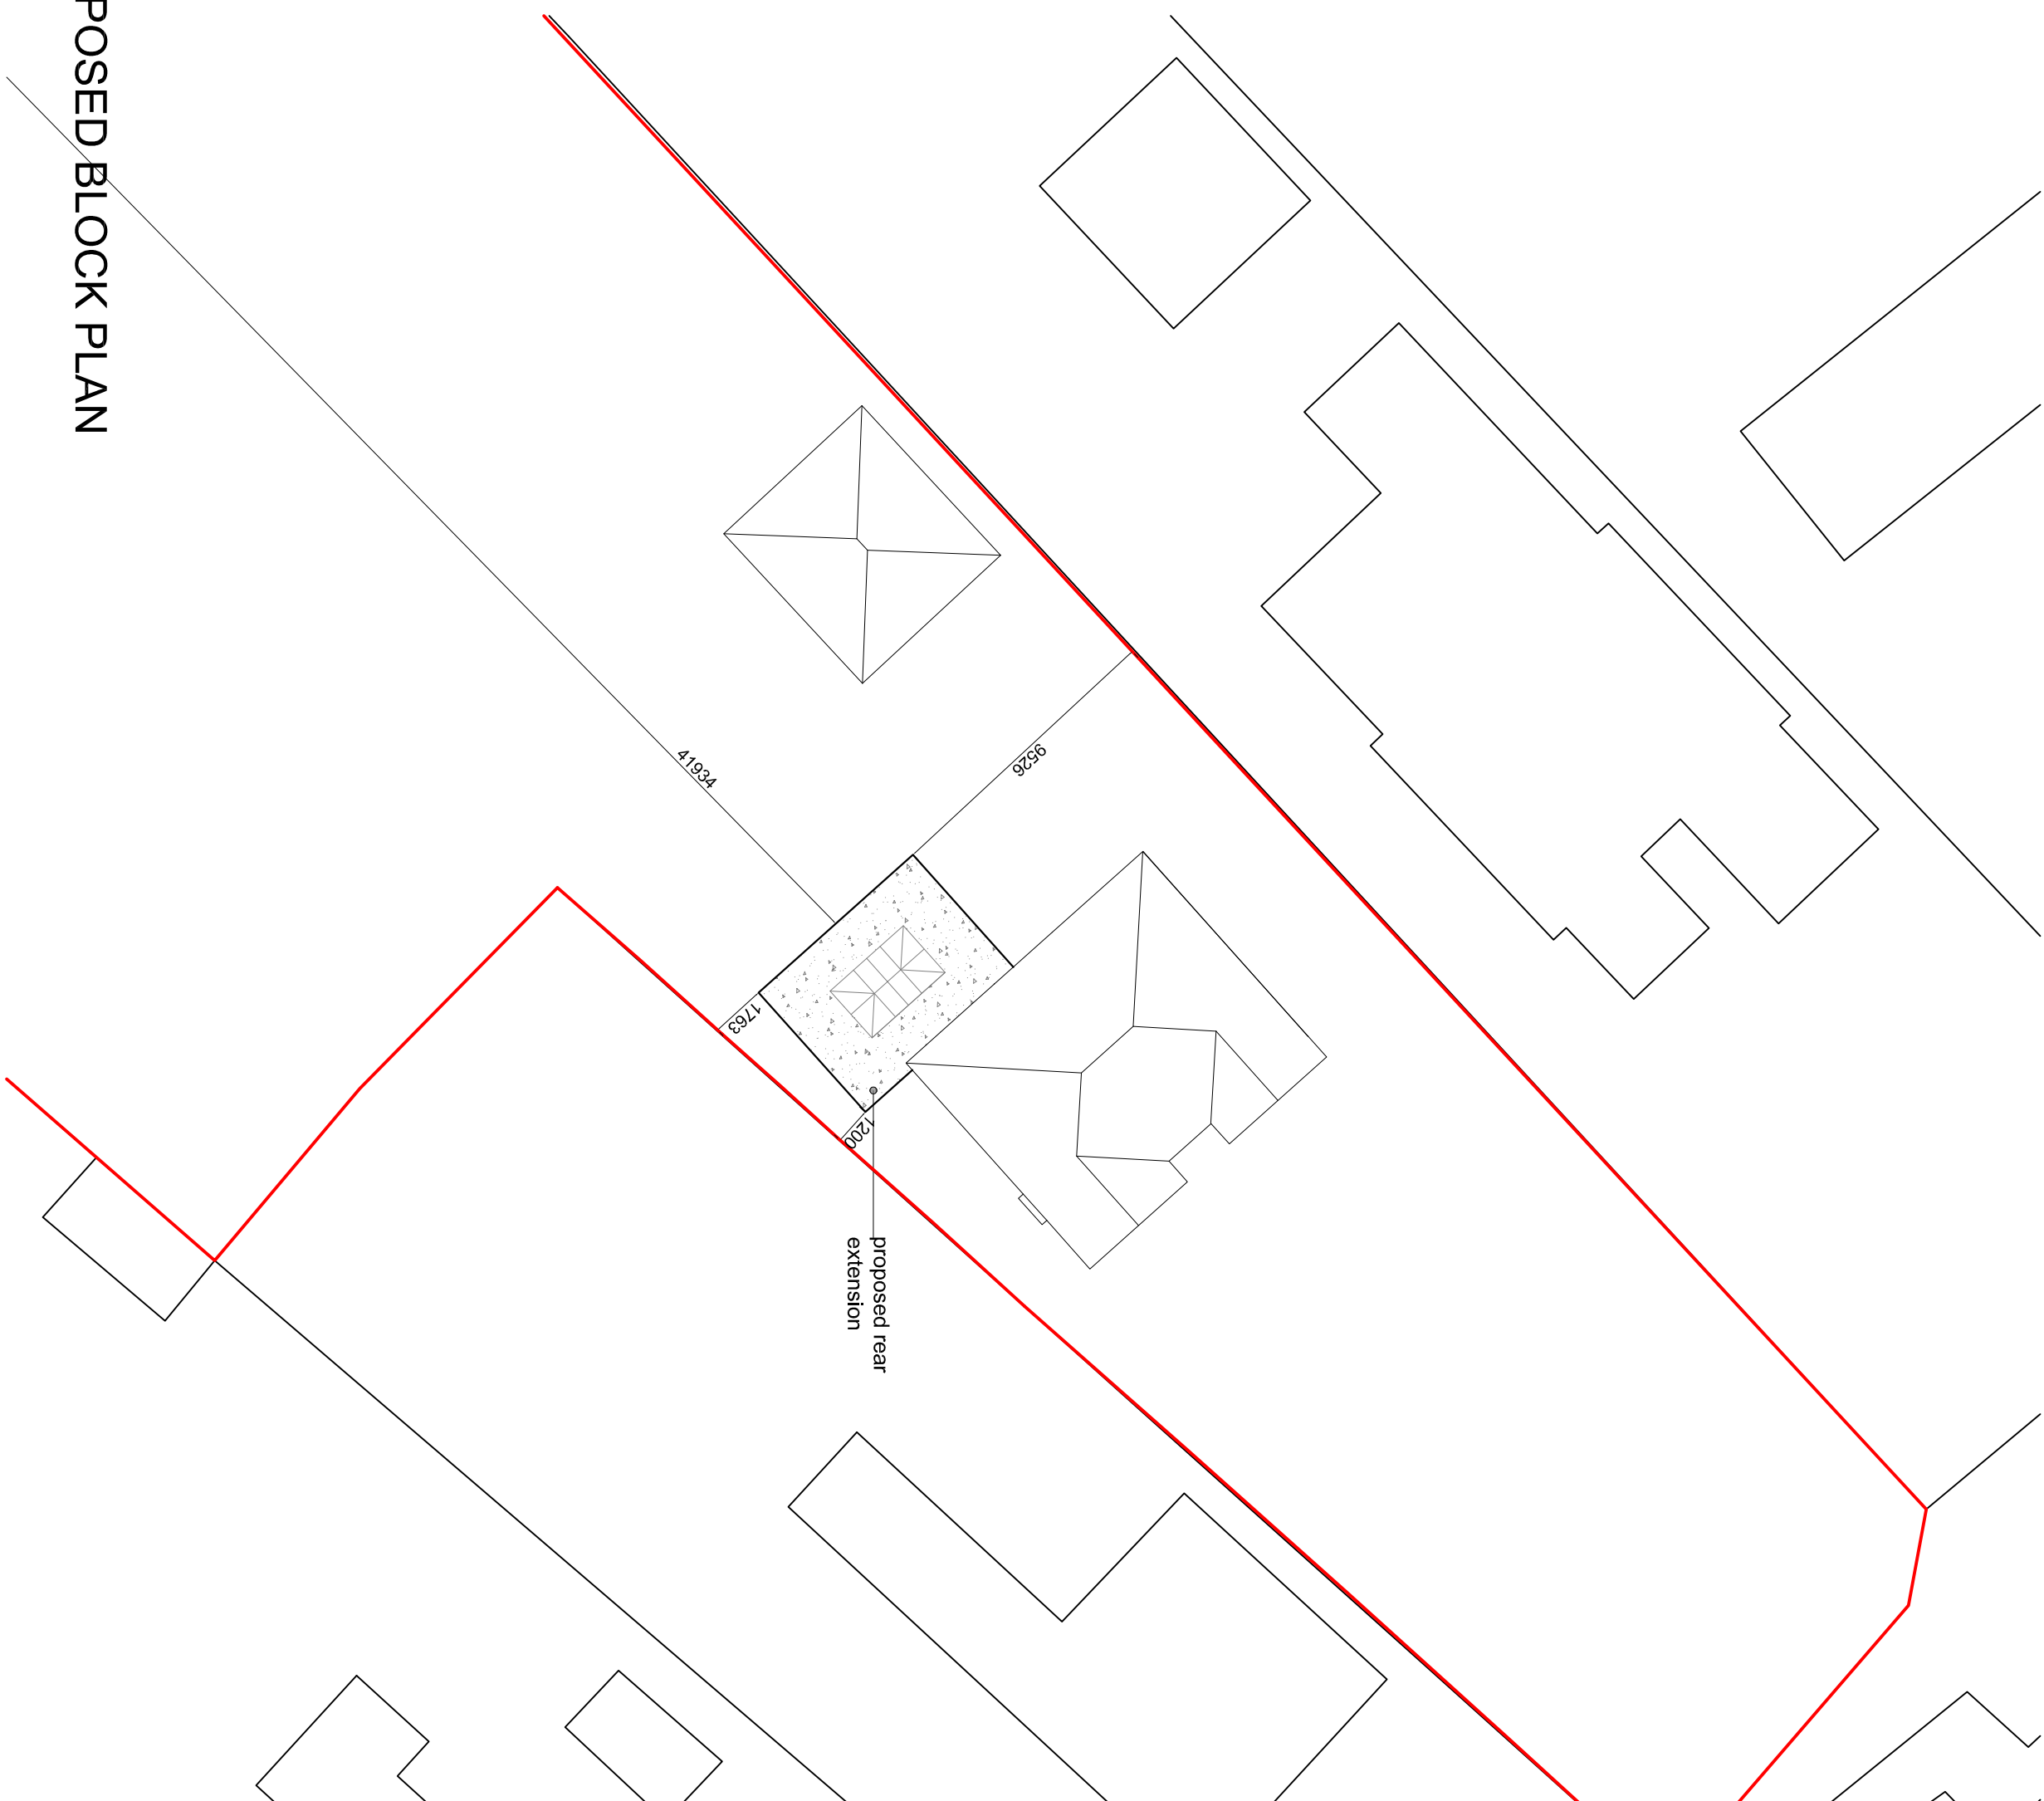

Revision	Date/Time	Description
Client	Mr. & Mrs D Wilson	
Project	Proposed extension	@ 83 Gedney Road, Long Sutton
Drawing	Planning	