
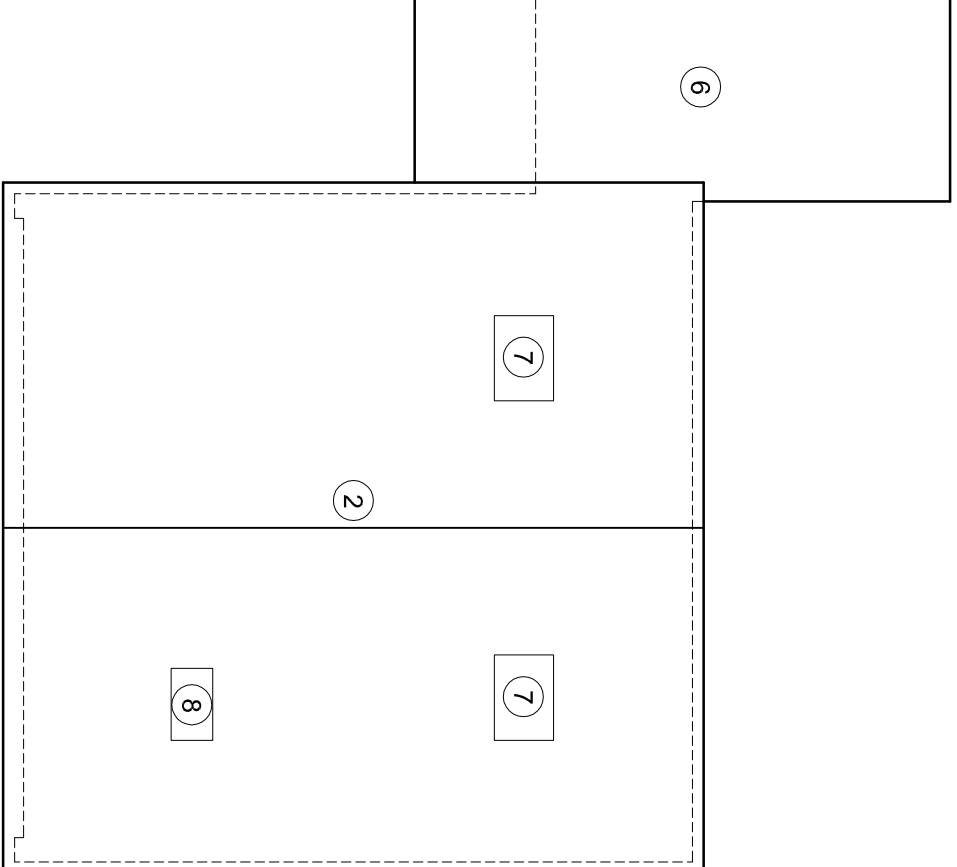
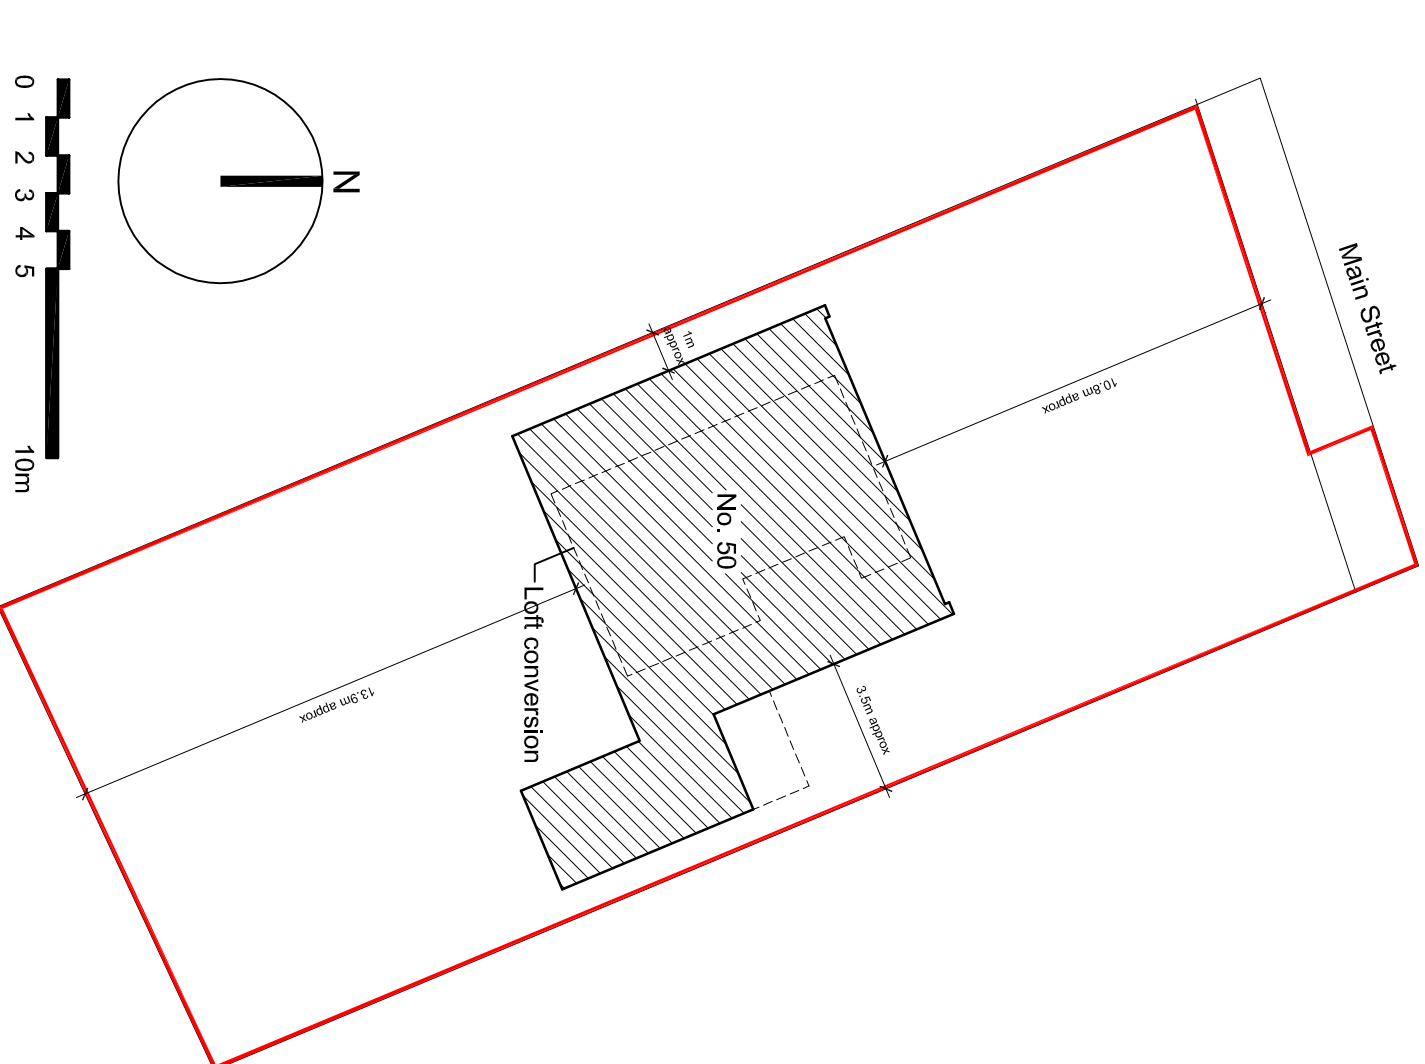
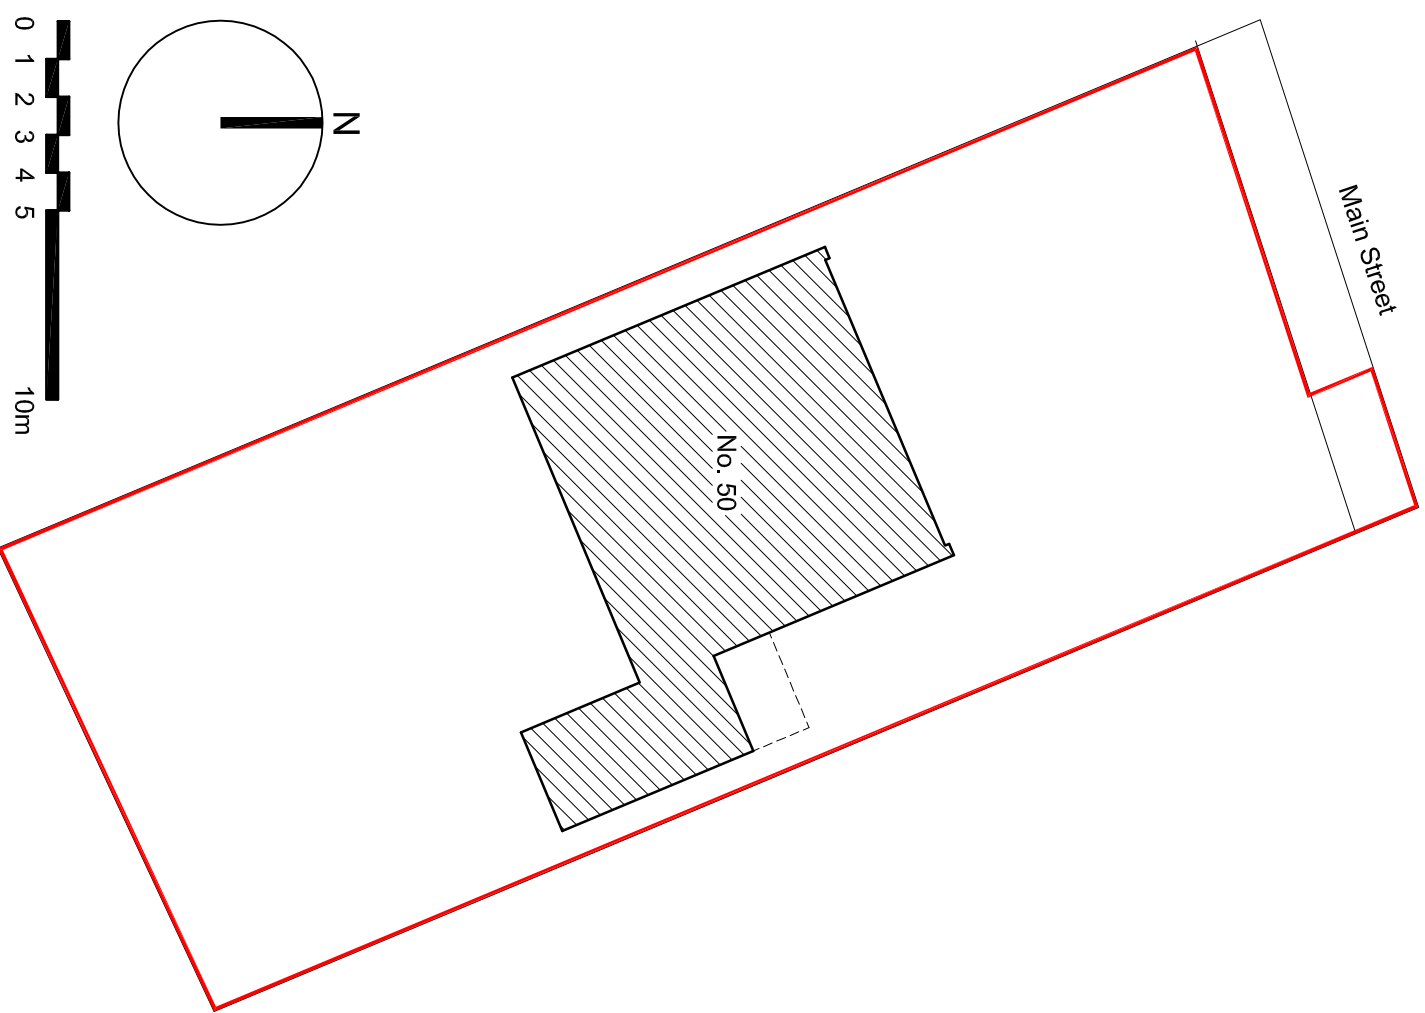
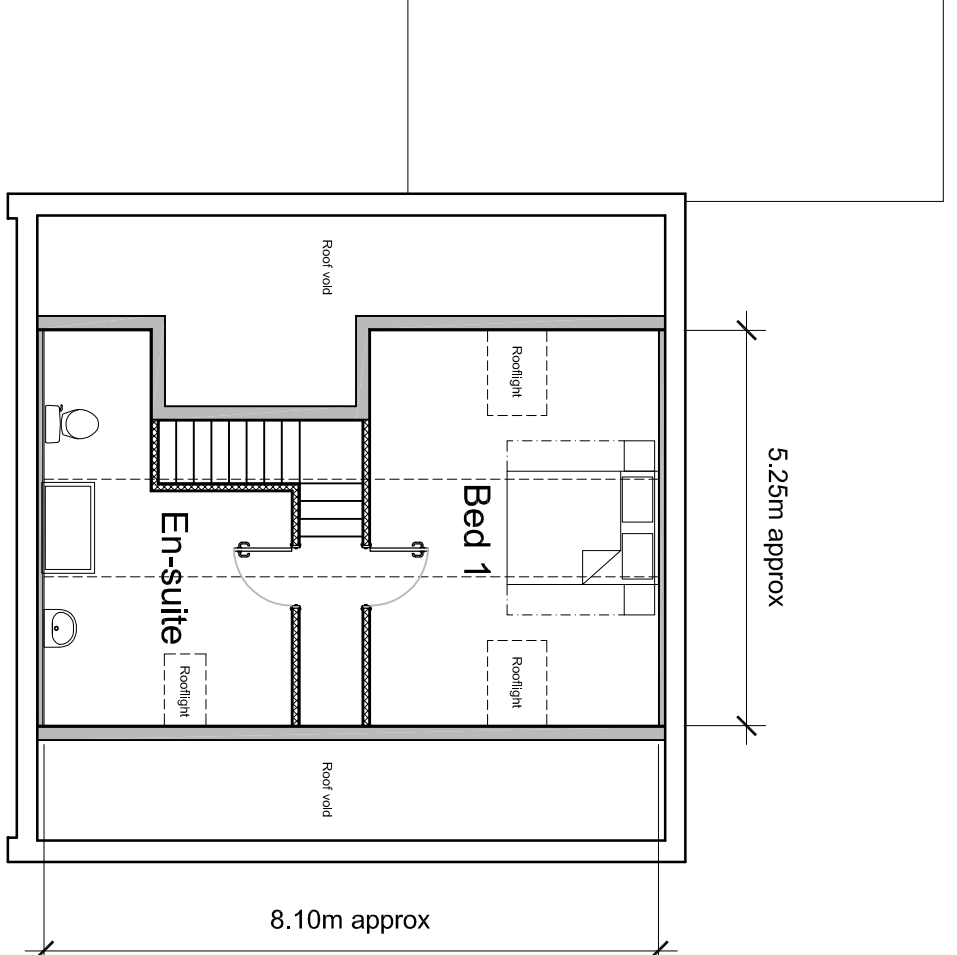
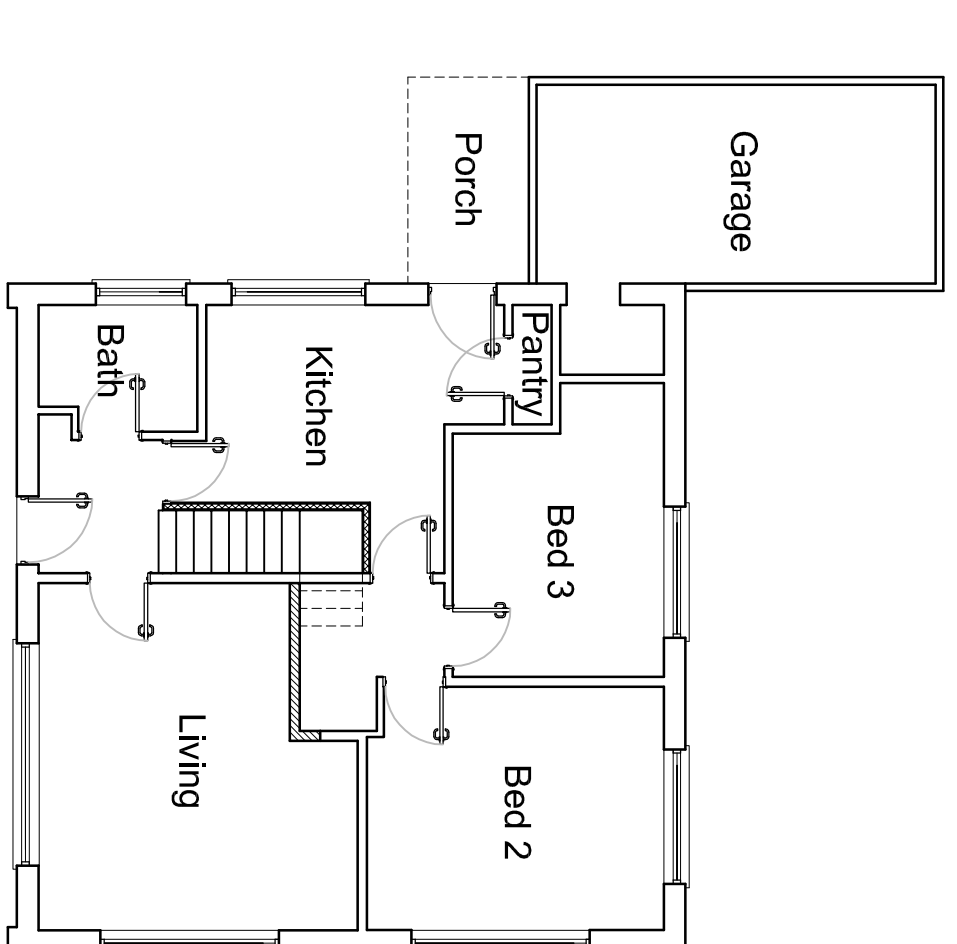
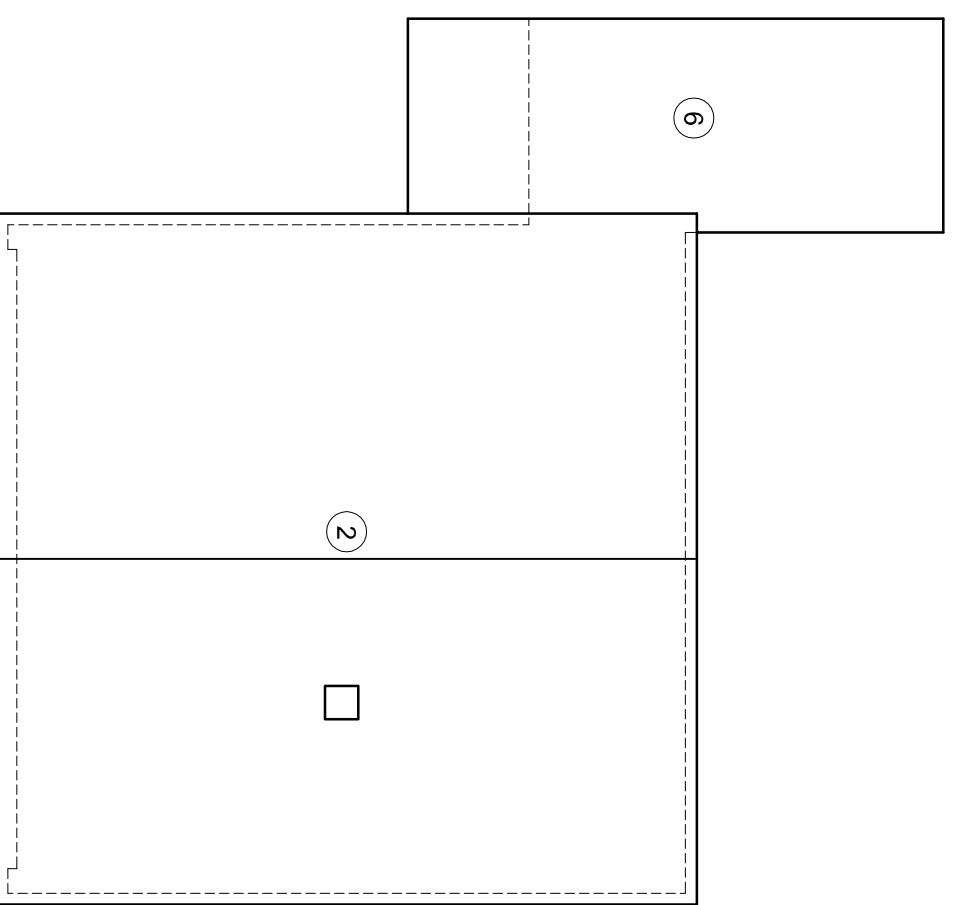
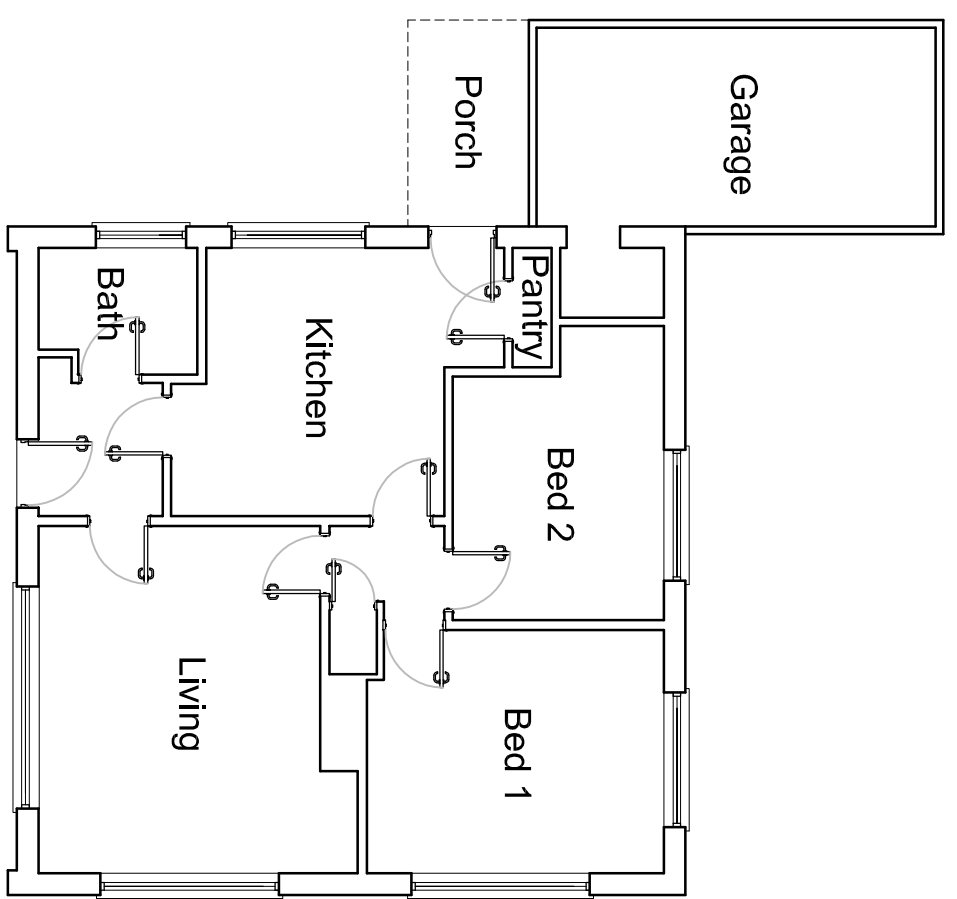
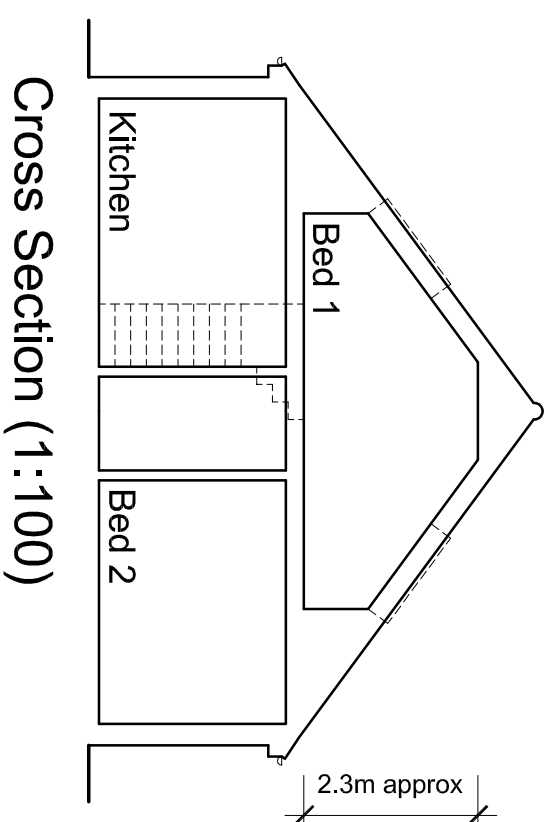
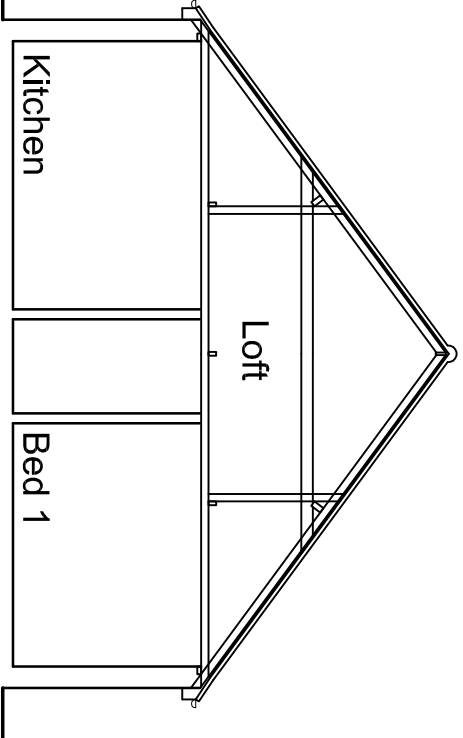
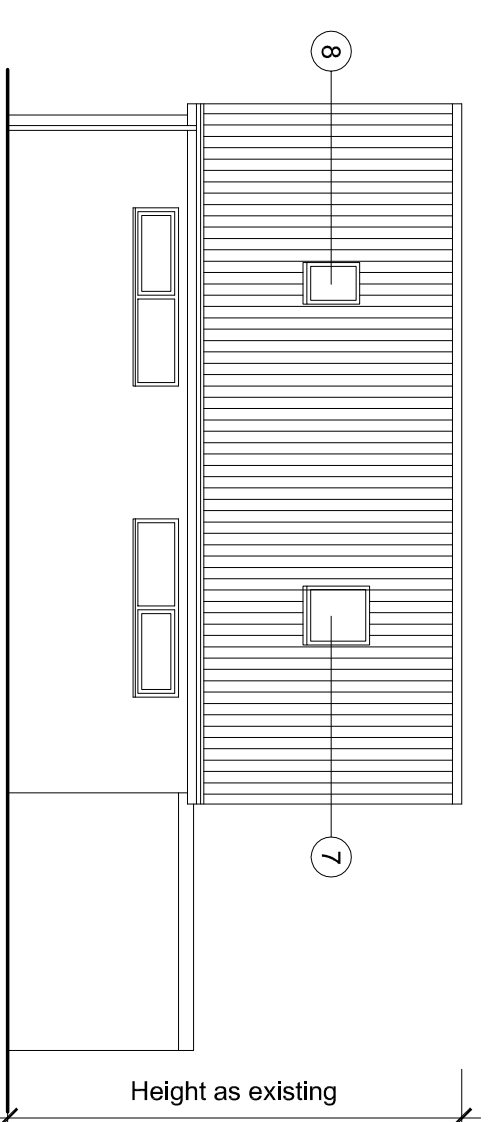
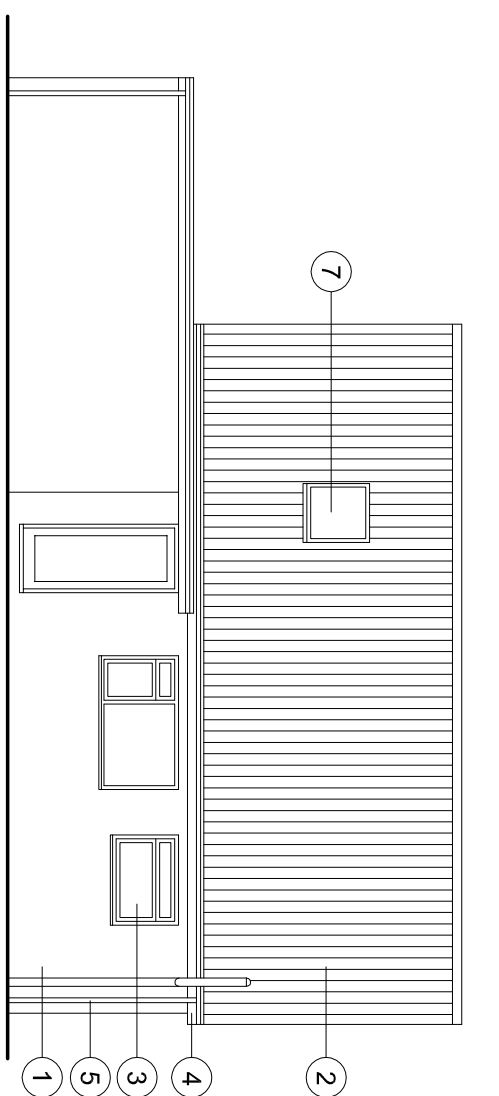
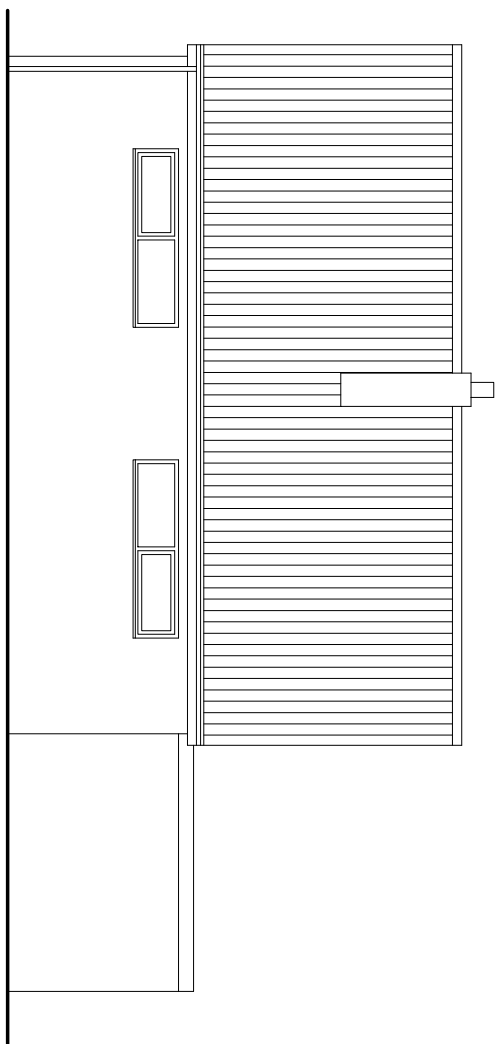


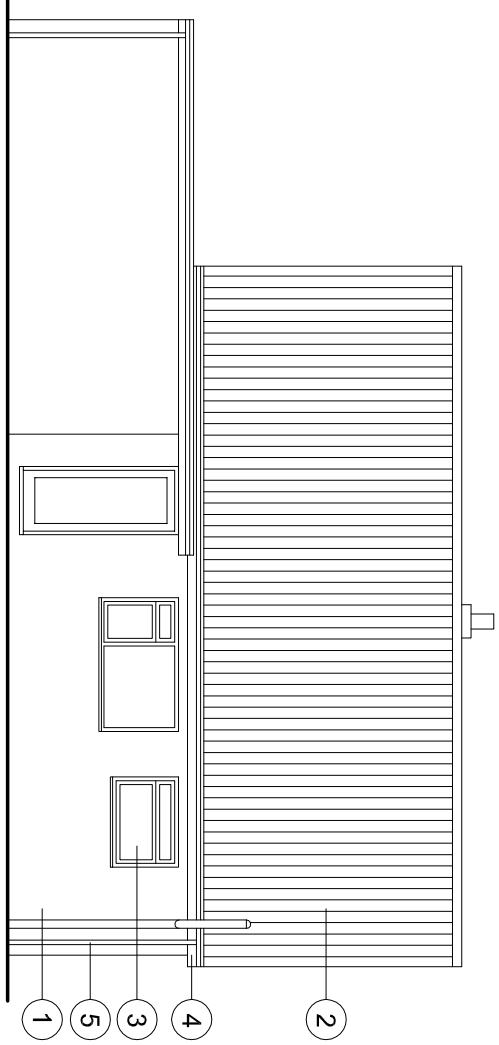

All dimensions to be verified on site by Main Contractor before the start of any shop drawings or work whatsoever either on their own behalf or that of sub-contractors.

Report any discrepancies to the Contract Administrator at once

This drawing is to be read with all relevant Architect's and Engineer's drawings and other relevant information.

Andrew M Wright Ltd. Registered in England & Wales No. 9399024.
Registered office: 22 Church Street, Holbeach, Spalding, Lincs. PE12 7LL

LEGEND: DO NOT SCALE

Legend to materials:-

1 = Facing brickwork

2 = Concrete roof tile

3 = Upvc windows / door


4 = Upvc fascias / soffits

5 = Plastic gutters & down-pipes

6 = Felt roofing


7 = Rooflights (with clear glazing)

8 = Rooflight (with obscure glazing)

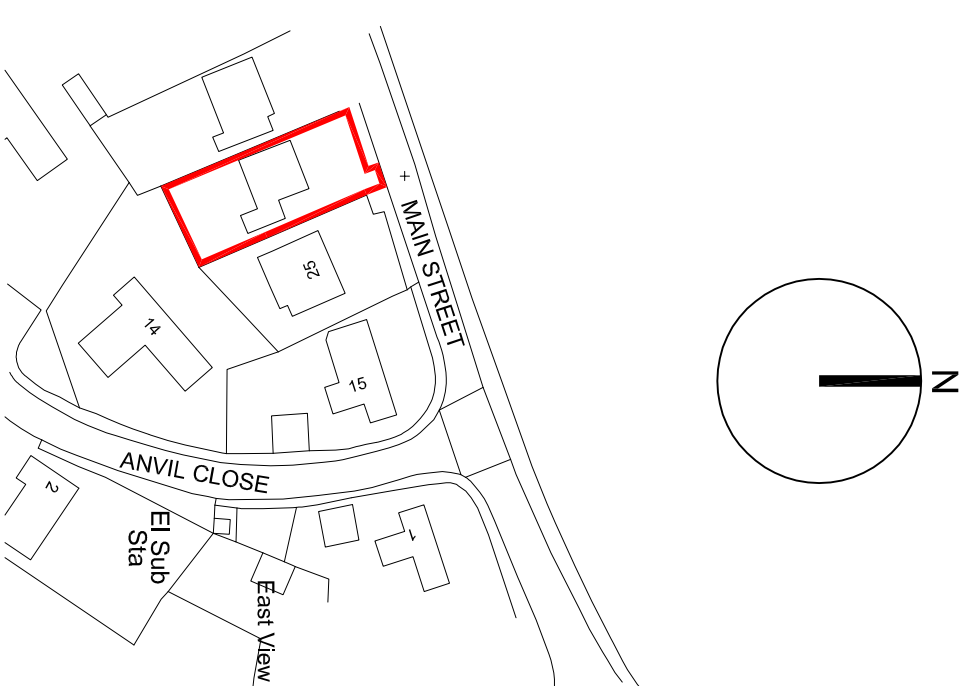

Revision:	Date:	Description:	Dwn:	Chk:
P1	20.04.21	Planning Issue	AKW/ AMW	
D1	19.04.21	Draft Issue	AKW/ AMW	

ANDREW M WRIGHT LTD
CHARTERED ARCHITECT

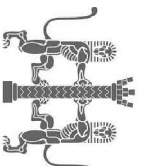

26 Joys Bank, Holbeach St Johns, Spalding, Lincs, PE12 8SD
Telephone: 01406 540573 Mobile: 07940 914778

Project: 50 Main Street
Gedney Dyke
Spalding
Lincs

Drawing Title:

Plans, Elevations & Sections

Client: _____

Drawn:	Checked:	Date:	Scale:	Page Size:
AMW	AMW	19.04.21	As shown	A1
Job No.:	Doc No.:	Stage:	Revision:	
0222110	PD01	Planning	P1	