
© Arqiva
All rights reserved. No part of this publication may be reproduced, stored in a retrieval system or transmitted in any form or by any means (Electronic, Mechanical, Photocopying, Recording or otherwise), without the prior written consent of the Company.

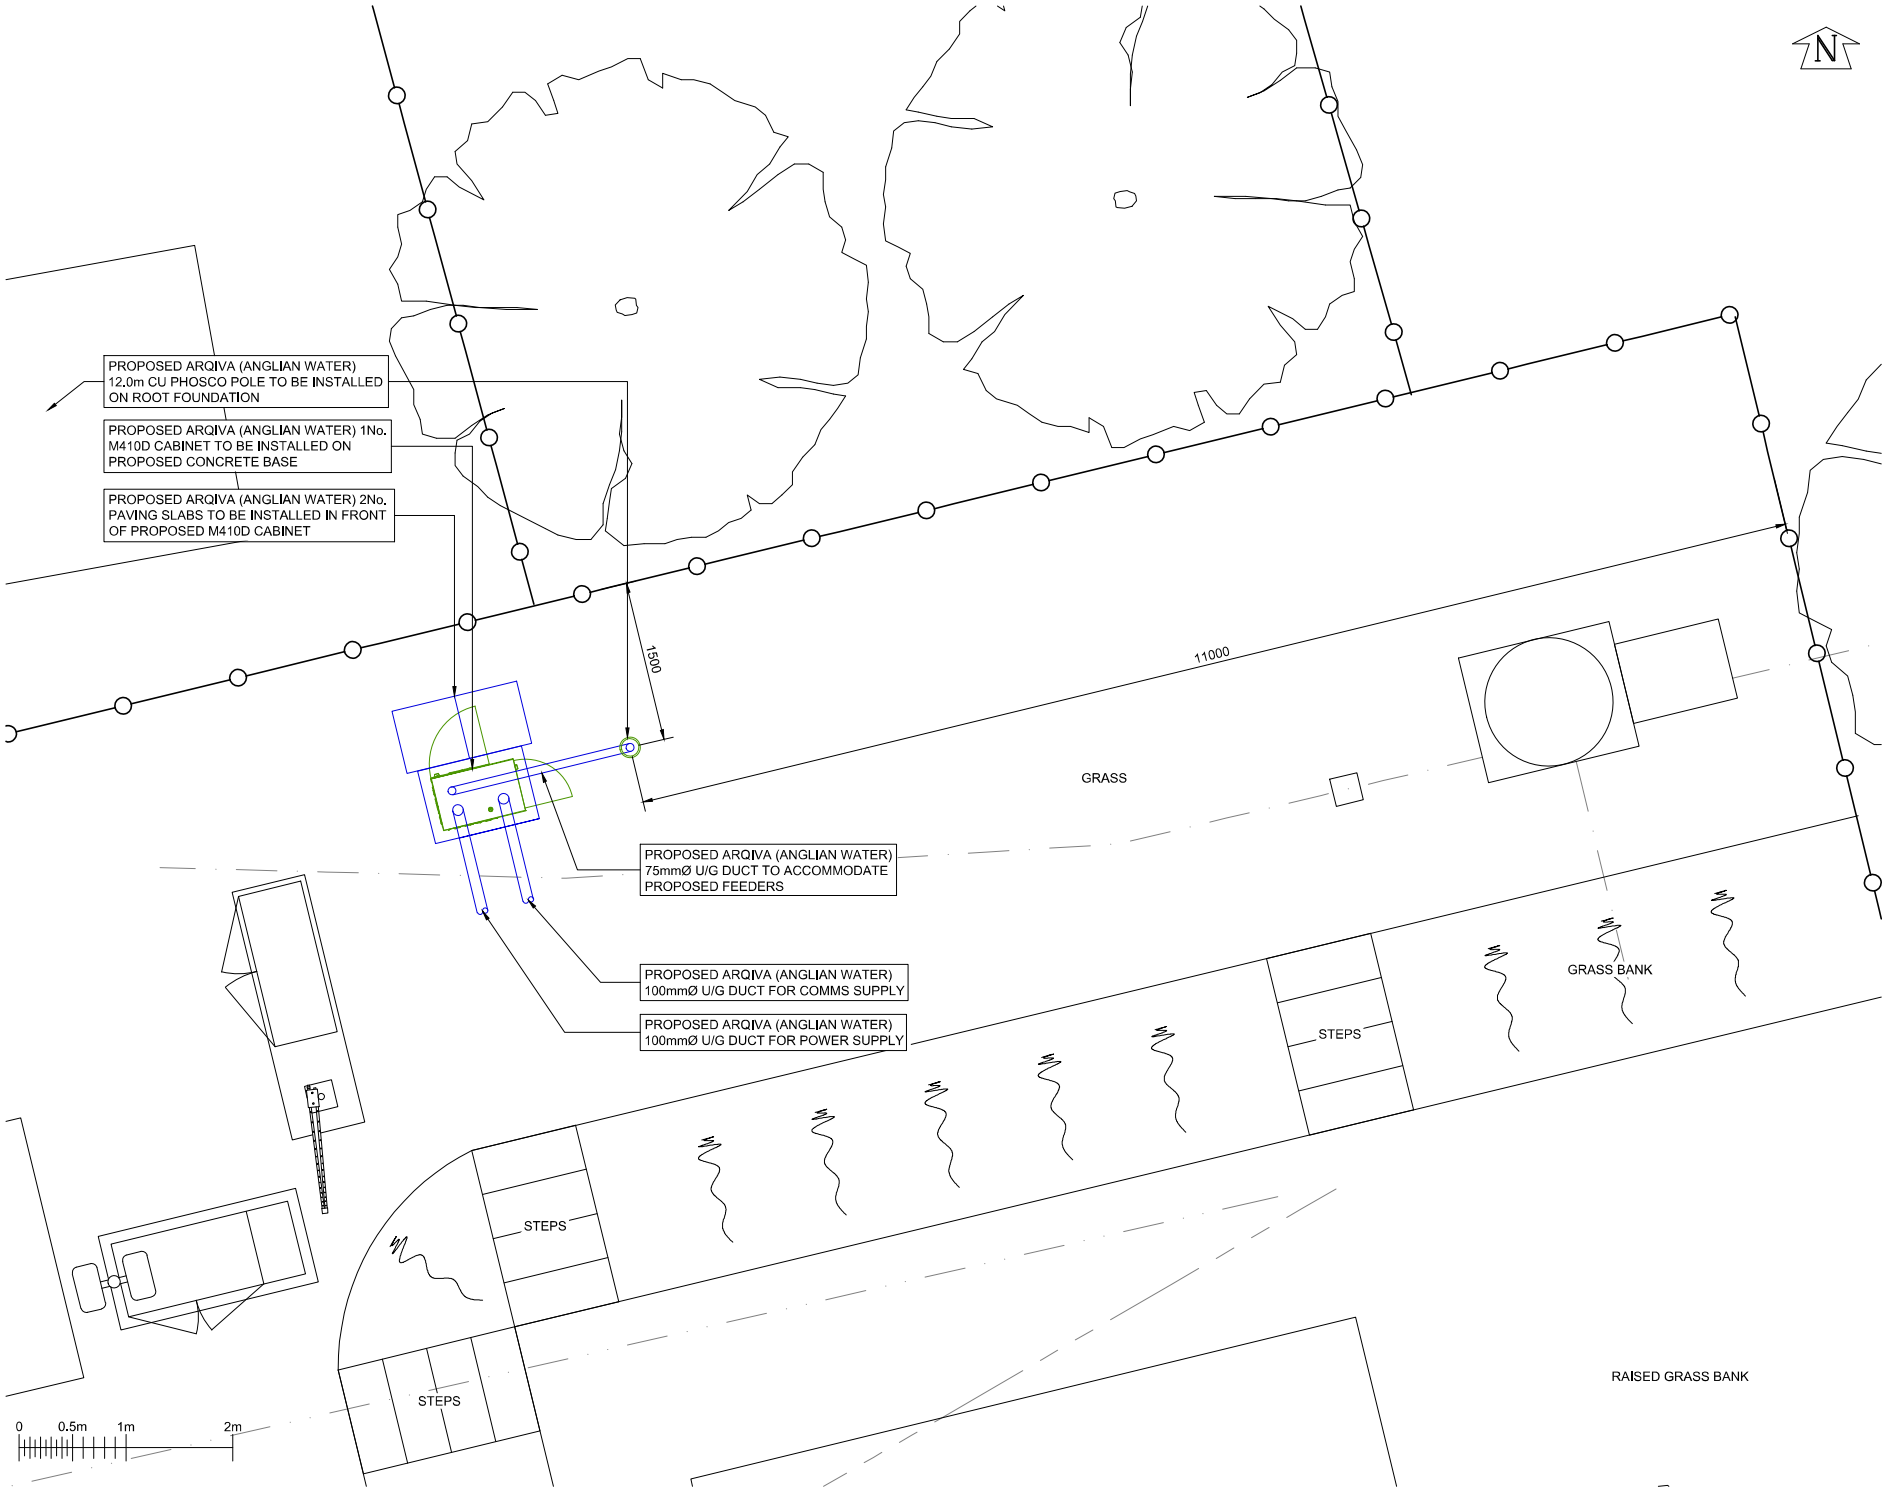

NOTES

OTHER USERS PROPOSALS

FEINT DETAILS SHOWN AS ARE INDICATIVE OF OTHER USERS PROPOSALS WHICH MAY BE THE SUBJECT OF SEPARATE APPLICATIONS

UTILITIES

UNDERGROUND AND OVERGROUND UTILITIES POSITIONS ARE INDICATIVE ONLY. POSITIONS MUST BE CONFIRMED PRIOR TO ANY WORKS. REFER TO SHE-GH-015 SHE006 - EXCAVATIONS.

- DRAINAGE
- DUCTS
- FEEDERS
- FIBRE
- GAS
- LIGHTNING PROTECTION
- POWER
- SERVICES UNKNOWN
- TELECOMS
- WATER

PROJECT: ANW_PE222

ISS	REVISION	DATE	DRN	APP
	PROJECT:			
	PROJECT:			
3	PROJECT: 12308200 PLANNING REVISED	18/03/26	HFC	HFC
2	PROJECT: 12308200 PLANNING	17/03/26	HFC	HFC
1	PROJECT: 12308200 SITE RECORD	18/02/26	JHF	AD

arqiva
Crawley Court, Winchester, Hampshire, SO21 2QA
cad.services@arqiva.com

SITE No. 326005

GEDNEY DROVE END HOLBORN STW
MAIN ROAD
GEDNEY DROVE END
GEDNEY
LINCOLNSHIRE
PE12 9NW

NGR	TF 46075 29346
OS GRID	546075 329346

TITLE
EQUIPMENT PLAN
PROPOSED
ARQIVA (ANGLIAN WATER)

SCALE	1:50	
DRAWN	JHF	17/02/26
APPROVED	HFC	18/03/26

DRAWING No. 326005-01-101-MD003 SHEET 1 OF 1 REV. 3

A3