


| PROPOSED ANTENNA DETAILS |      |                                            |             |             |               |             |                |
|--------------------------|------|--------------------------------------------|-------------|-------------|---------------|-------------|----------------|
| I.D. No.                 | ITEM | TYPE / SIZE                                | BEARING     | MEAN HEIGHT | FEEDER LENGTH | FEEDER TYPE | No. OF FEEDERS |
| TBC                      | A1   | 4220-06-405-T0 (0° elec tilt) OMNI ANTENNA | OMNI E.T.N. | 13.45m      | 25.0m         | LDF4-50     | 1              |
| TBC                      | A2   | SIRIO SO-918-2 OMNI ANTENNA                | OMNI E.T.N. | 4.19m       | 6.0m          | CNT400      | 1              |

| PROPOSED GPS DETAILS |                       |             |               |             |                |
|----------------------|-----------------------|-------------|---------------|-------------|----------------|
| I.D. No.             | TYPE / SIZE           | MEAN HEIGHT | FEEDER LENGTH | FEEDER TYPE | No. OF FEEDERS |
| TBC                  | BULLET III GPS MODULE | 12.0m       | 15.0m         | CNT400      | 1              |

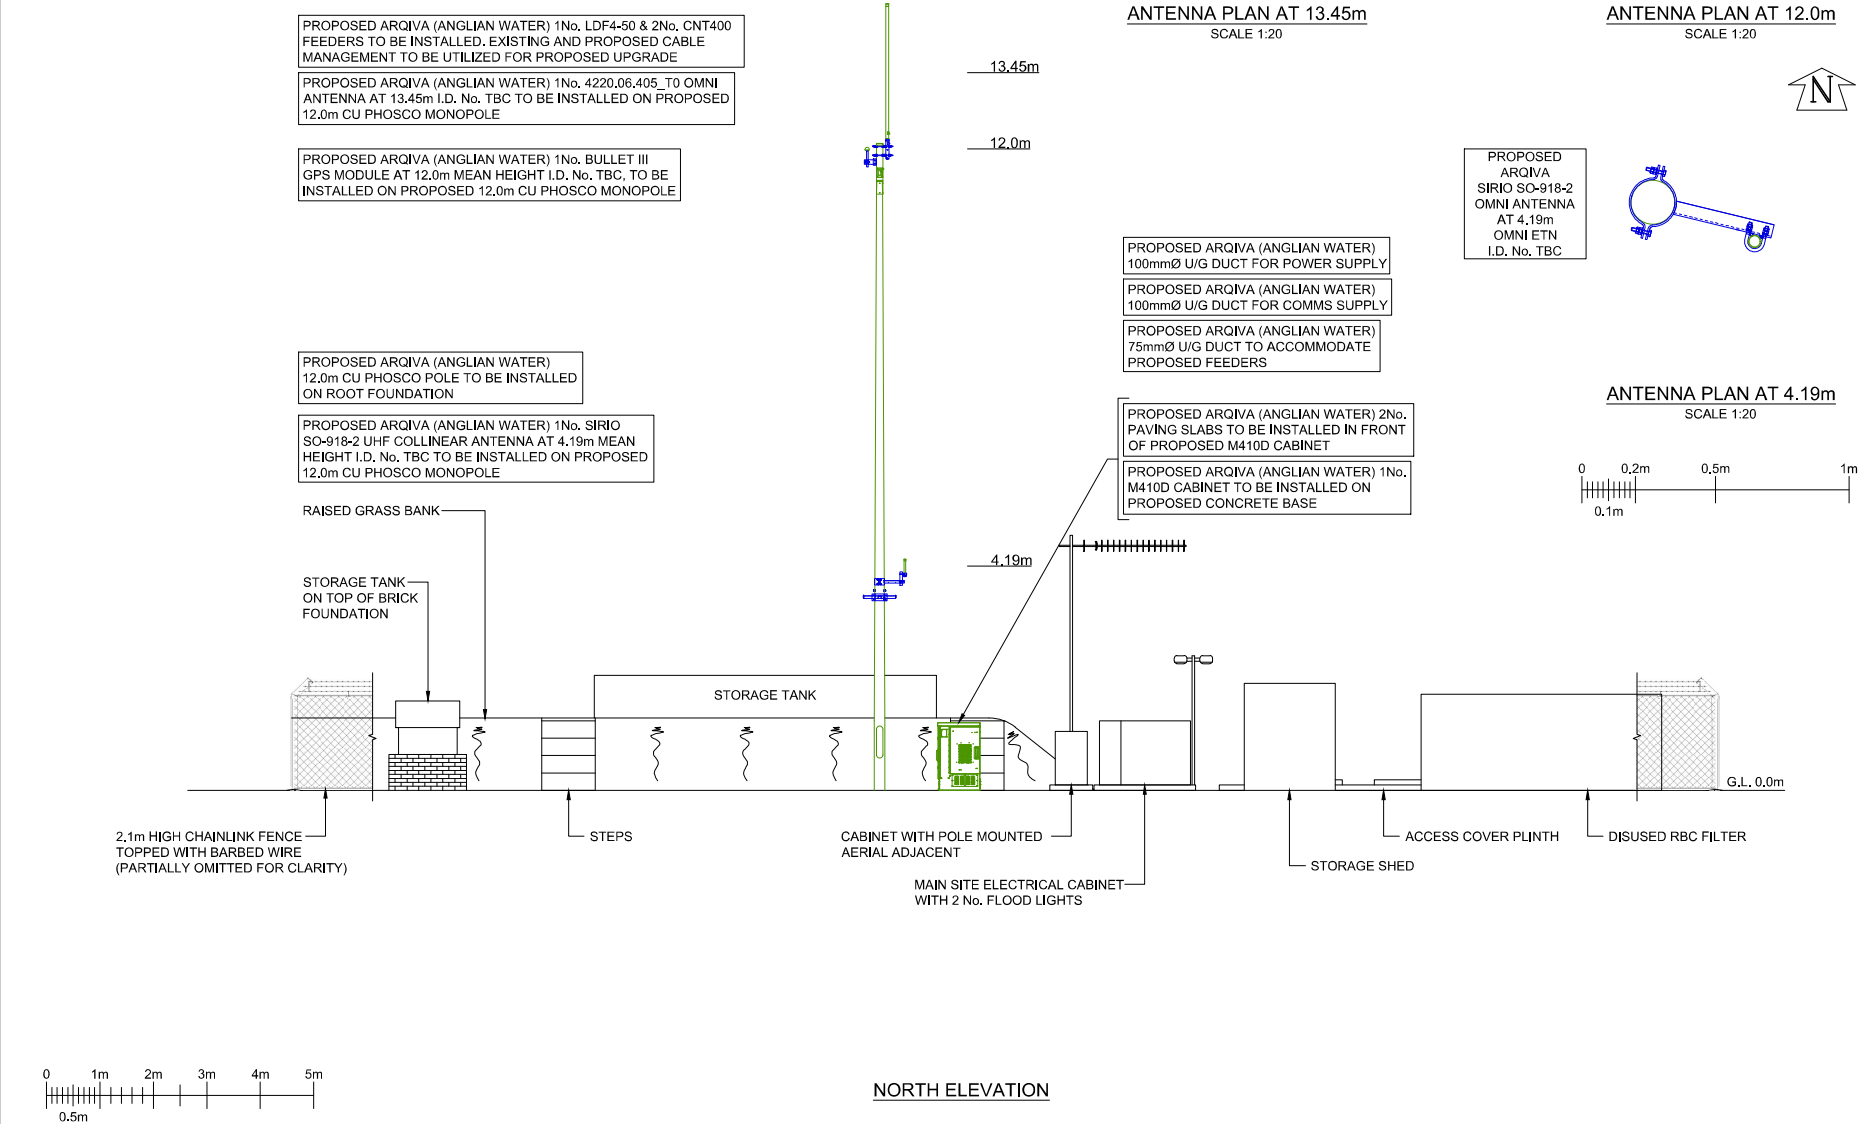

© Arqiva

All rights reserved. No part of this publication may be reproduced, stored in a retrieval system or transmitted in any form or by any means (Electronic, Mechanical, Photocopying, Recording or otherwise), without the prior written consent of the Company.

NOTES

OTHER USERS PROPOSALS  
FEINT DETAILS SHOWN AS  
ARE INDICATIVE OF OTHER USERS  
PROPOSALS WHICH MAY BE THE  
SUBJECT OF SEPARATE  
APPLICATIONS

PROJECT: ANW\_PE222

|                    |          |     |     |
|--------------------|----------|-----|-----|
| PROJECT:           |          |     |     |
| PROJECT:           |          |     |     |
| PROJECT: 12308200  | 18/03/26 | HFC | HFC |
| 3 PLANNING REVISED |          |     |     |
| PROJECT: 12308200  | 17/03/26 | HFC | HFC |
| 2 PLANNING         |          |     |     |
| PROJECT: 12308200  | 18/02/26 | JHF | AD  |
| 1 SITE RECORD      |          |     |     |

|     |          |      |     |     |
|-----|----------|------|-----|-----|
| ISS | REVISION | DATE | DRN | APP |
|-----|----------|------|-----|-----|

Crawley Court, Winchester, Hampshire, SO21 2QA  
cad.services@arqiva.com

SITE No. 326005

GEDNEY DROVE END HOLBORN STW  
MAIN ROAD  
GEDNEY DROVE END  
GEDNEY  
LINCOLNSHIRE  
PE12 9NW

|         |                |
|---------|----------------|
| NGR     | TF 46075 29346 |
| OS GRID | 546075 329346  |

TITLE  
ELEVATION  
PROPOSED  
ARQIVA (ANGLIAN WATER)

|          |       |          |
|----------|-------|----------|
| SCALE    | 1:100 |          |
| DRAWN    | JHF   | 17/02/26 |
| APPROVED | HFC   | 18/03/26 |

|                     |              |      |
|---------------------|--------------|------|
| DRAWING No.         | SHEET 1 OF 1 | REV. |
| 326005-01-150-MD003 | 3            |      |