
Scale 1/2500

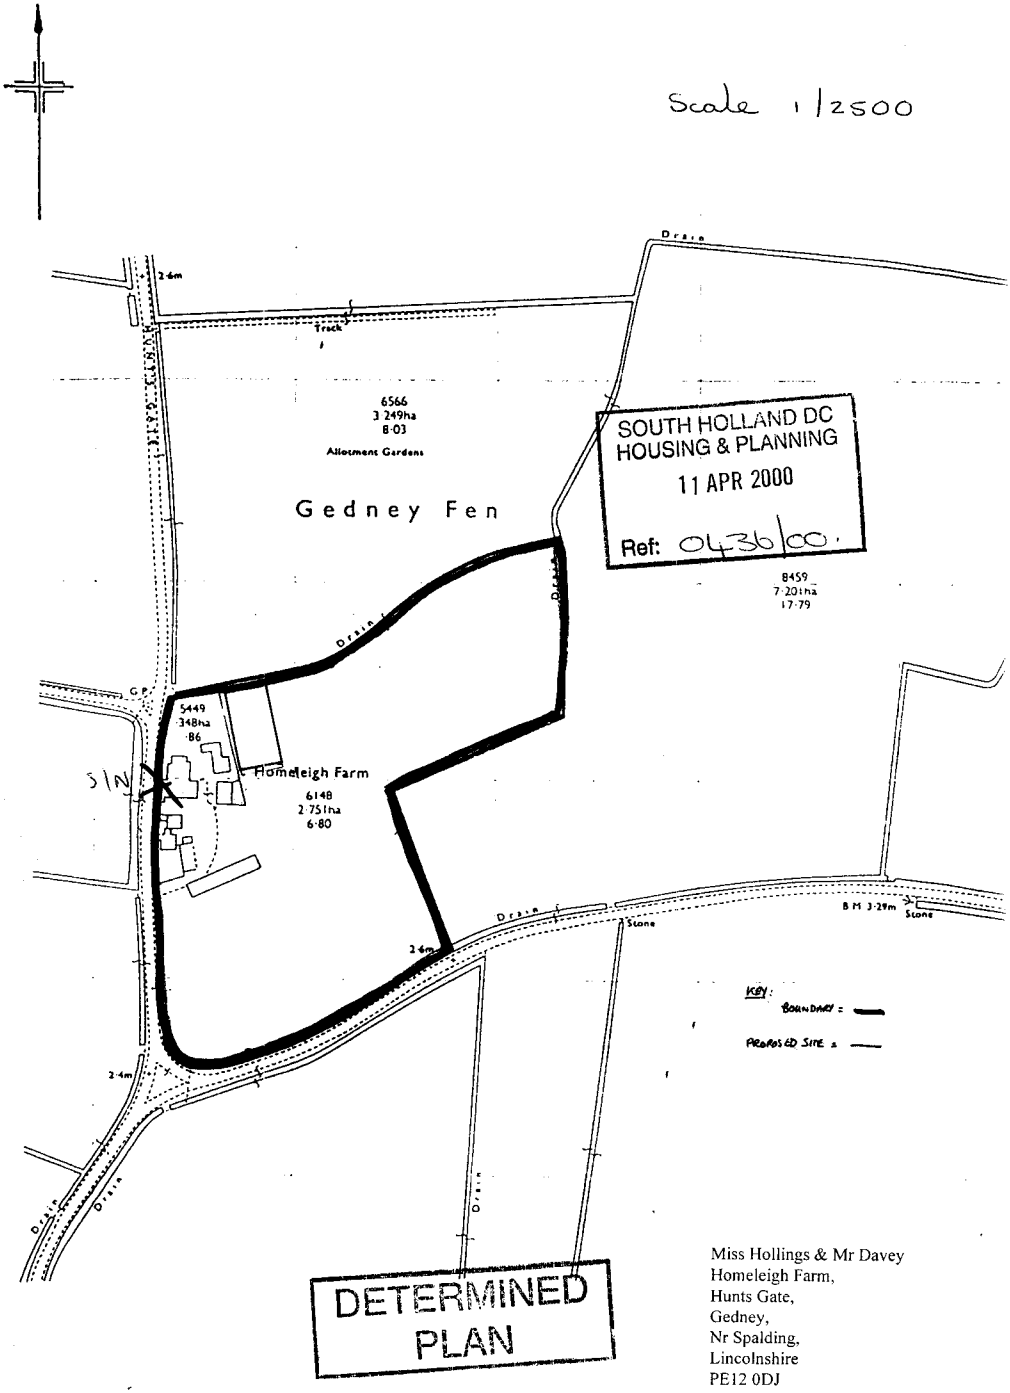

Miss Hollings & Mr Davey
Homeleigh Farm,
Hunts Gate,
Gedney,
Nr Spalding,
Lincolnshire
PE12 0DJ

Proposed Outdoor Riding Arena

1:200 layout

Enclosing fence & Surface retaining boards.

RIDING SURFACE
ENCLOSED BY FENCE HEIGHT
1.37m
POSTS @ 2m CENTRES
INCORPORATING 1NO. 3.6m WOODEN FIELD GATE

Existing site levelled.

Surrounding area re-seeded to grass.


SOUTH HOLLAND DC
HOUSING & PLANNING
11 APR 2000
Ref: H/36/00

DETERMINED
PLAN

Miss Hollings & Mr Davey
Homeleigh Farm,
Hunts Gate,
Gedney,
Nr Spalding,
Lincolnshire
PE12 0DJ

PROPOSED ARENA CROSS-SECTION

DETERMINED
PLAN

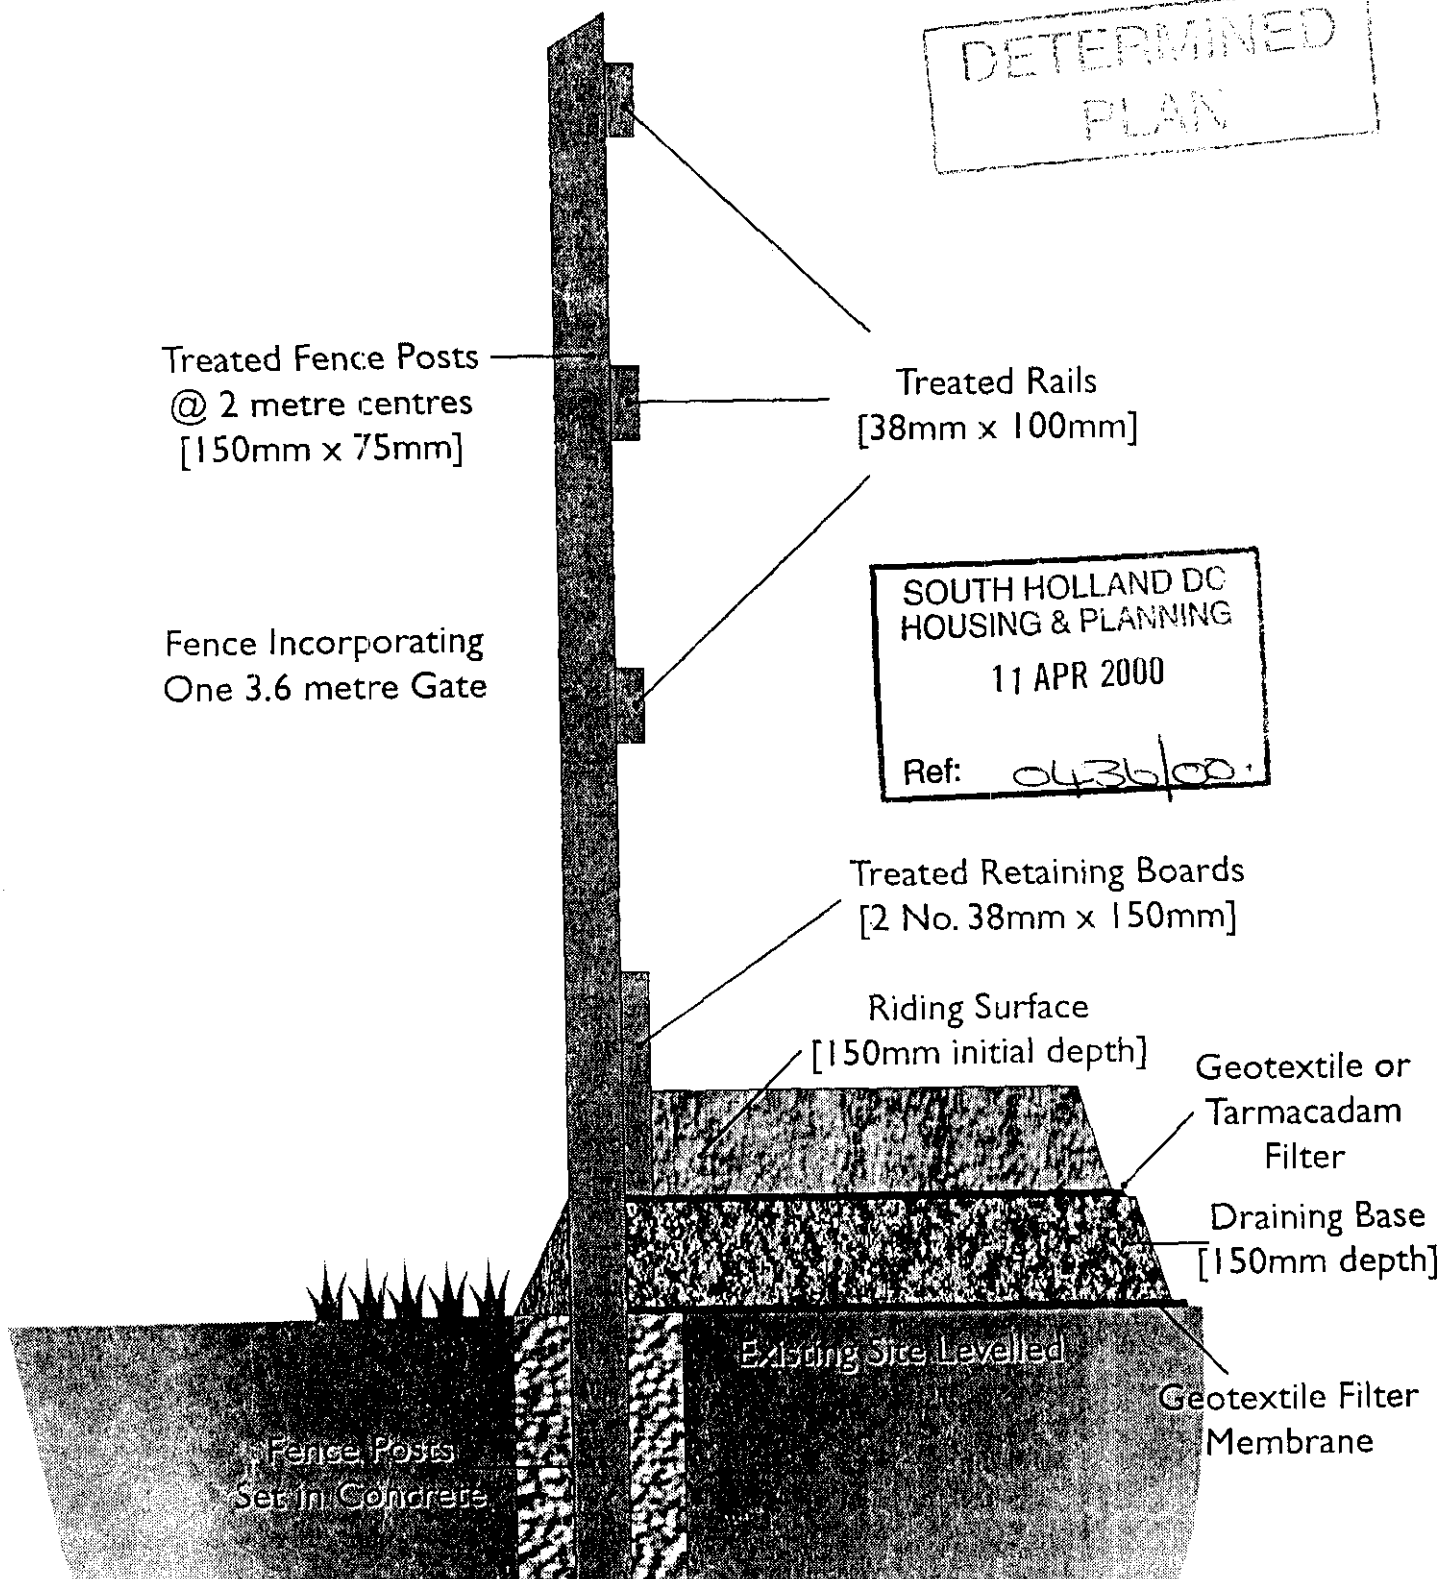


SOUTH HOLLAND DC
HOUSING & PLANNING
11 APR 2000
Ref: 0436/00

Miss Hollings & Mr Davey
Homeleigh Farm,
Hunts Gate,
Gedney,
Nr Spalding,
Lincolnshire
PE12 0DJ


DETERMINED PLAN

SOUTH HOLLAND DC
HOUSING & PLANNING
11 APR 2000
Ref. 0436/00

Proposed Outdoor Riding Arena:- Fencing Elevations

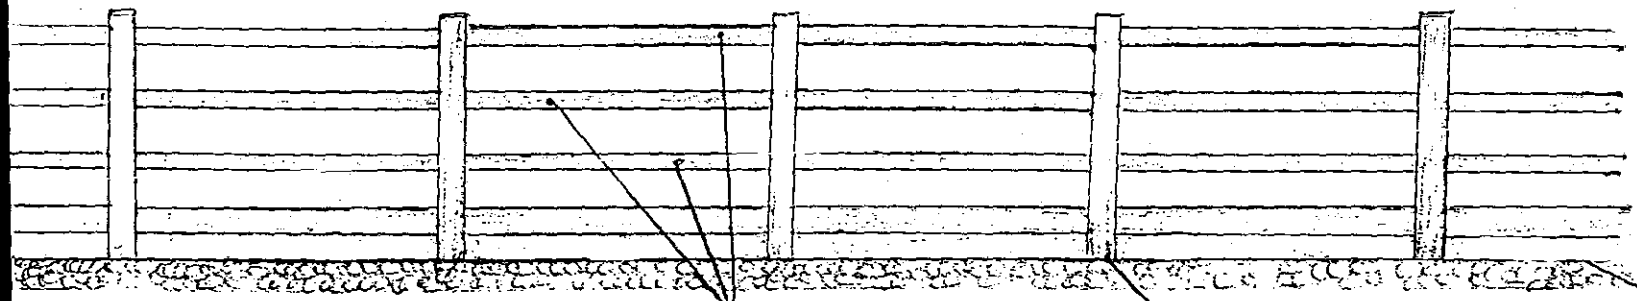

1:50 Fencing detail (all elevations)

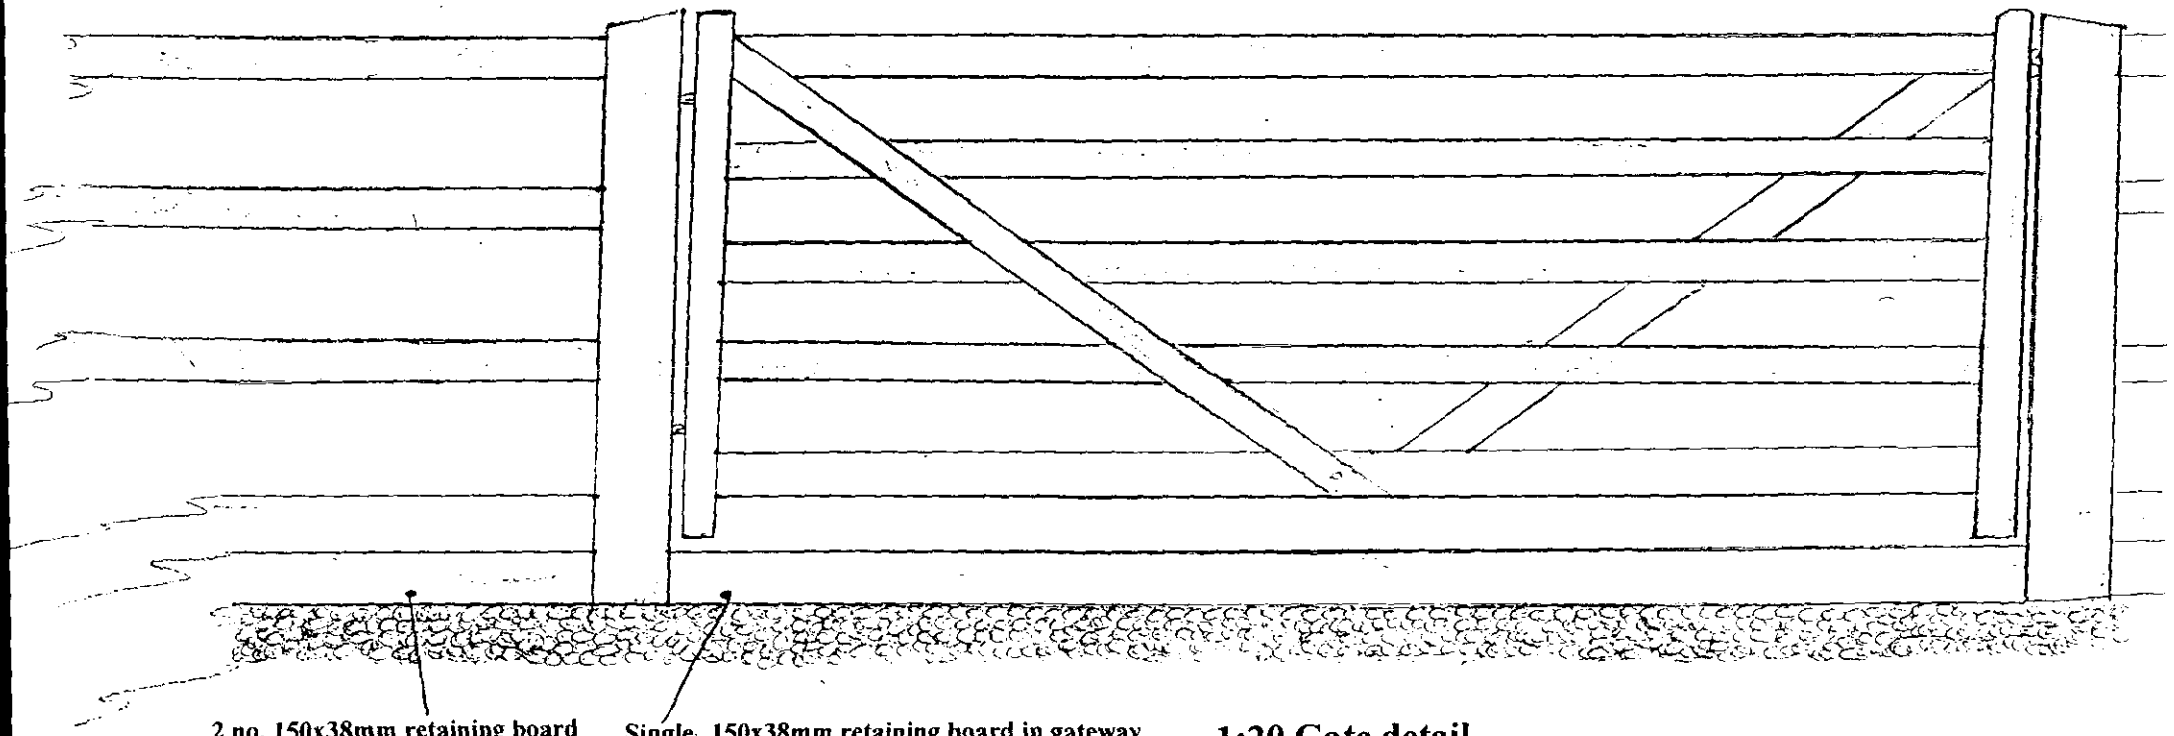

1:20 Gate detail